




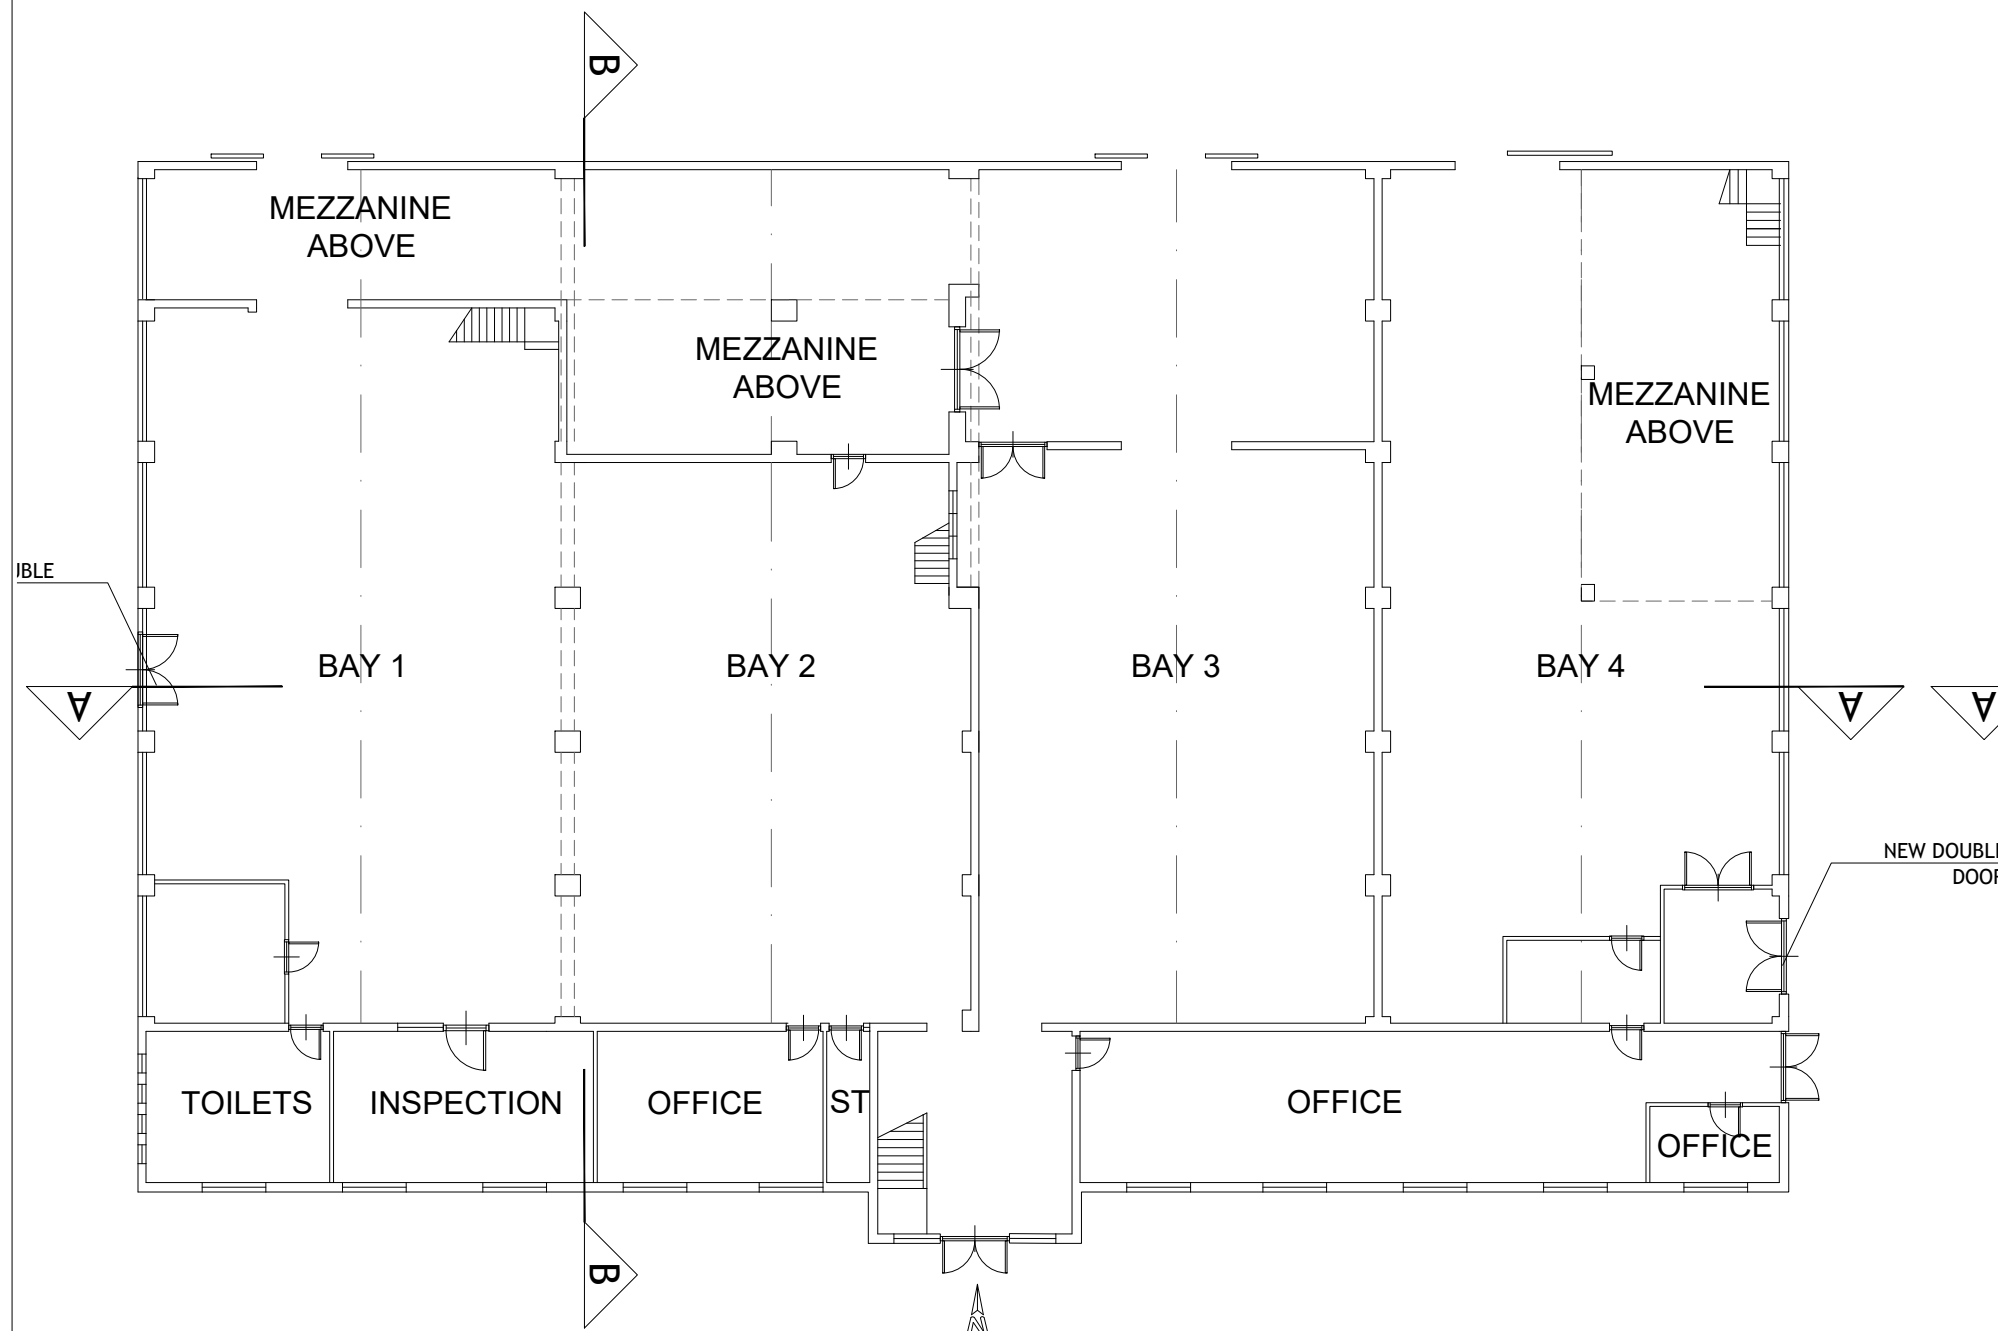


**PROPOSED
GROUND FLOOR PLAN**
SCALE 1:200

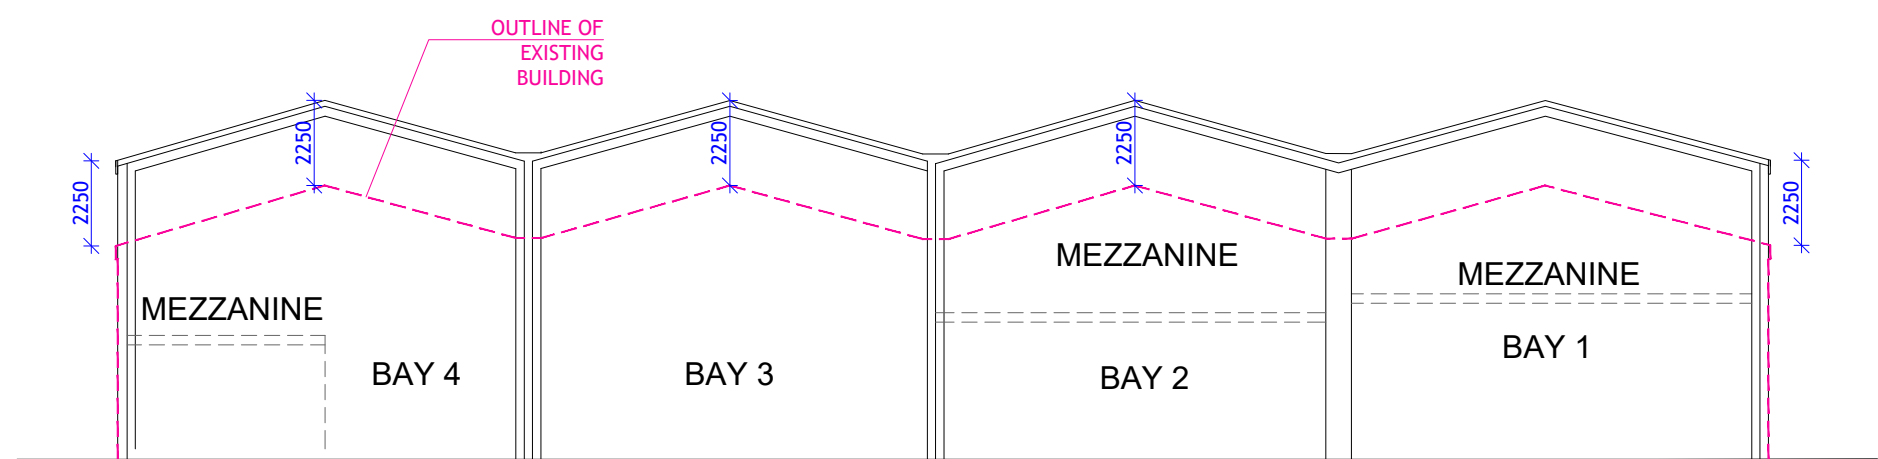



**PROPOSED
SECTION A-A**
SCALE 1:200

 



**PROPOSED
FRONT ELEVATION**
SCALE 1:200

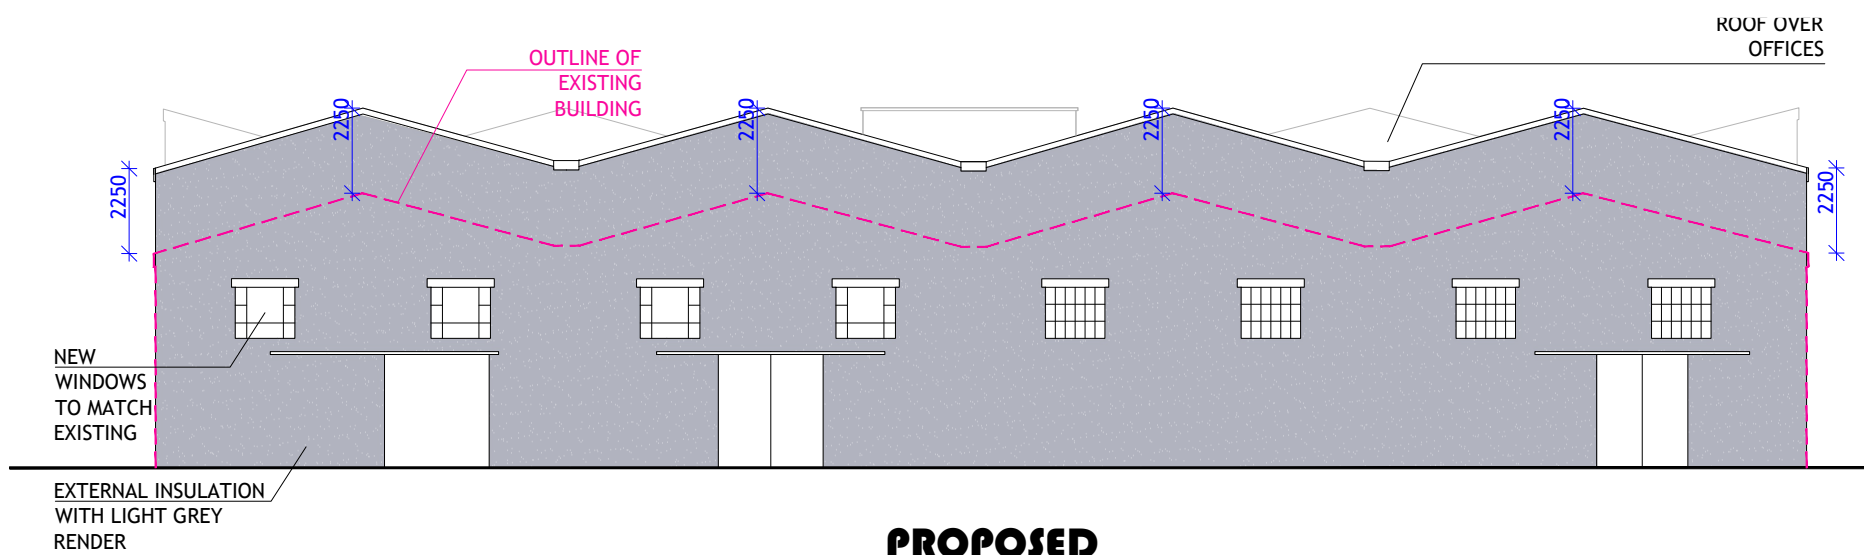


**PROPOSED
REAR ELEVATION**
SCALE 1:200

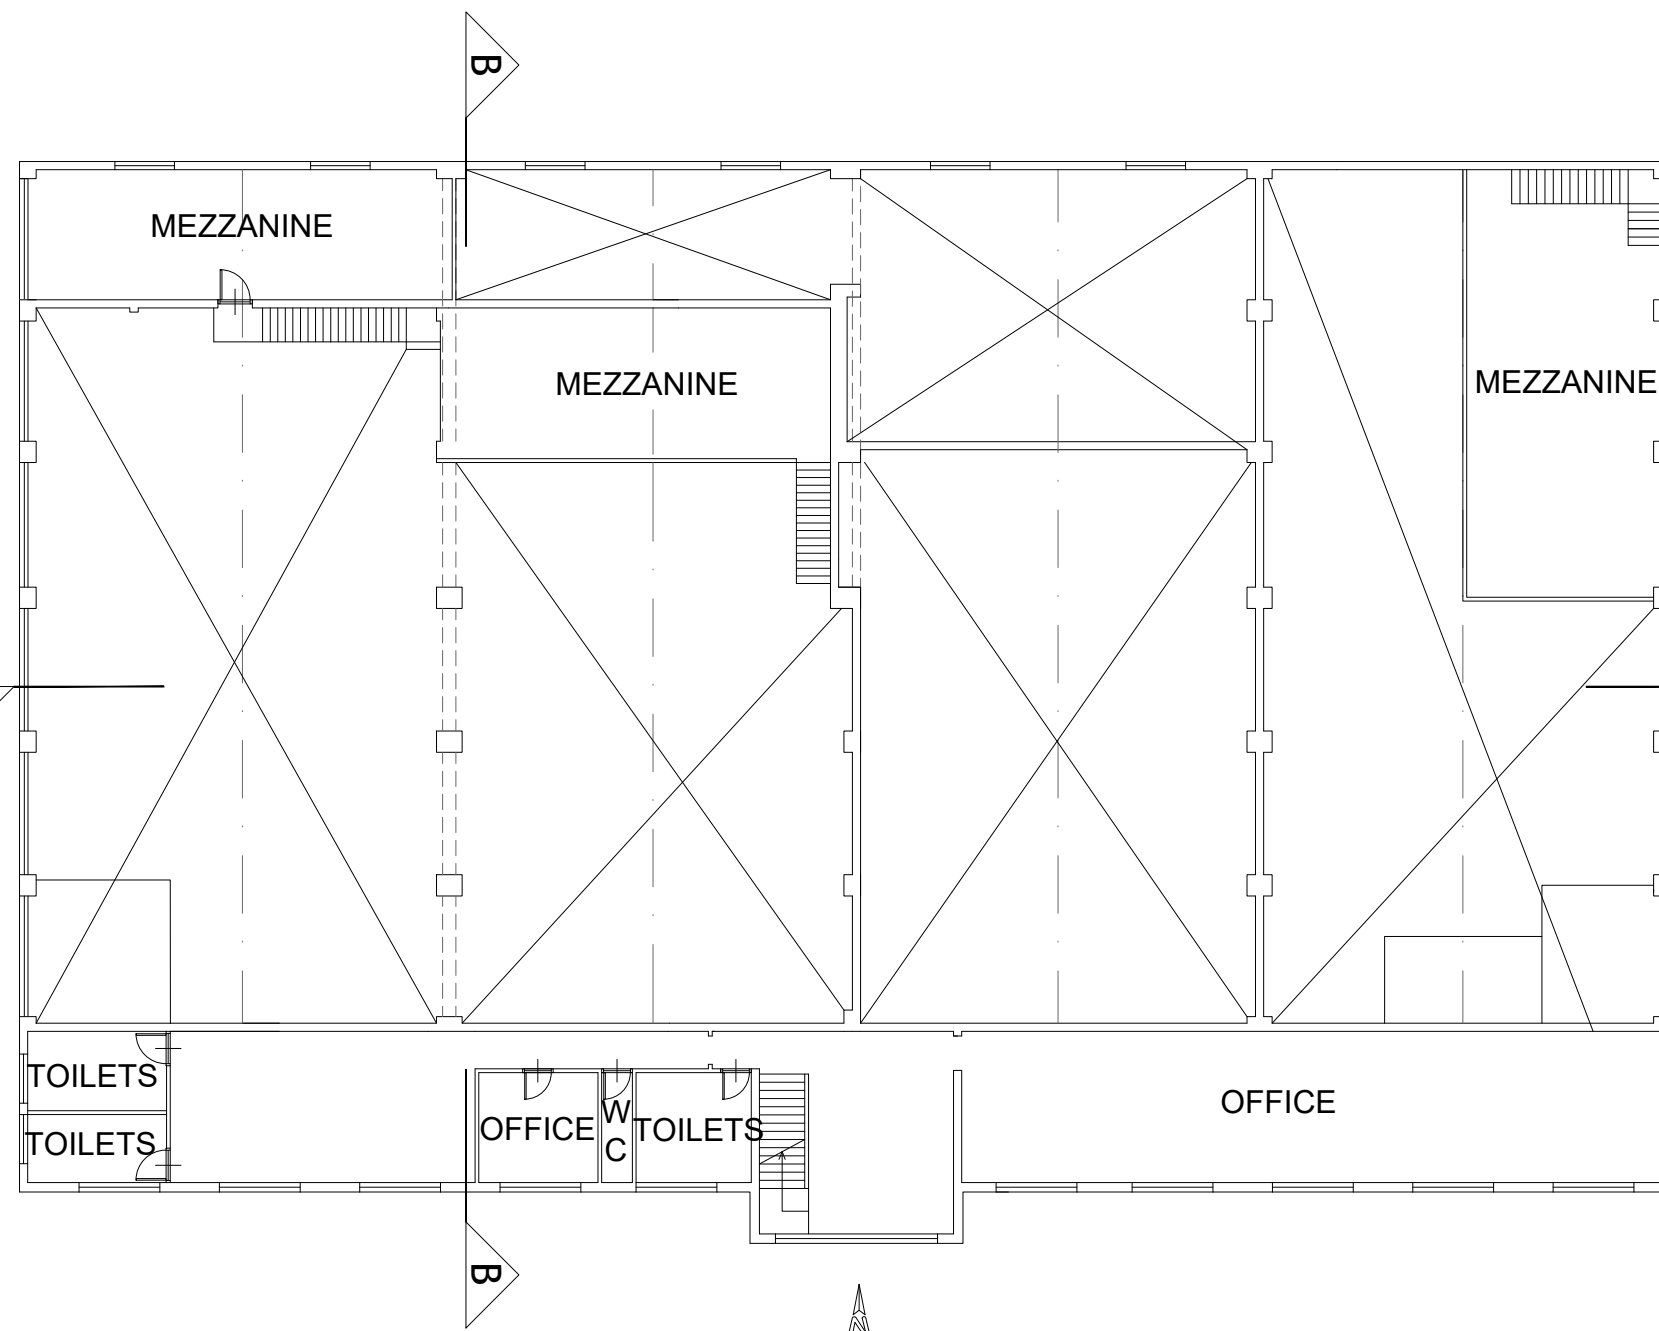 



**PROPOSED
FIRST FLOOR PLAN**
SCALE 1:200

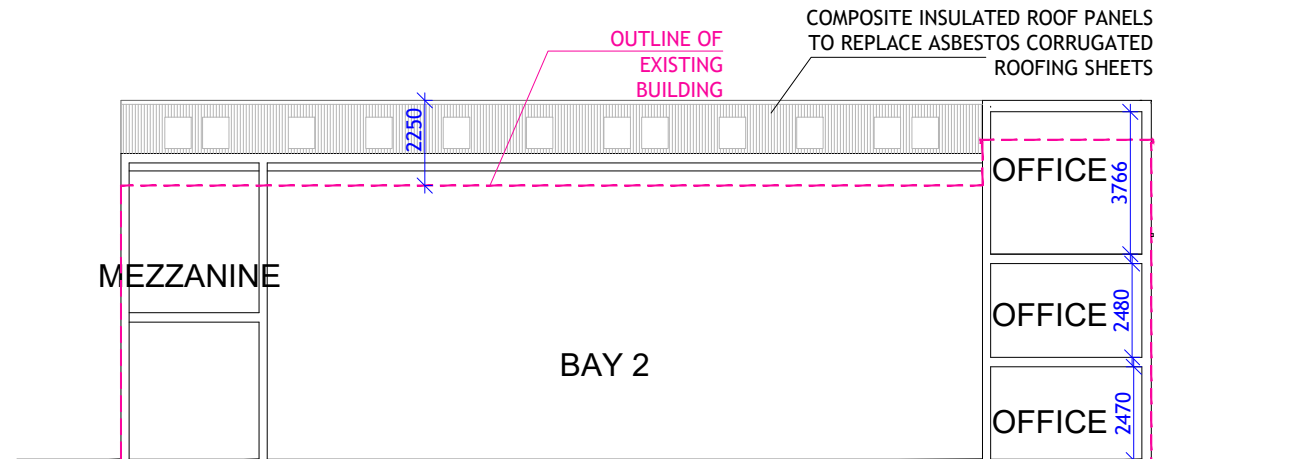 


**PROPOSED
SECTION B-B**
SCALE 1:200

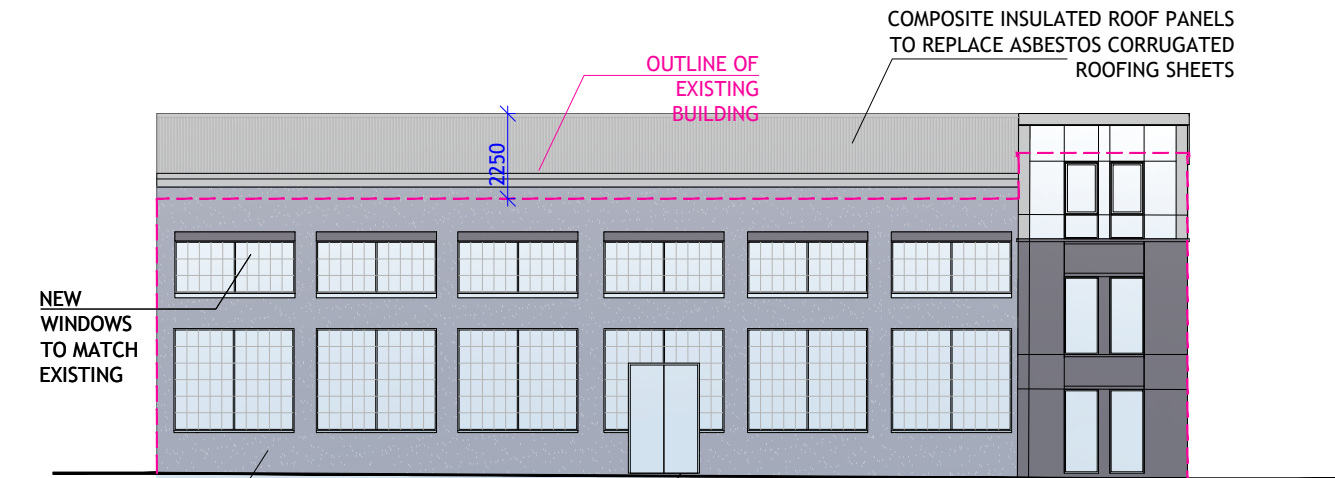



**PROPOSED
SIDE ELEVATION 1**
SCALE 1:200

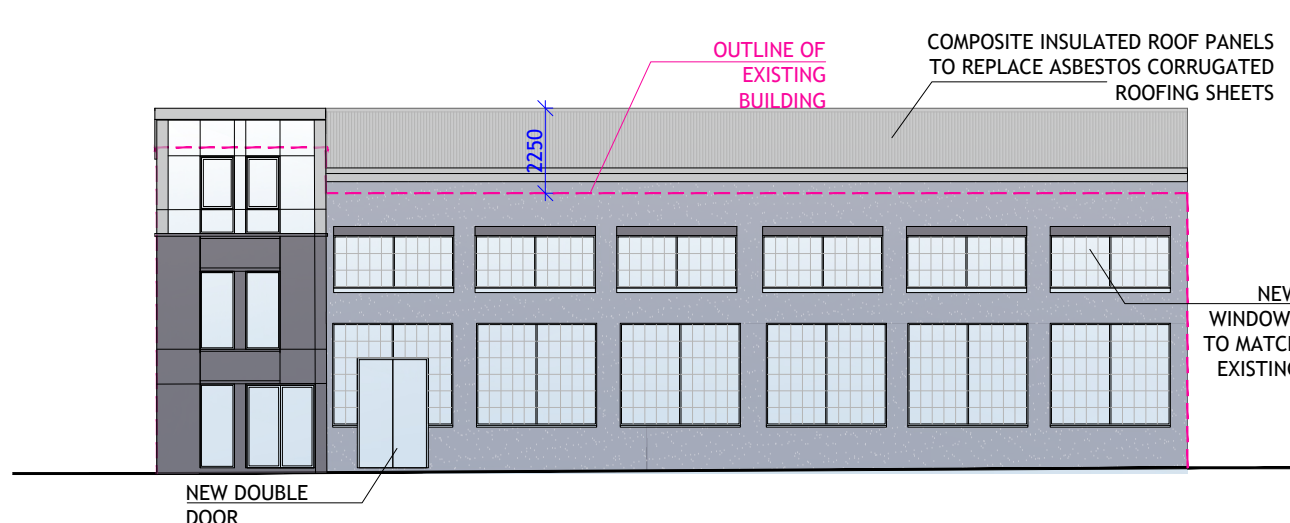 


**PROPOSED
SIDE ELEVATION 2**
SCALE 1:200

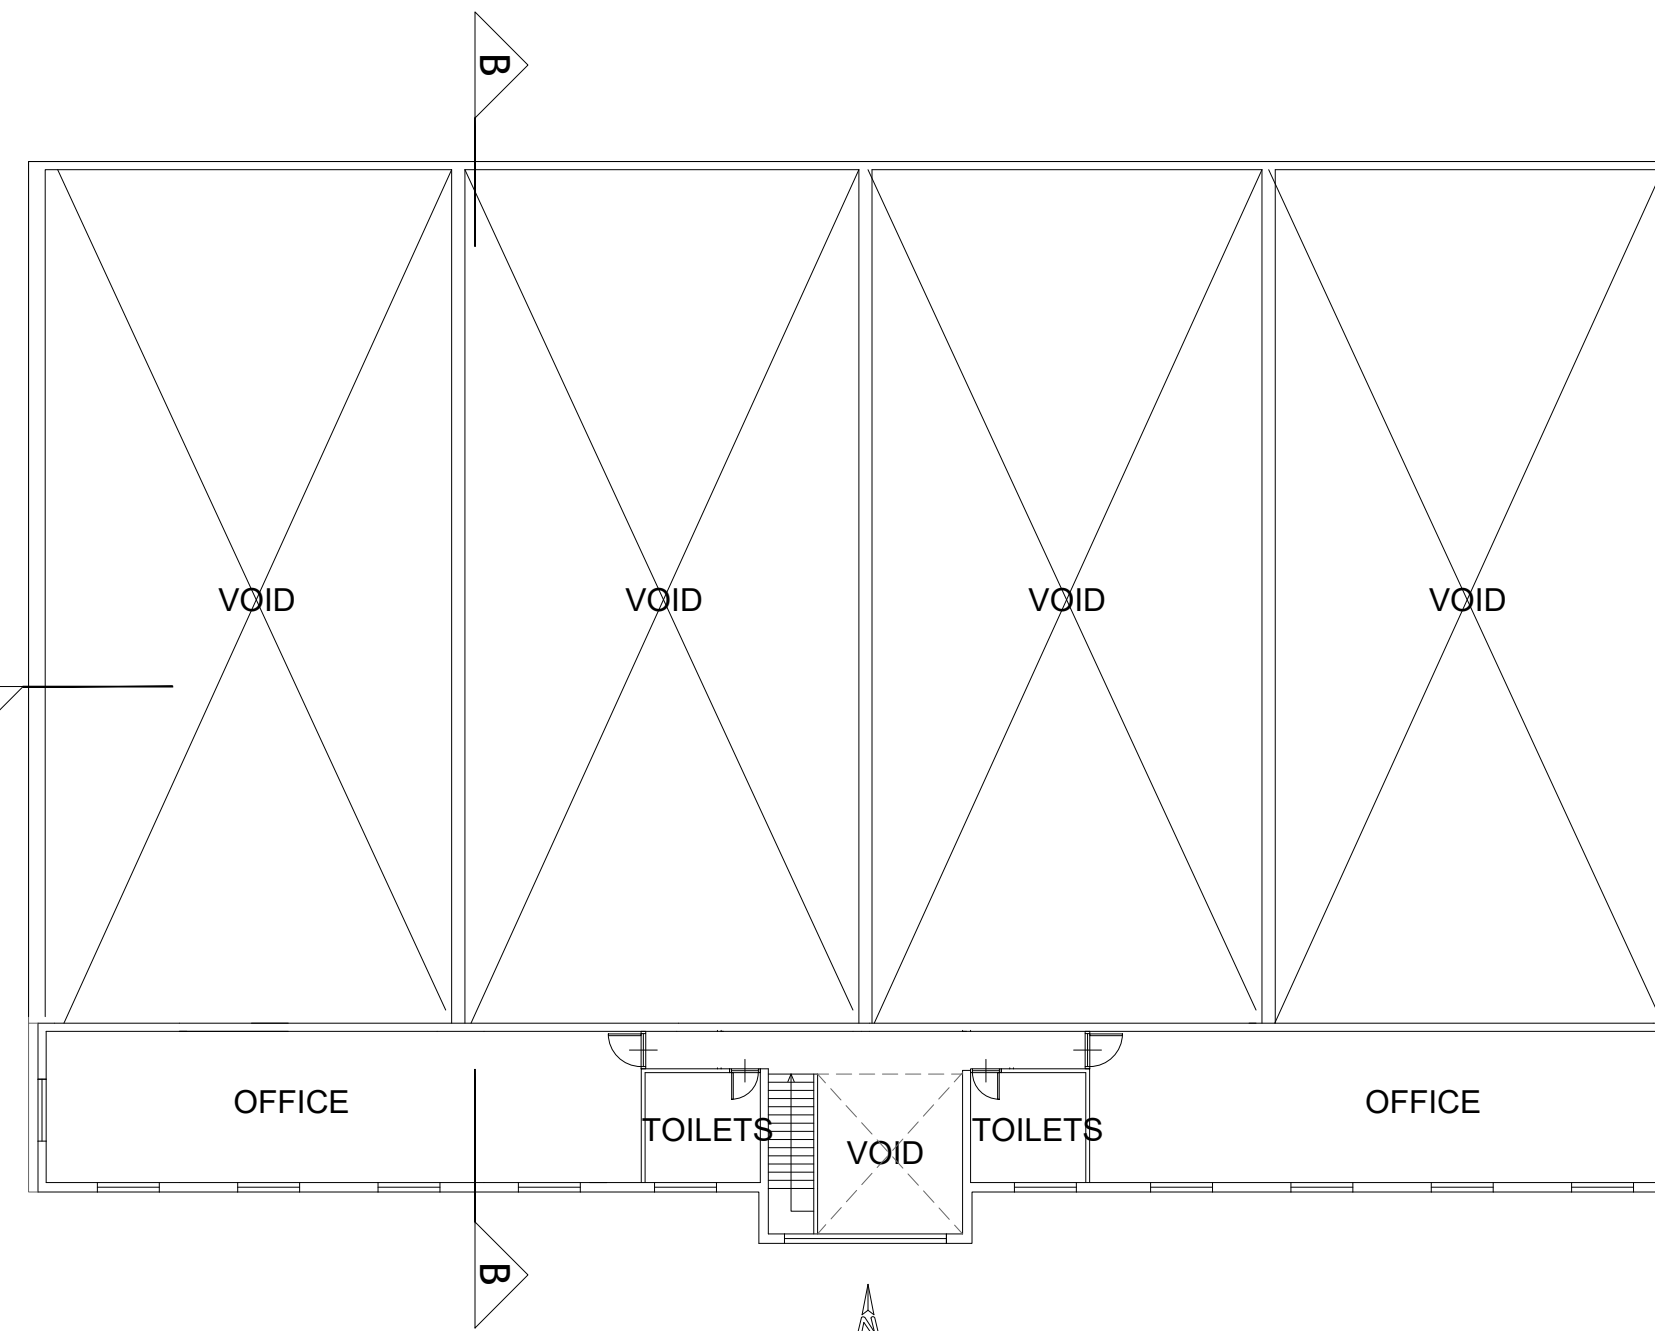

**PROPOSED
SECOND FLOOR PLAN**
SCALE 1:200

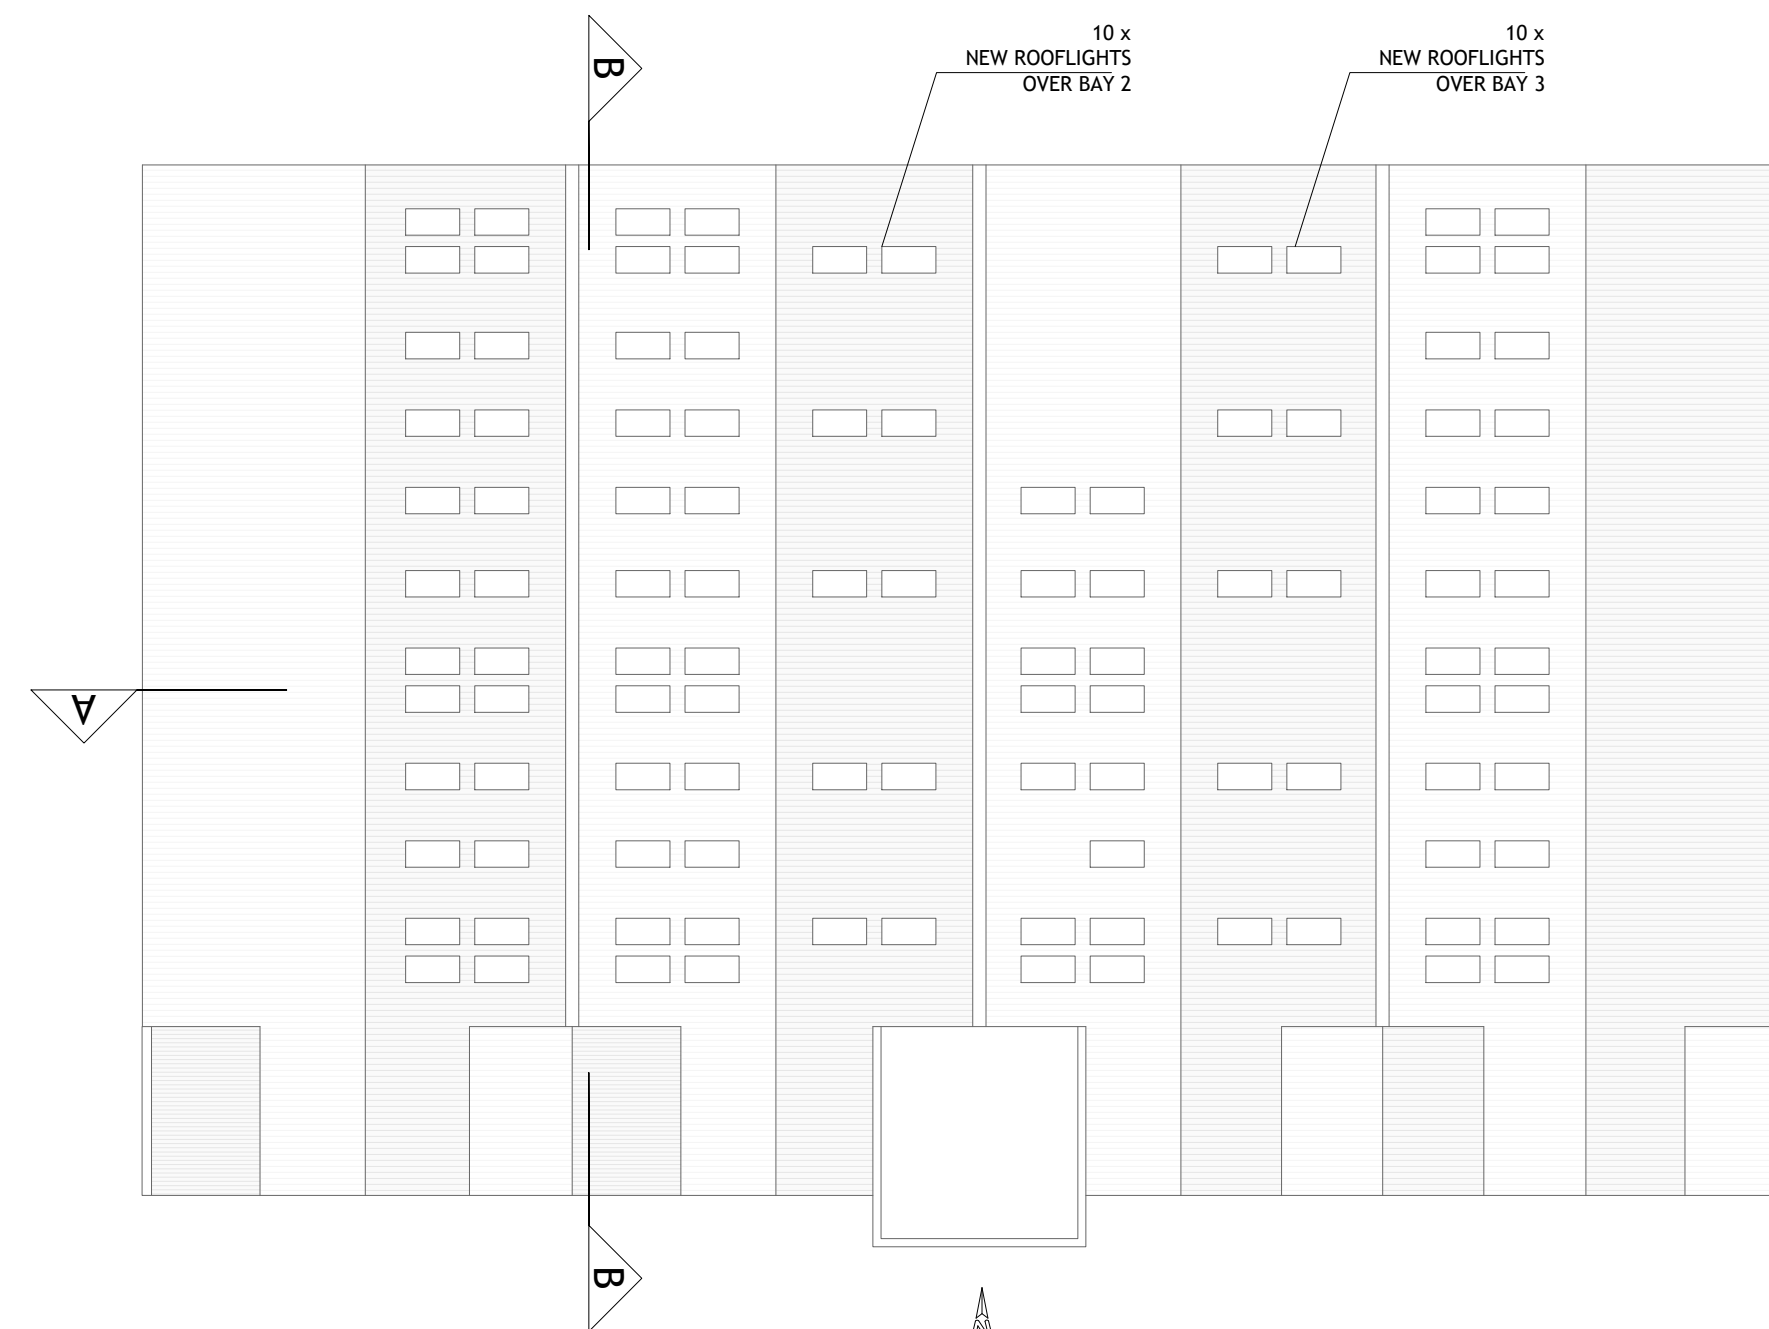 

**PROPOSED
ROOF PLAN**
SCALE 1:200

 

NOTES
THIS DRAWING IS THE SUBJECT OF
COPYRIGHT AND DESIGN RIGHTS
AND SHALL NOT BE REPRODUCED,
LOANED, COPIED OR SUBMITTED
TO ANY OTHER PARTY WITHOUT
CONSENT.

NO. DR. INFO
DATE
REVISION

PROJECT
44 WILBURY WAY,
HITCHIN,
SG4 0UB

CLIENT

DRAWING TITLE
PROPOSED FLOOR PLANS, SECTIONS
& ELEVATIONS

SCALE 1:200 1:400
SIZE A1 A3
JOB NO. 202409
STAGE P
DWG NO. 202409.P.1102
REVISION 0
DATE JUNE 2026
DRAWN MB
CHECKED MB

**M B M
STUDIO**

1 MANOR DRIVE, LONDON, N20 0DZ
MBBMSTUDIOARCHITECTURE@GMAIL.COM
PHONE: 0 7399 409 190

RIBA **ARB** **Architects
Registration
Board**