


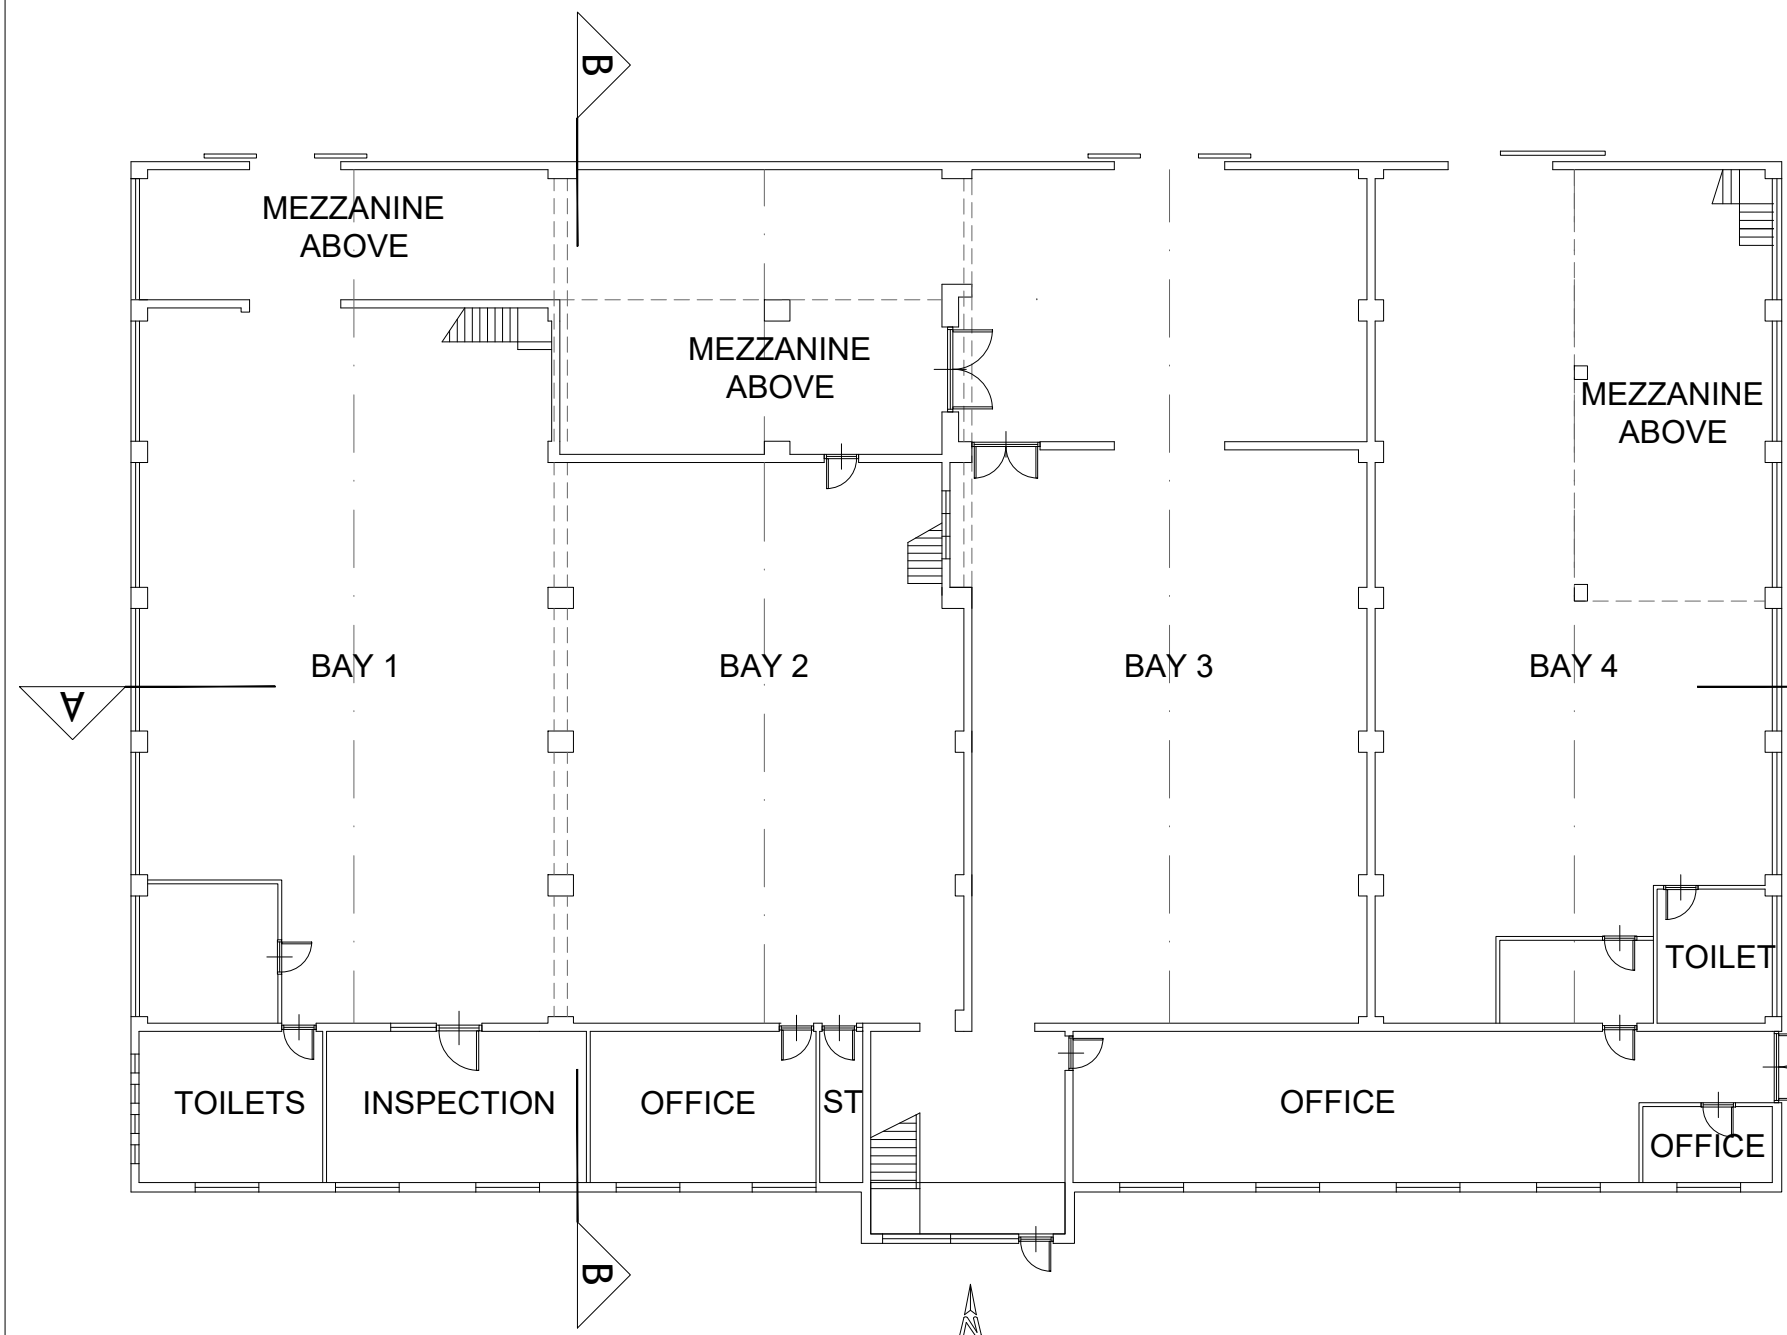
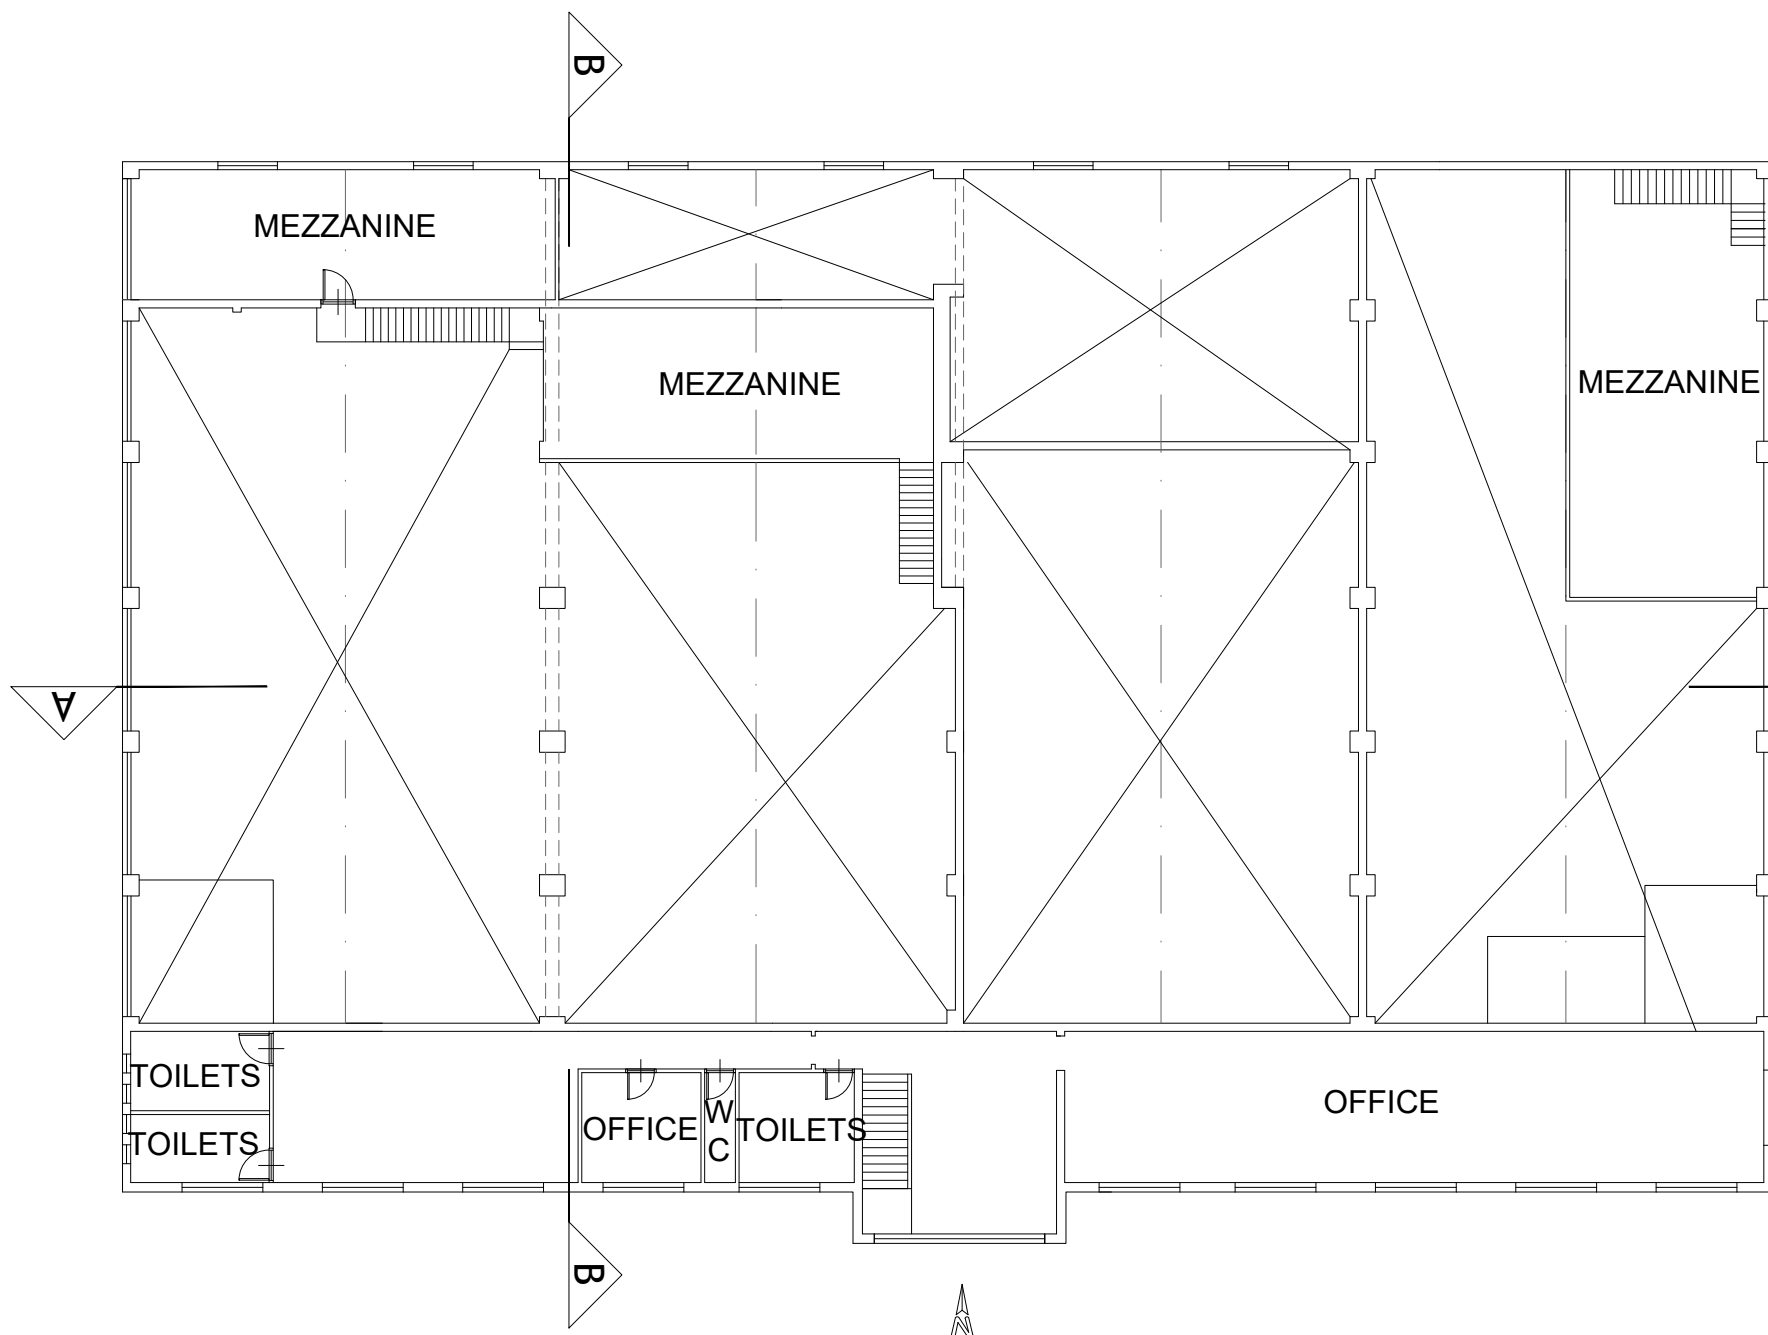


 



**EXISTING
GROUND FLOOR PLAN**
SCALE 1:200

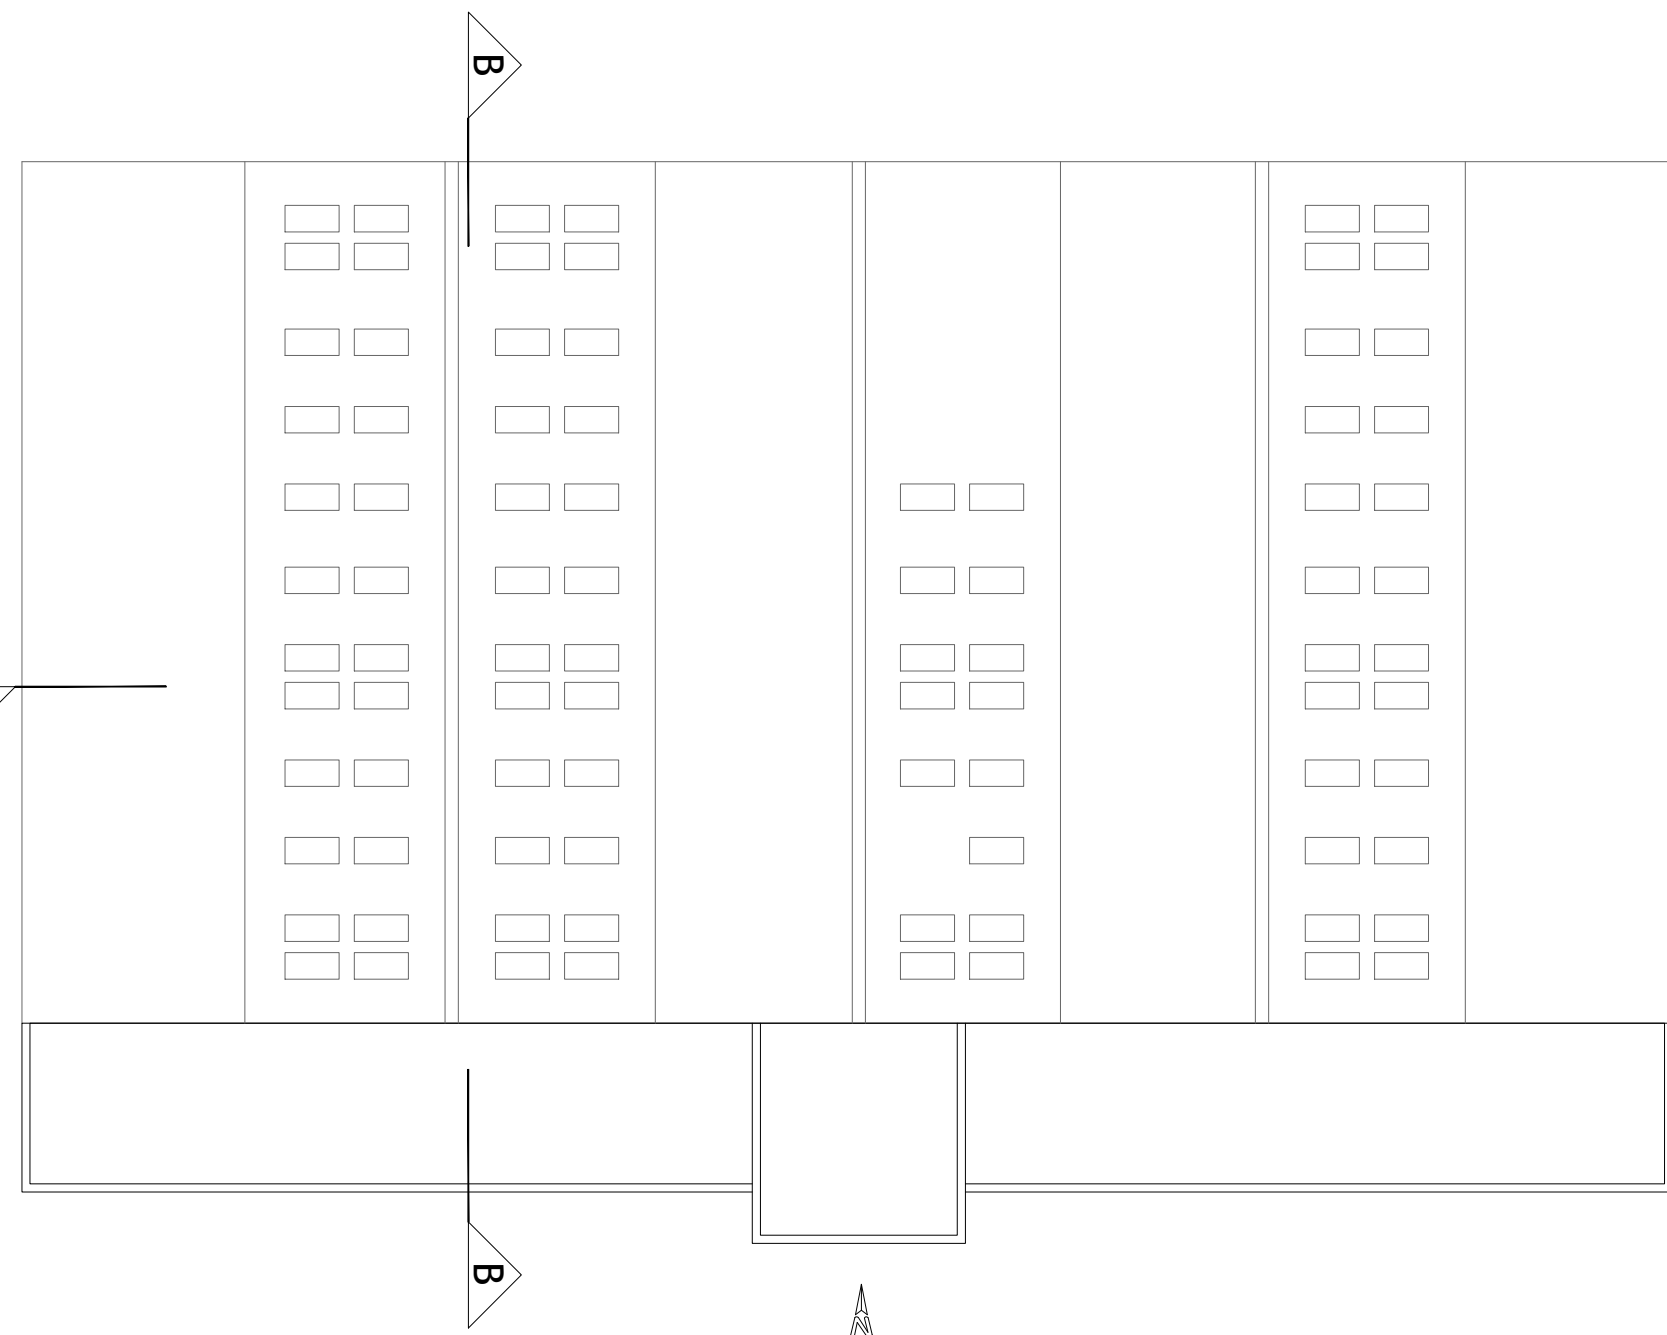



**EXISTING
FIRST FLOOR AND MEZZANINE PLAN**
SCALE 1:200

 


**EXISTING
ROOF PLAN**
SCALE 1:200

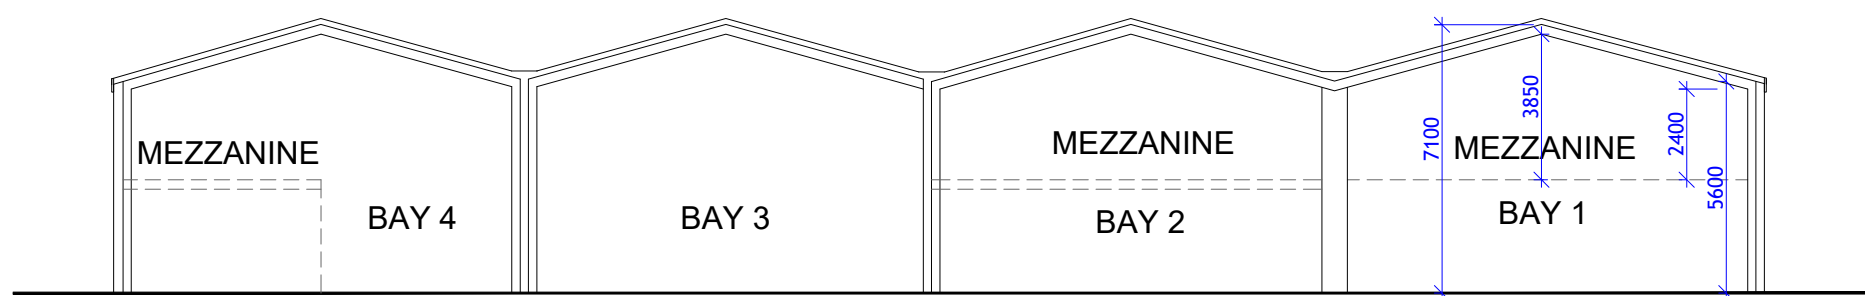 


**EXISTING
SECTION A-A**
SCALE 1:200

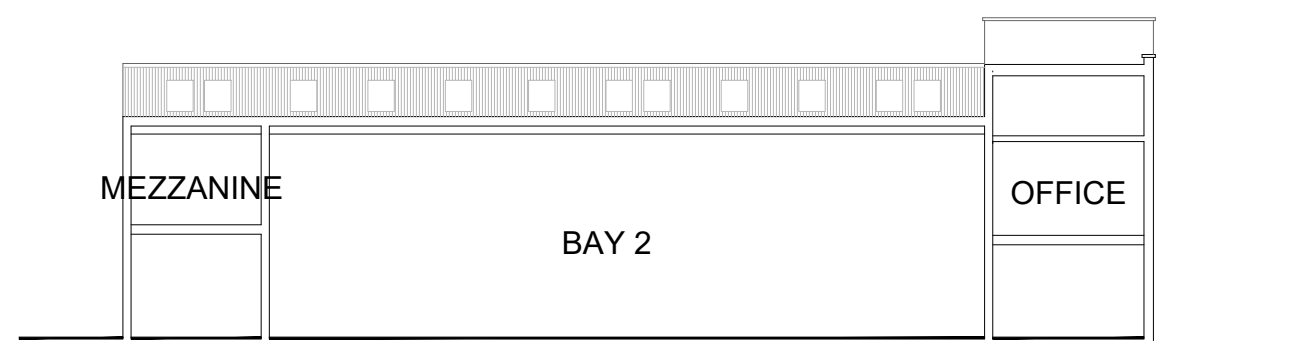 



**EXISTING
SECTION B-B**
SCALE 1:200

 


**EXISTING
FRONT ELEVATION**
SCALE 1:200

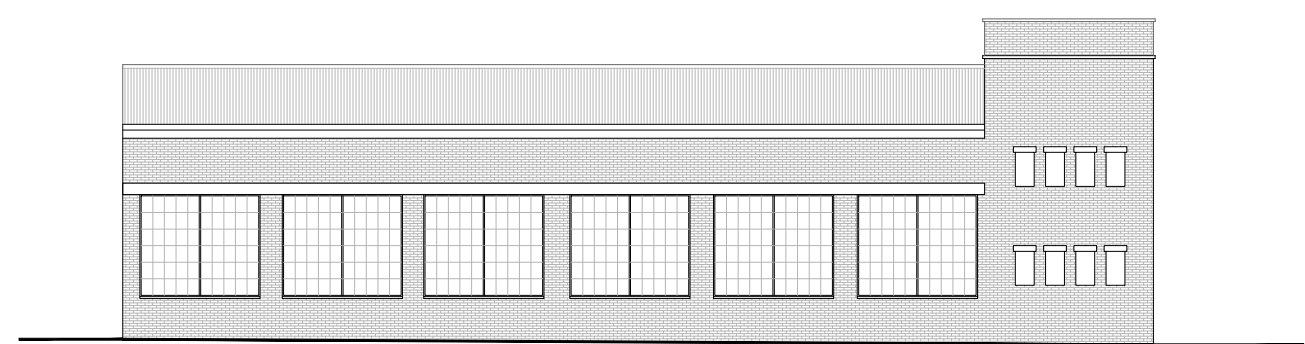


**EXISTING
SIDE ELEVATION 1**
SCALE 1:200

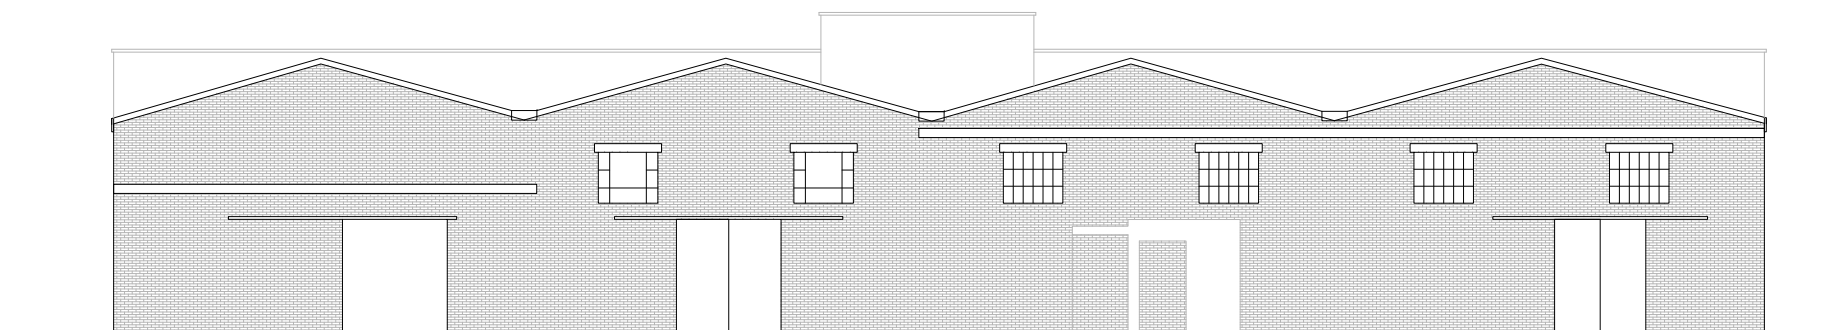 

**EXISTING
REAR ELEVATION**
SCALE 1:200

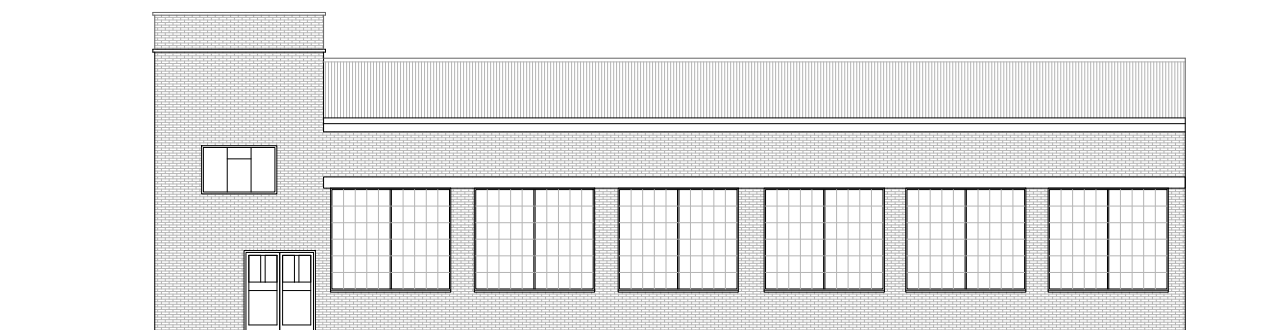

**EXISTING
SIDE ELEVATION 2**
SCALE 1:200

 

NOTES
THIS DRAWING IS THE SUBJECT OF
COPYRIGHT AND DESIGN RIGHTS
AND SHALL NOT BE REPRODUCED,
LOANED, COPIED OR SUBMITTED
TO ANY OTHER PARTY WITHOUT
CONSENT.

NO. DR. INFO

DATE

REVISION

PROJECT
44 WILBURY WAY,
HITCHIN
SG4 0UB

CLIENT

DRAWING TITLE
EXISTING FLOOR PLANS, SECTIONS
& ELEVATIONS

SCALE	1:200	1:400
SIZE	A1	A3
JOB NO.	202409	
STAGE	P	
DWG NO.	202409.P.1101	
REVISION	0	
DATE	JUNE 2026	
DRAWN	MB	
CHECKED	MB	

**M B M
STUDIO**

1 MANOR DRIVE, LONDON, N20 0DZ
MBBMSTUDIOARCHITECTURE@GMAIL.COM
PHONE: 0 7399 409 190

RIBA   **ARB**
Architects
Registration
Board