



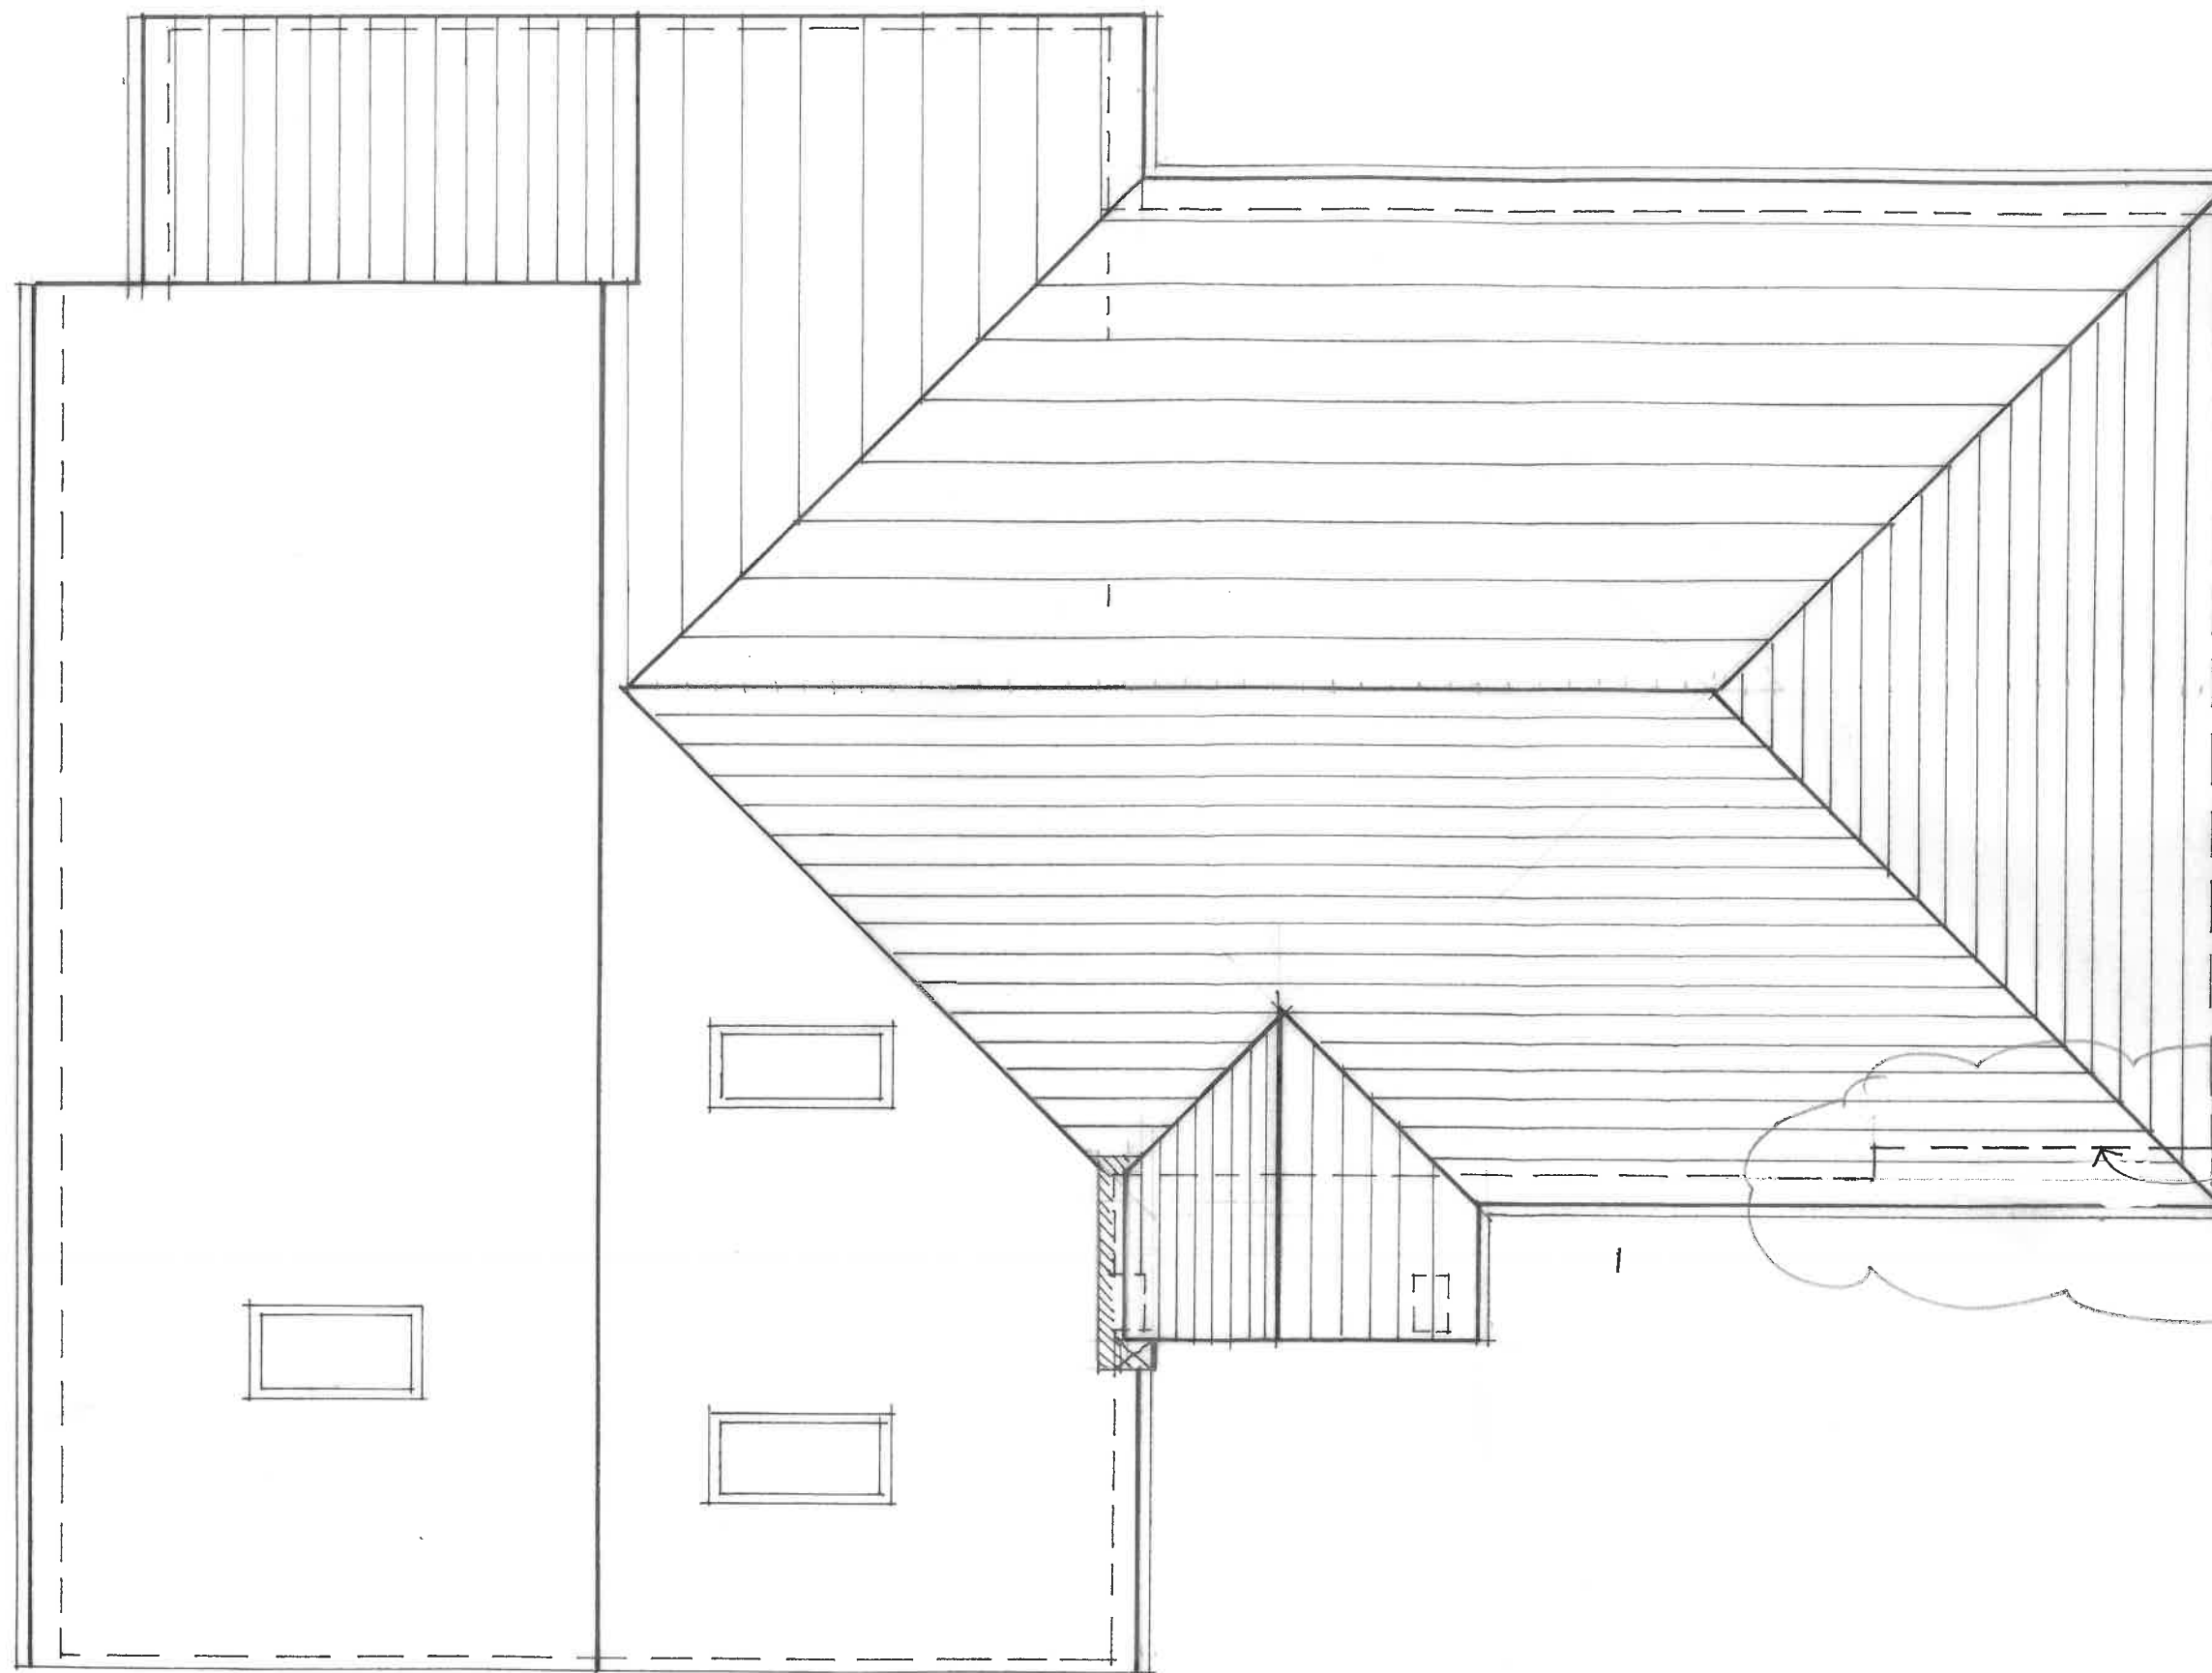

REV A
RECESSED WALL BELOW
ROOF WITH WIDER EAVES
SOFFIT

REV A JUNE 26 RECESSED WALL
TO PROVIDE LONGER CARSPACE.

PROPOSED ROOF PLAN

 

HENDERSON ARCHITECTS

LOUISVILLE, SOUTH STREET, LITLINGTON, SG8 0QR

Tel 07443 776706 Kevinhenderson@live.co.uk

4 LEETE PLACE, ROYSTON, SG8 5DX : SIDE EXTENSION

Client : Mr and Mrs P. Laville

PROPOSED ROOF PLAN

Scale	Date	Drawing No	Rev
1:50 @ A3	MAR 2026	2601/06	A