



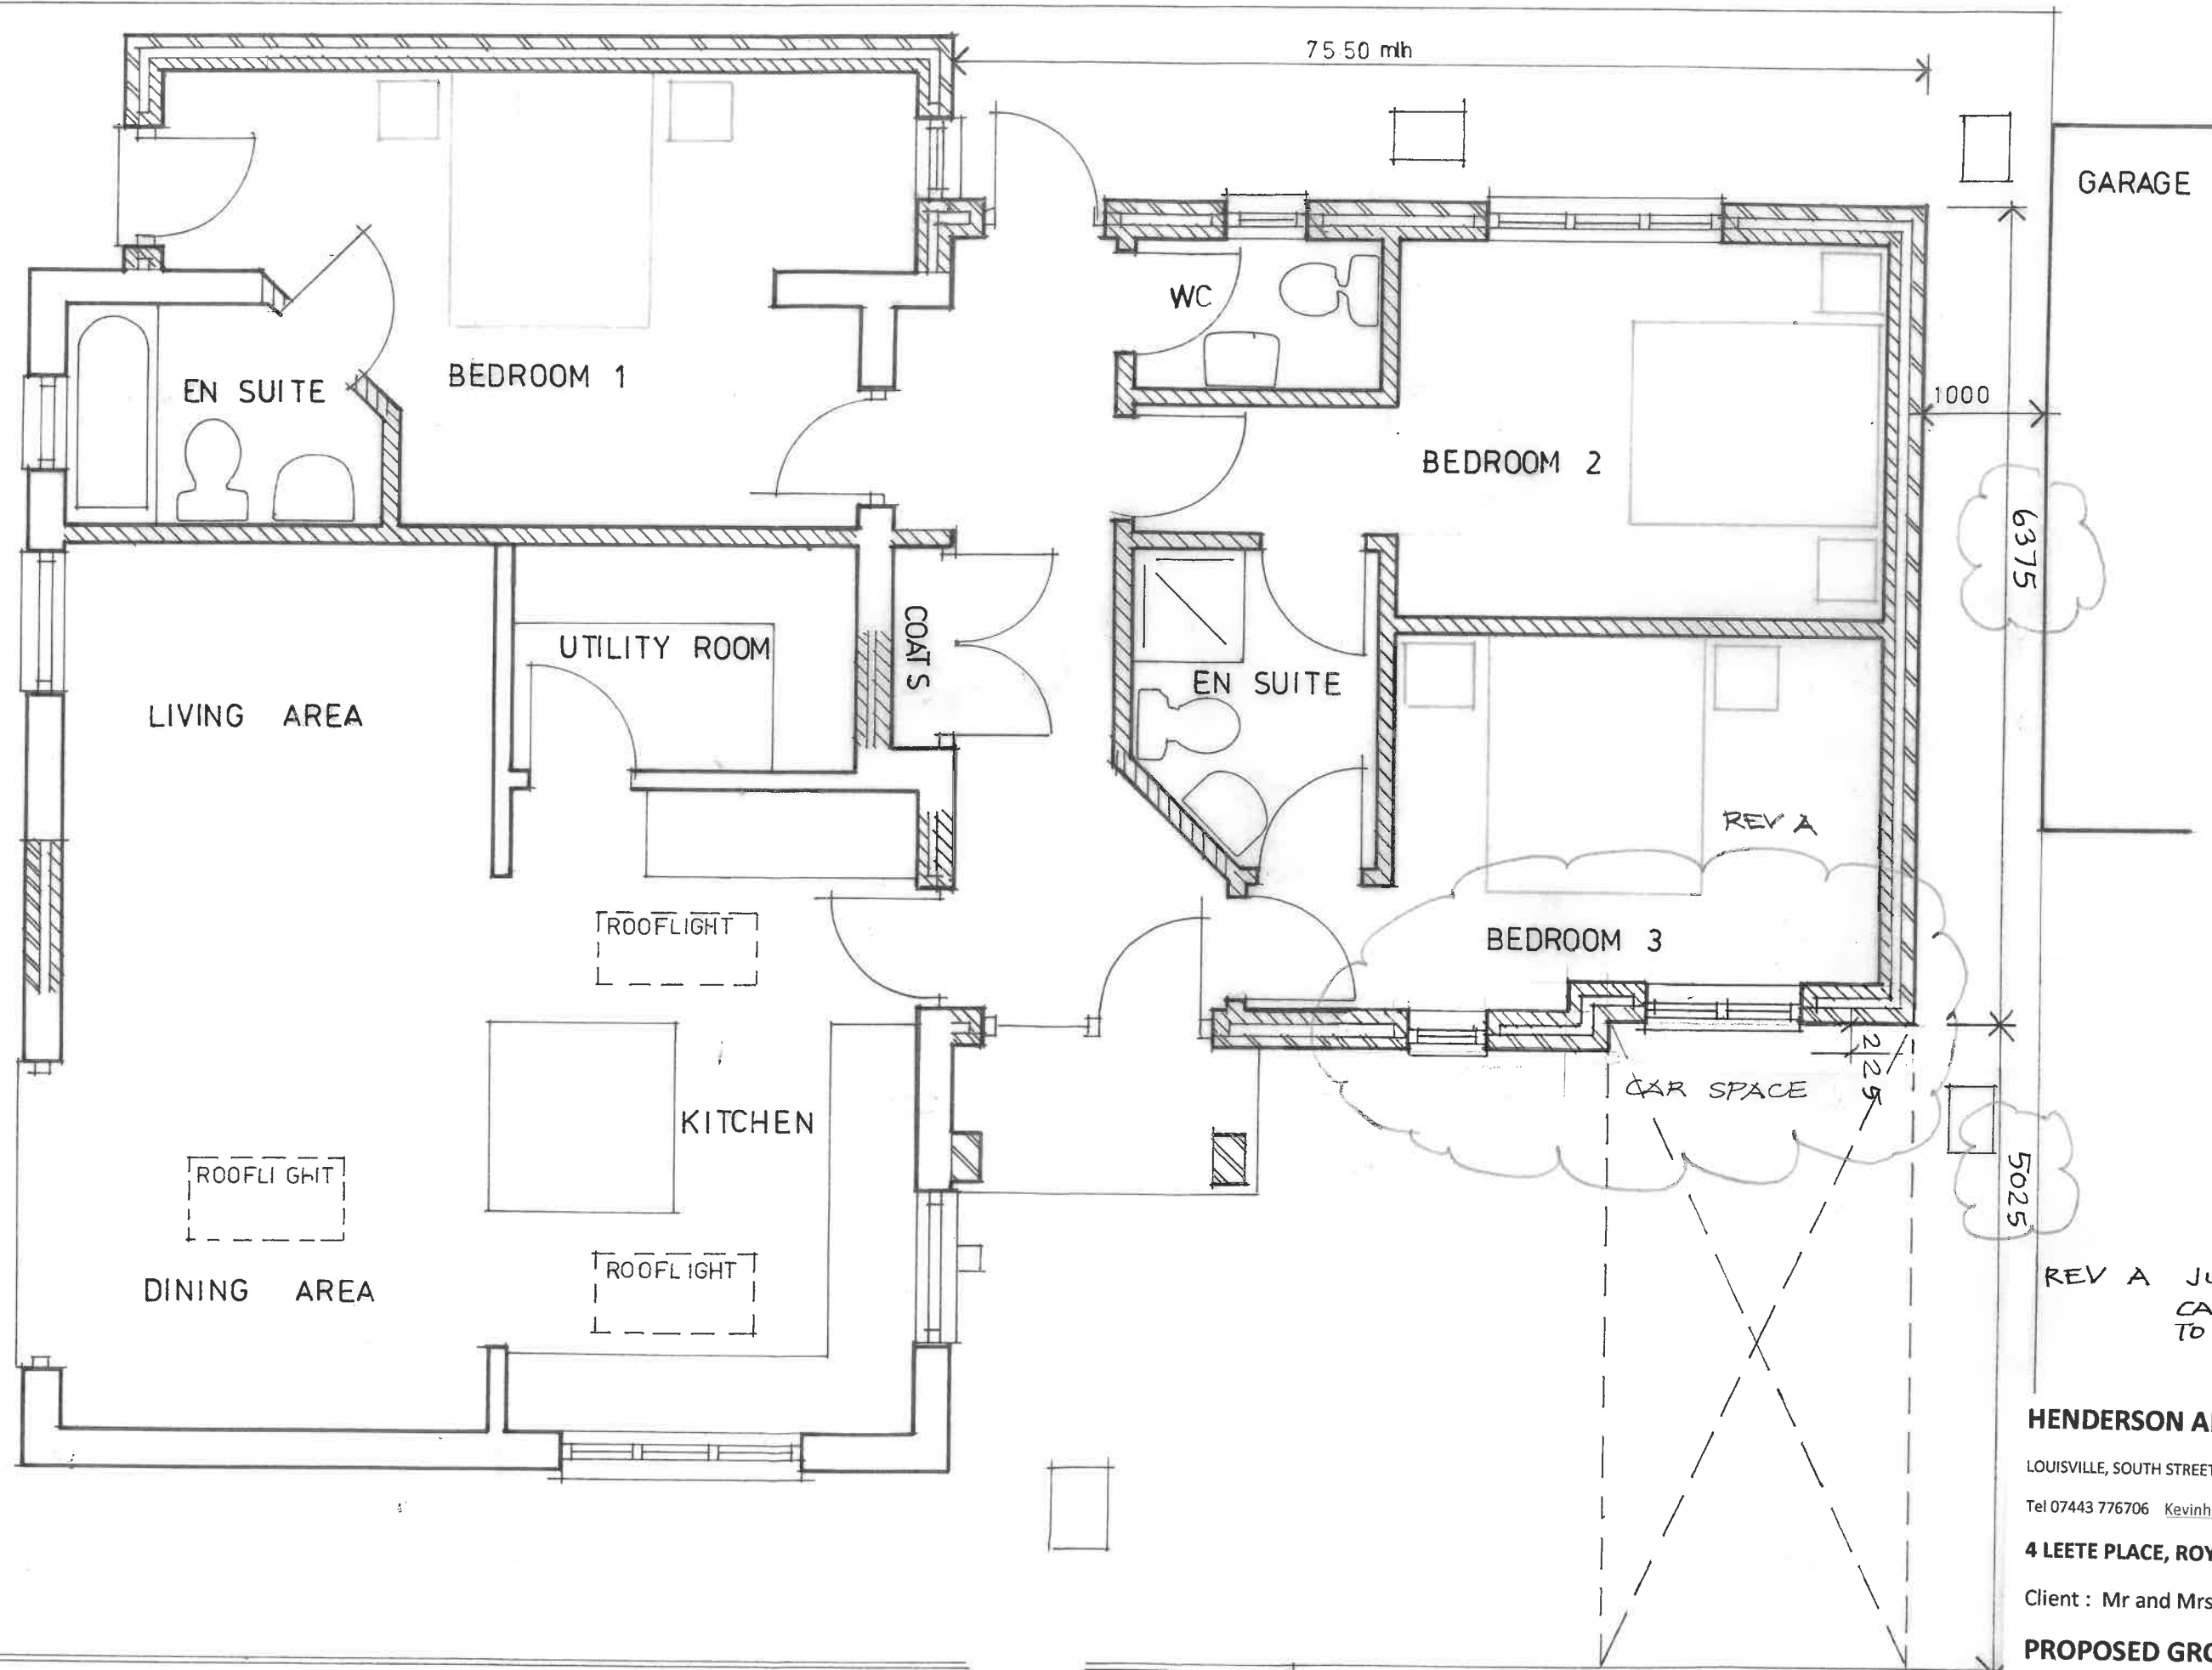

REV A JUNE 26 ONE LONGER CAR SPACE AND RECESS TO WALL

PROPOSED GROUND FLOOR PLAN LAYOUT

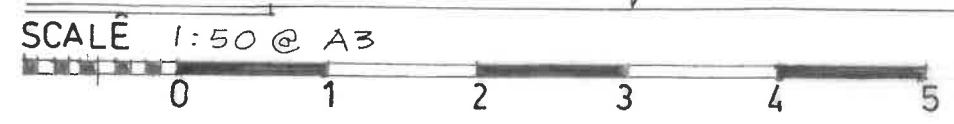

HENDERSON ARCHITECTS
 LOUISVILLE, SOUTH STREET, LITLINGTON, SG8 0QR
 Tel 07443 776706 Kevinhenderson@live.co.uk
4 LEETE PLACE, ROYSTON, SG8 5DX : SIDE EXTENSION
 Client : Mr and Mrs P. Laville
PROPOSED GROUND FLOOR PLAN LAYOUT

Scale	Date	Drawing No	Rev
1:50 @ A3	MAR 2026	2601/05	A