




DACRE ROAD

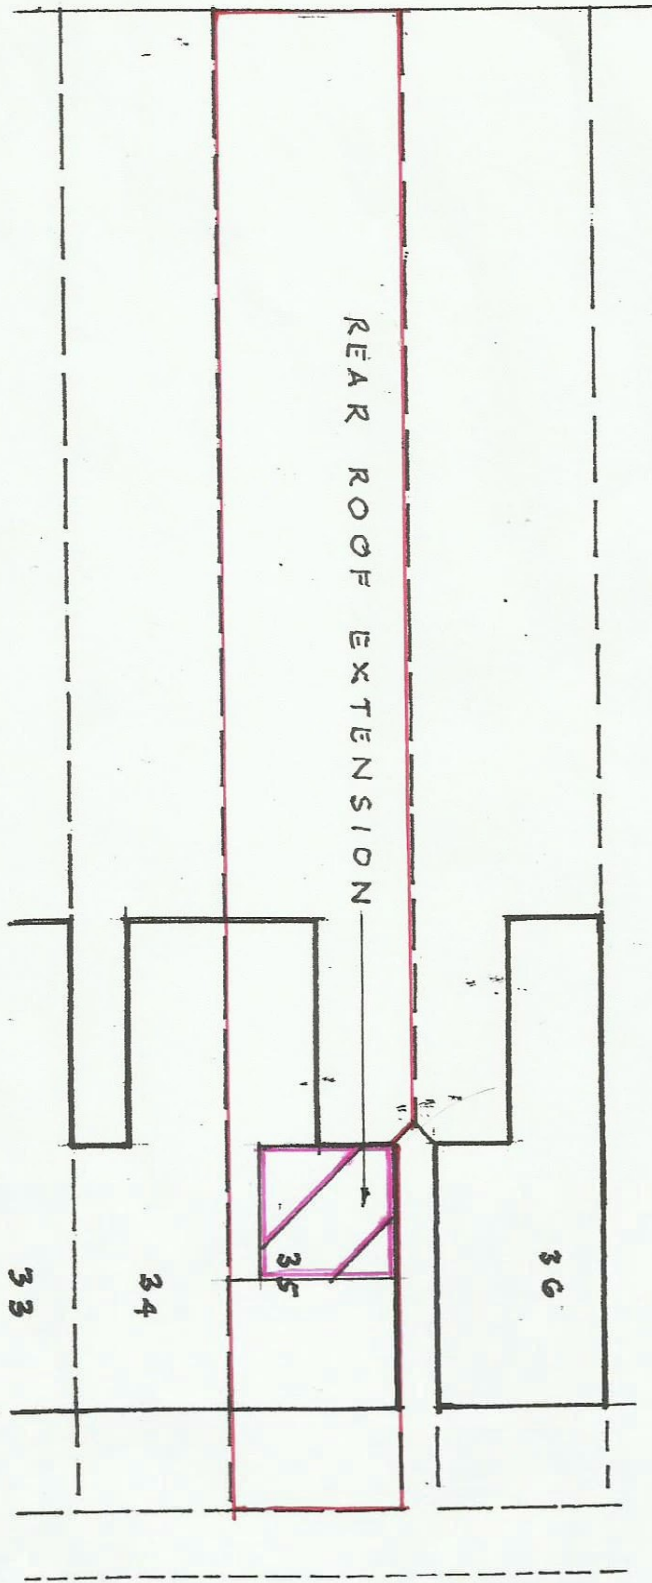

Scale: 1:200

Date: 28 April 2026

Drawing No: 35DR/SP/Rear Roof/1

Drawn By: R.H.Griffiths

Project Rear Roof Extension, 35 Dacre Road, Hitchin,

Herts. SG5 1QJ

On Behalf of Mr.D.M.Griffiths

Drawing Title Site Plan

Richard H. Griffiths

43 Millwards, Hatfield Herts. AL10 8UP

Tel. No.

Emails:-

