



0 1 2 3 4 5 M

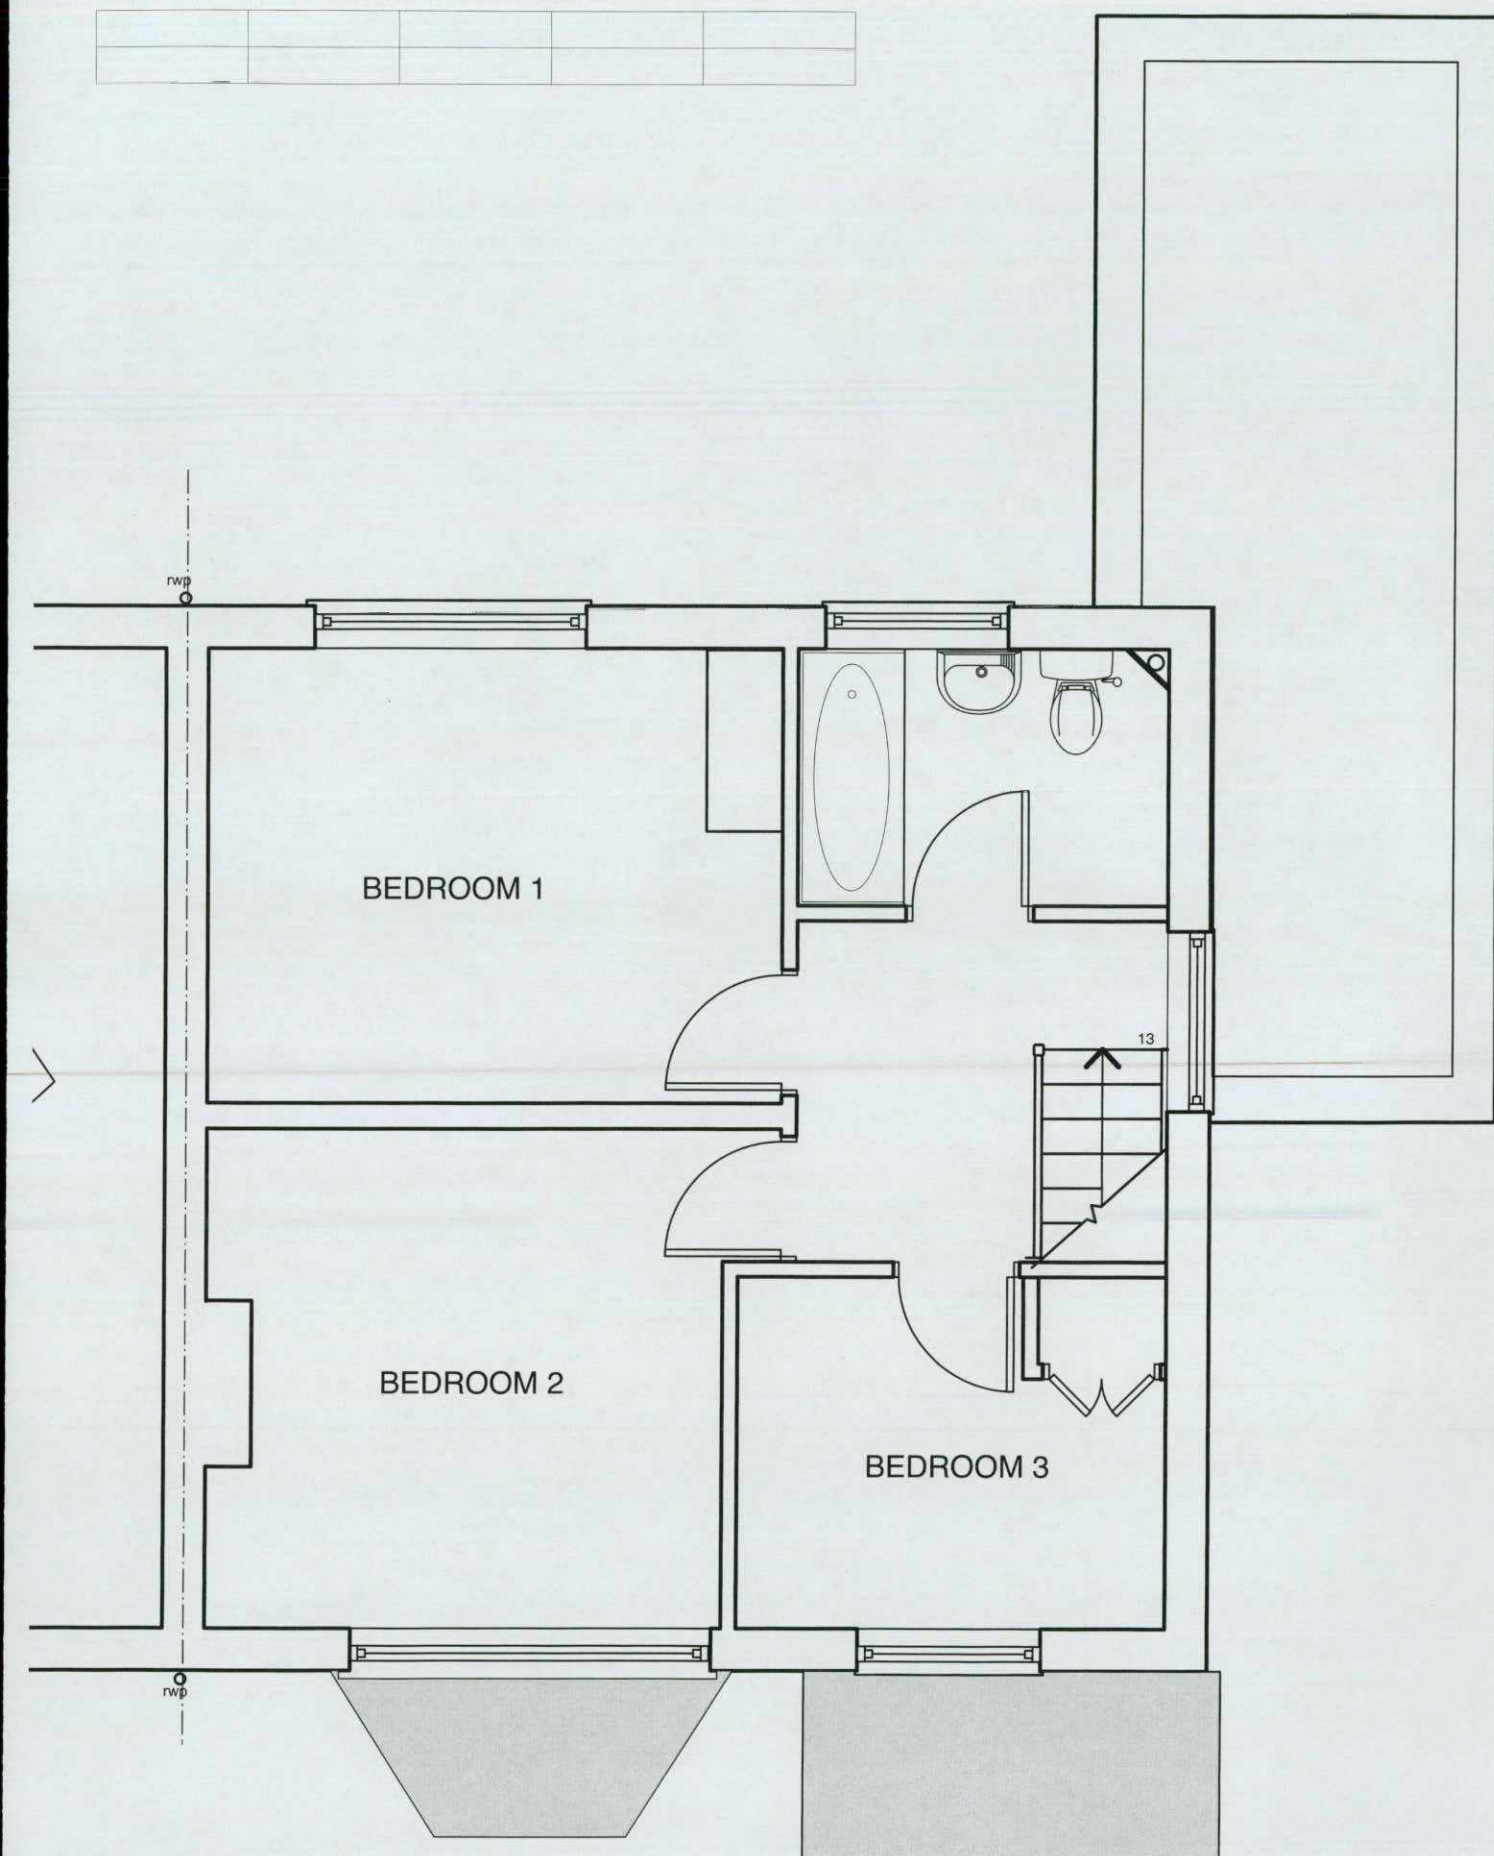

FIRST FLOOR

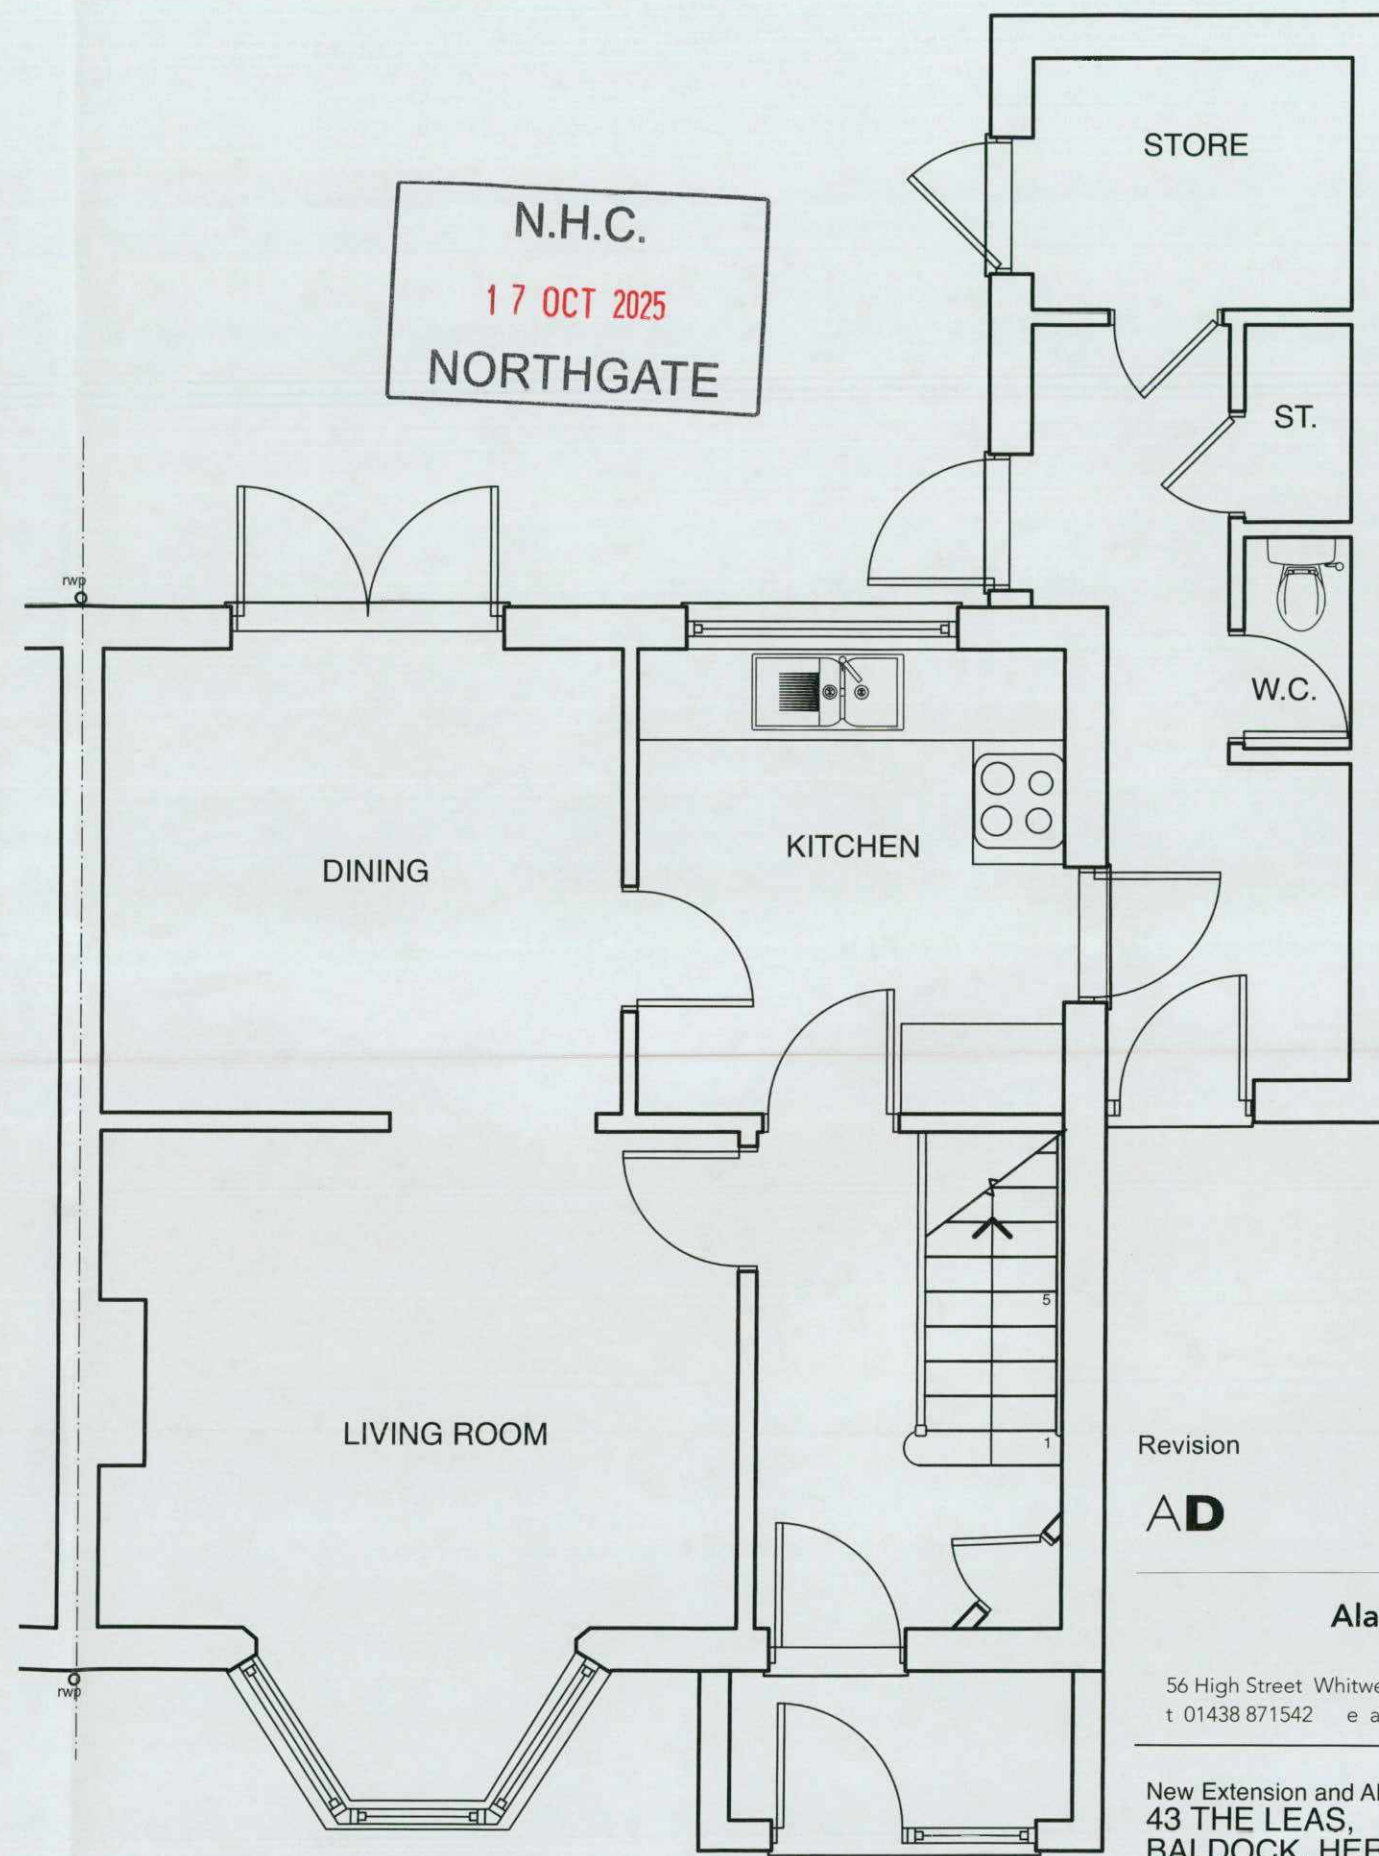

GROUND FLOOR

Revision

Date

AD

Alan Duncan Architect

56 High Street Whitwell Hertfordshire SG4 8AG
t 01438 871542 e alduncanbarch@gmail.com

New Extension and Alterations to
43 THE LEAS,
BALDOCK, HERTS, SG7 6HZ
FLOOR PLANS - EXISTING

Scale 1 : 50 at A3 Date Oct 25

Drawing no **43TL.02**

Rev