




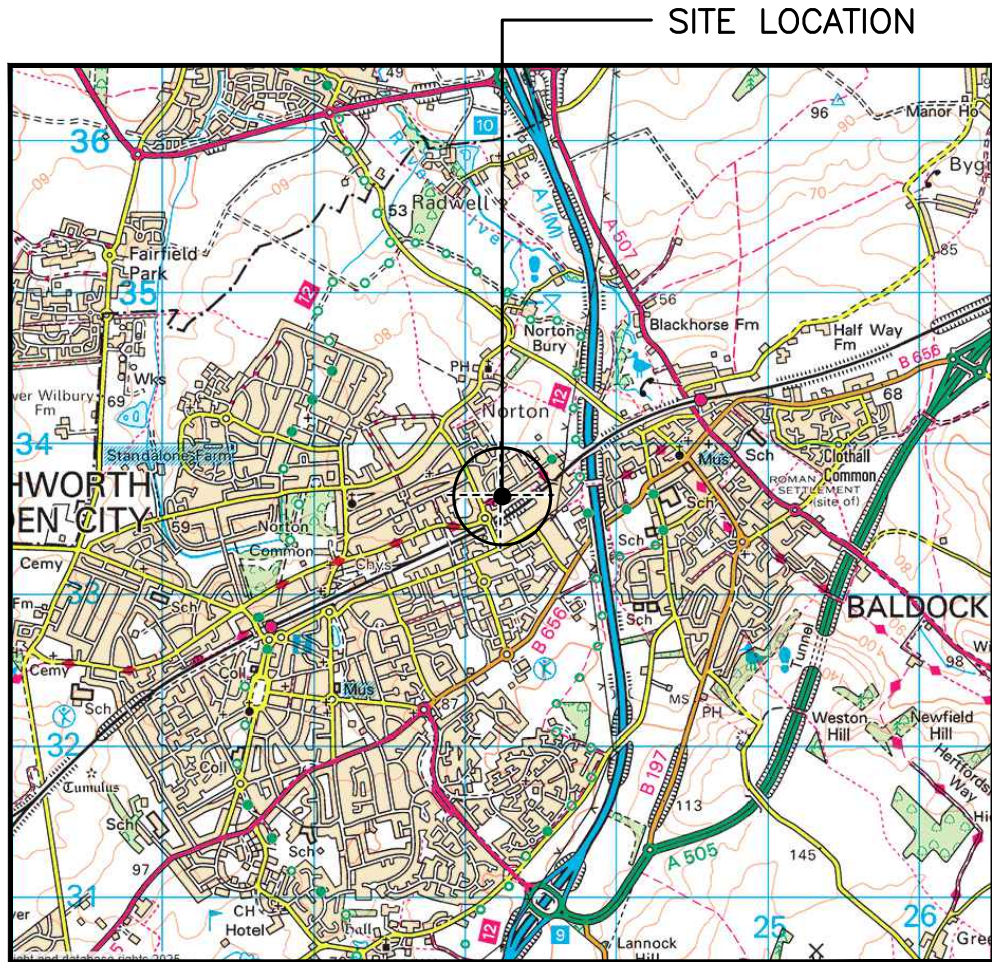

**SITE LOCATION**  
(Scale 1:50000)  
Ordnance Survey map extract  
based upon Landranger map series  
with the permission of the controller of  
Her Majesty's Stationery Office  
Licence No. 0100023487  
Crown copyright.

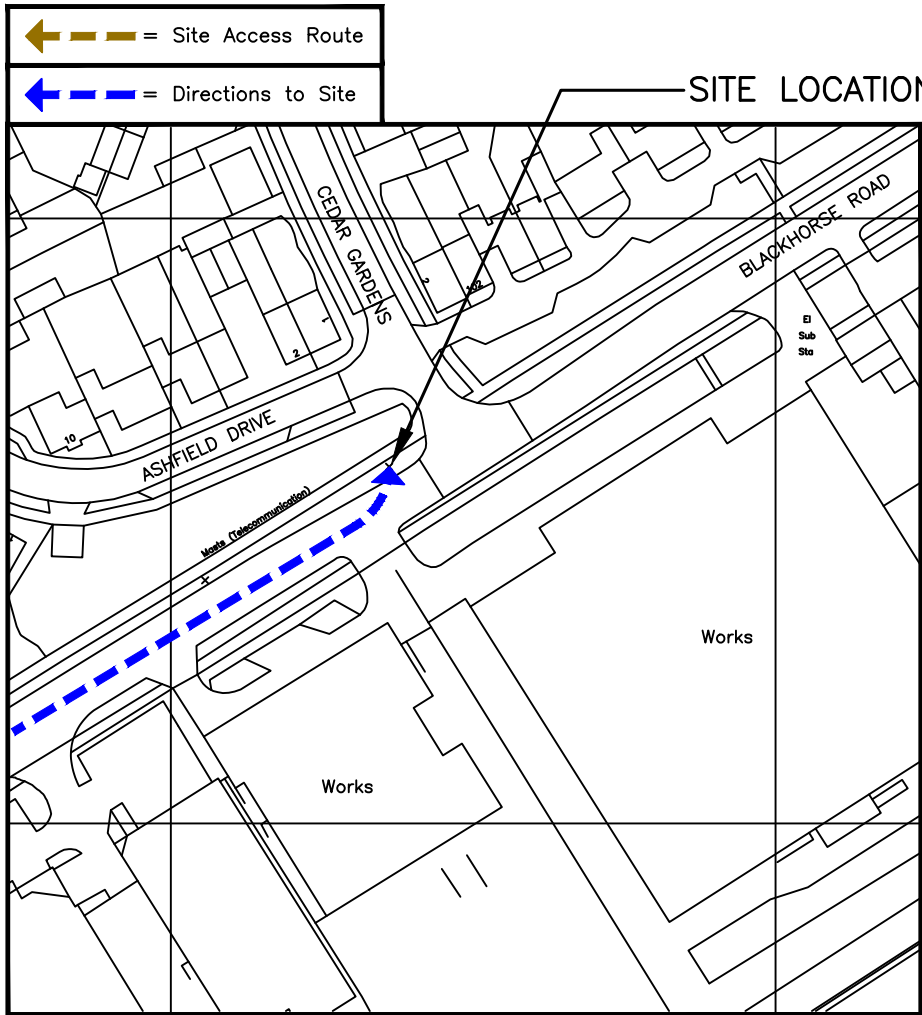

**SITE PHOTOGRAPH**

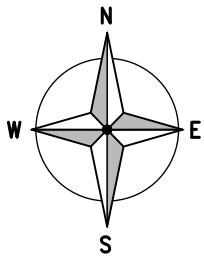

**DETAILED SITE LOCATION**  
(Scale 1:1250)  
Based upon Ordnance Survey map extract  
with the permission of the Controller of  
Her Majesty's Stationery Office.  
Crown copyright.  
Licence No. 100020449

ALL DIMENSIONS ARE IN mm UNLESS NOTED OTHERWISE

N.G.R E:523235 N: 233660

DIRECTIONS TO SITE:

HEADING NORTH EXIT A1(M) J9 TOWARDS  
A6141 BALDOCK/LETCWORTH. AT THE  
ROUNDBOUT TAKE 1ST EXIT A6141,  
LETCWORTH GATE. AT ROUNDBOUT TAKE 3RD  
EXIT A505, BALDOCK ROAD. AT ROUNDBOUT  
TAKE 1ST EXIT ONTO AVENUE ONE. TURN  
RIGHT AT JUNCTION ONTO WORKS ROAD. TURN  
LEFT ONTO GREENE LANE THEN KEEP  
STRAIGHT ONTO BLACKHORSE ROAD. TURN  
RIGHT ONTO BLACKHORSE ROAD. SITE IS ON  
LEFT HANDSIDE

**W3W:** trend.serve.lame

|     |                    |    |    |          |
|-----|--------------------|----|----|----------|
| A   | CONSTRUCTION ISSUE | CE | JA | 12.06.26 |
| REV | MODIFICATION       | BY | CH | DATE     |



**WHP Telecoms Ltd**  
Faraday Court  
401 Faraday Street  
Birchwood Park  
Warrington WA3 6GA  
Tel: 01925 424100 Fax: 01925 424101  
e-mail: info@whptelecoms.com



**cornerstone**  
CORNERSTONE - BEACON 4 SOUTH EAST

|                   |      |
|-------------------|------|
| Cell Name         | Opt. |
| BLACKHORSE ROAD 2 | A    |

| Cell ID No  |   |            |   |        |
|-------------|---|------------|---|--------|
| CSID        | — | VF         | ✓ | TEF    |
| 115915      |   | 47143      |   | 042114 |
| Project No. | — | TM Cell ID | — | N/A    |
| 11591528    |   | —          |   | —      |

|                                                                    |
|--------------------------------------------------------------------|
| Site Address / Contact Details                                     |
| BLACKHORSE ROAD<br>LETCWORTH<br>NORTON<br>HERTFORDSHIRE<br>SG6 1HD |

|                    |
|--------------------|
| Drawing Title:     |
| SITE LOCATION MAPS |

|                   |          |
|-------------------|----------|
| Purpose of issue: | Dwg Rev: |
| CONSTRUCTION      |          |

|                 |   |
|-----------------|---|
| Drawing Number: | A |
| 100             |   |

|              |                      |             |
|--------------|----------------------|-------------|
| Surveyed By: | Original Sheet Size: | Pack Issue: |
| NC           | A3                   |             |

|        |          |          |          |   |
|--------|----------|----------|----------|---|
| Drawn: | Date:    | Checked: | Date:    | A |
| CE     | 12.06.26 | JA       | 12.06.26 |   |


2500 0 2500 5000 50 0 50 100 150

ORIGINAL SCALE AT A3 - 1:50000

ALL DIMENSIONS IN METRES

ORIGINAL SCALE AT A3 - 1:1250

ALL DIMENSIONS IN METRES

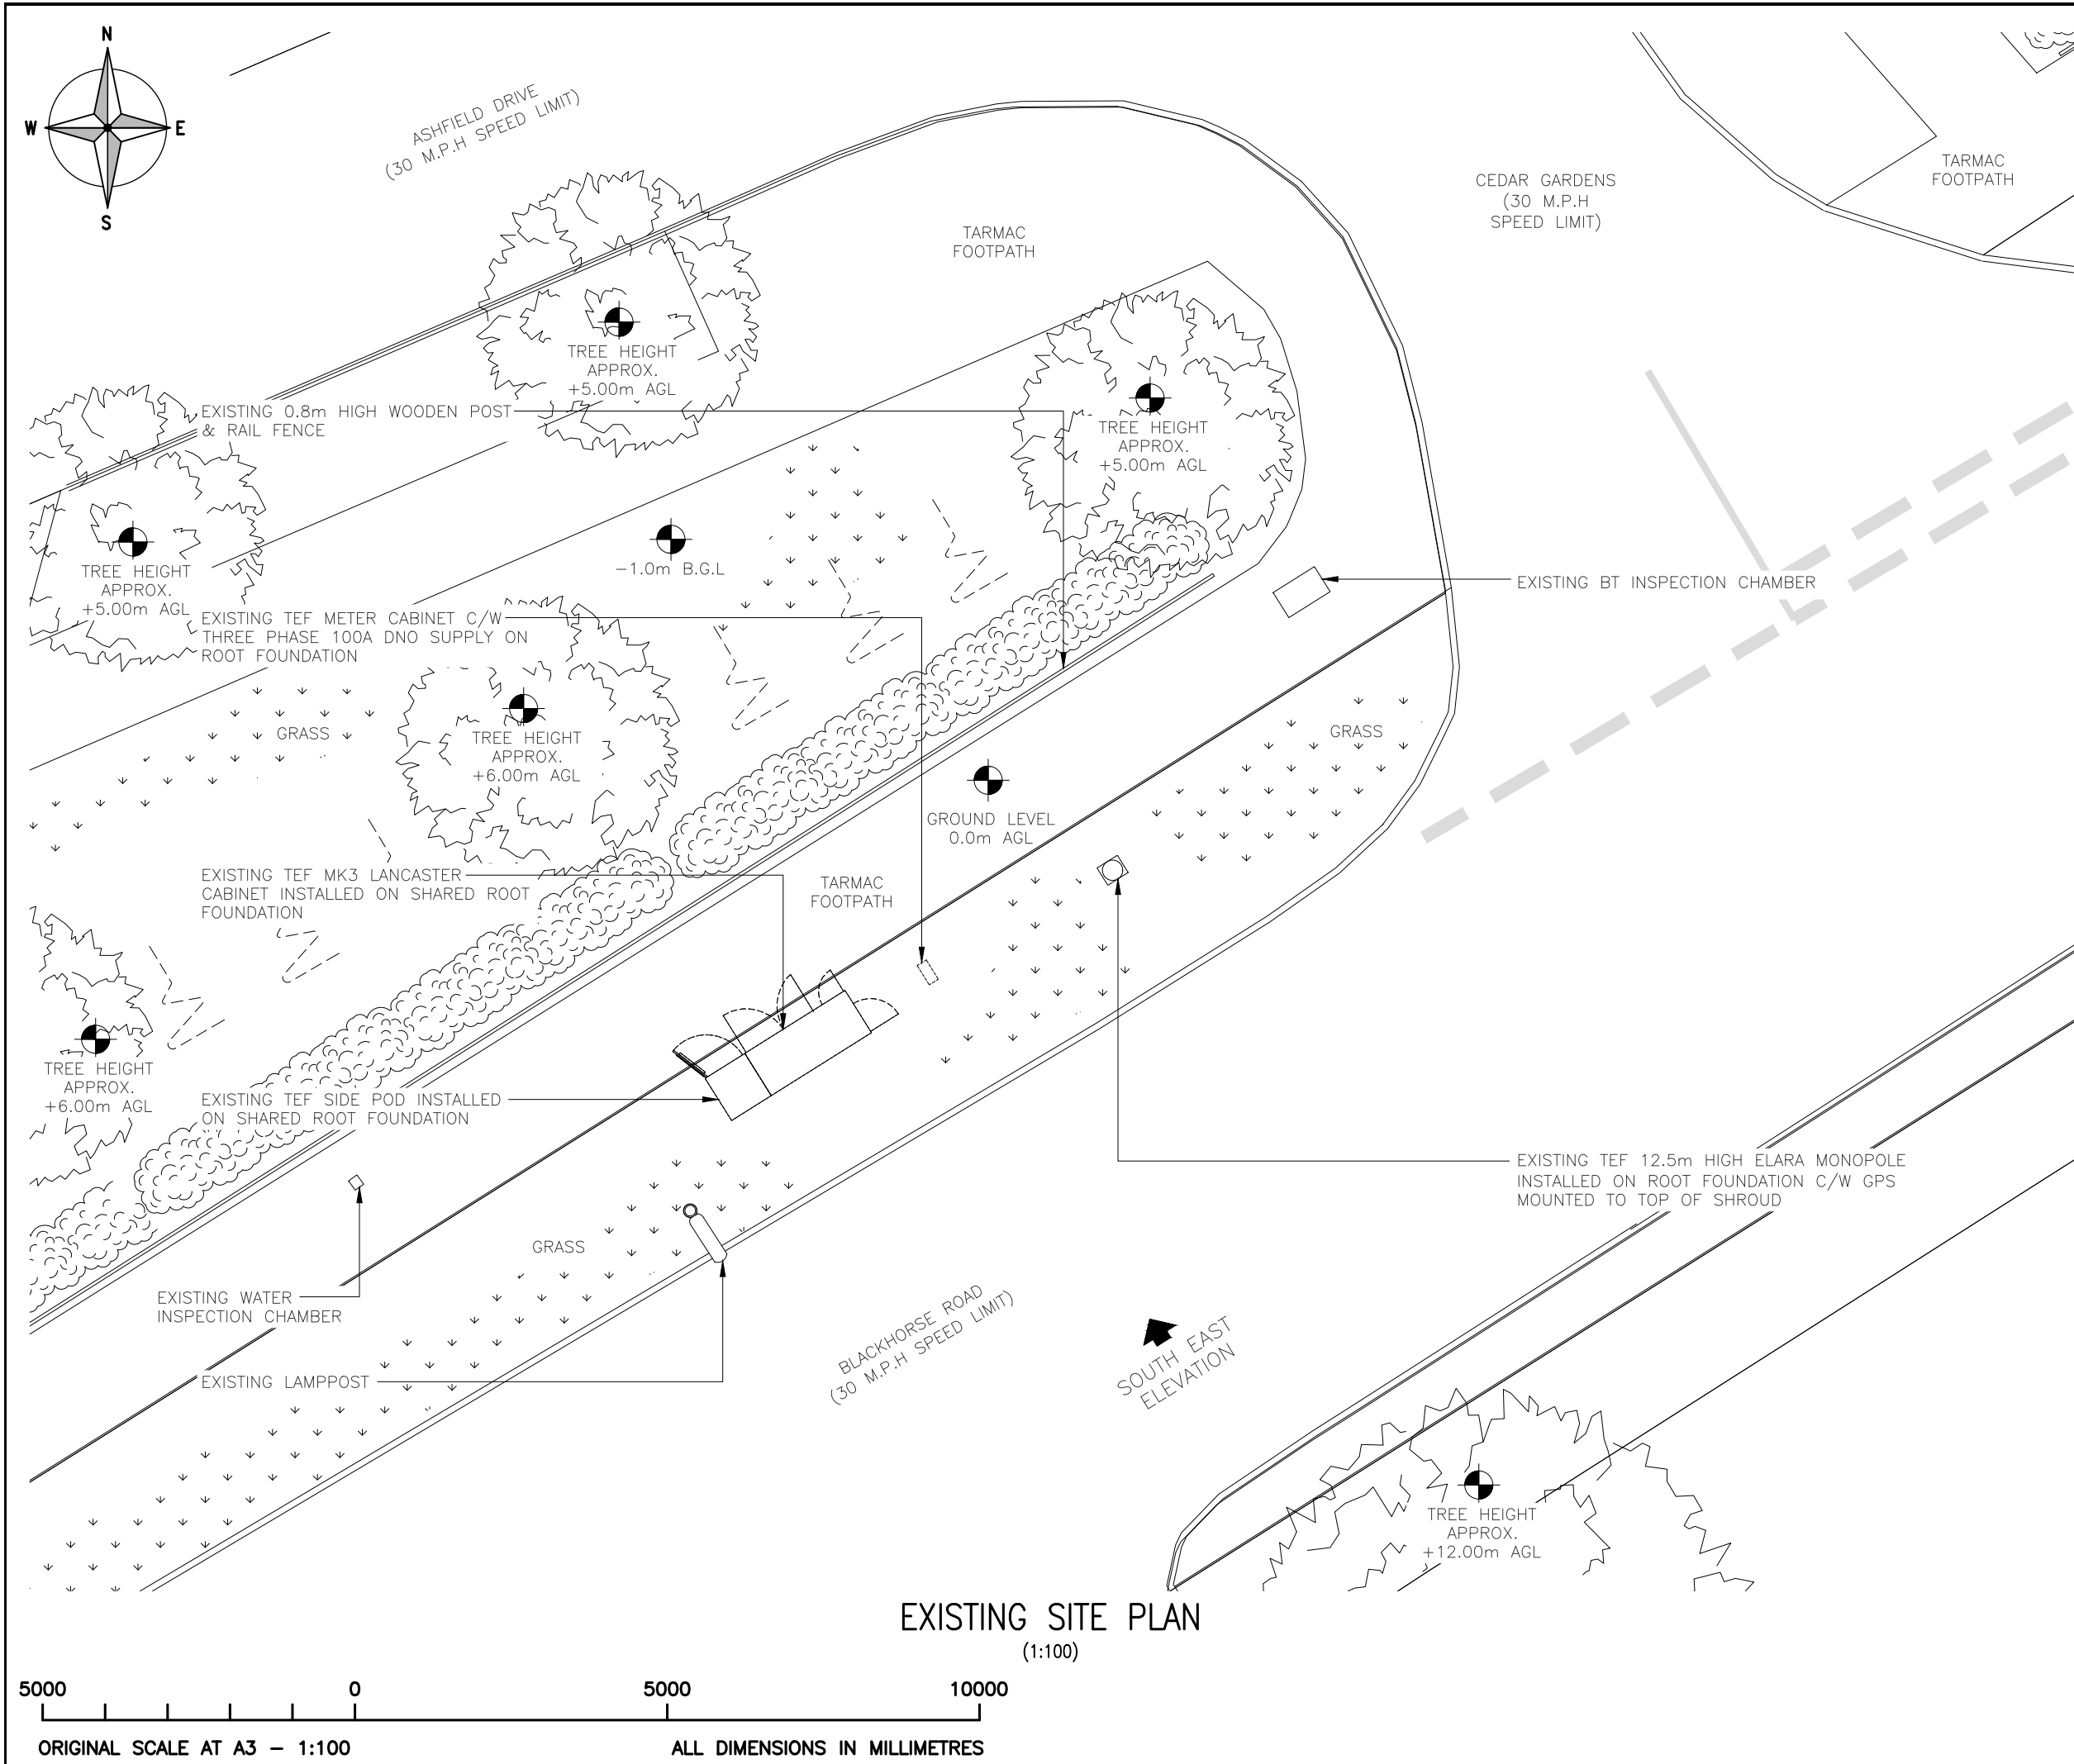

ALL DIMENSIONS ARE IN mm UNLESS NOTED OTHERWISE

N.G.R

E:523235

N: 233660


NOTES:

|     |                    |    |    |          |
|-----|--------------------|----|----|----------|
| A   | CONSTRUCTION ISSUE | CE | JA | 12.06.26 |
| REV | MODIFICATION       | BY | CH | DATE     |

**WHP Telecoms Ltd**  
Faraday Court  
401 Faraday Street  
Birchwood Park  
Warrington WA3 6GA  
Tel: 01925 424100 Fax: 01925 424101  
e-mail: info@whptelecoms.com

**cornerstone**  
CORNERSTONE - BEACON 4 SOUTH EAST

|                                                                    |                   |                            |                   |               |
|--------------------------------------------------------------------|-------------------|----------------------------|-------------------|---------------|
| Cell Name                                                          |                   |                            |                   | Opt.          |
| BLACKHORSE ROAD 2                                                  |                   |                            |                   | A             |
| Cell ID No                                                         |                   |                            |                   |               |
| CSID                                                               | —                 | VF                         | ✓                 | TEF           |
| 115915                                                             | —                 | 47143                      | —                 | 042114        |
| Project No.                                                        | —                 | TM Cell ID                 | —                 | N/A           |
| 11591528                                                           | —                 | —                          | —                 | —             |
| Site Address / Contact Details                                     |                   |                            |                   |               |
| BLACKHORSE ROAD<br>LETCWORTH<br>NORTON<br>HERTFORDSHIRE<br>SG6 1HD |                   |                            |                   |               |
| Drawing Title:<br>EXISTING SITE PLAN                               |                   |                            |                   |               |
| Purpose of issue:<br>CONSTRUCTION                                  |                   |                            |                   | Dwg Rev:<br>A |
| Drawing Number:<br>200                                             |                   |                            |                   | A             |
| Surveyed By:<br>NC                                                 |                   | Original Sheet Size:<br>A3 |                   | Pack Issue:   |
| Drawn:<br>CE                                                       | Date:<br>12.06.26 | Checked:<br>JA             | Date:<br>12.06.26 | A             |

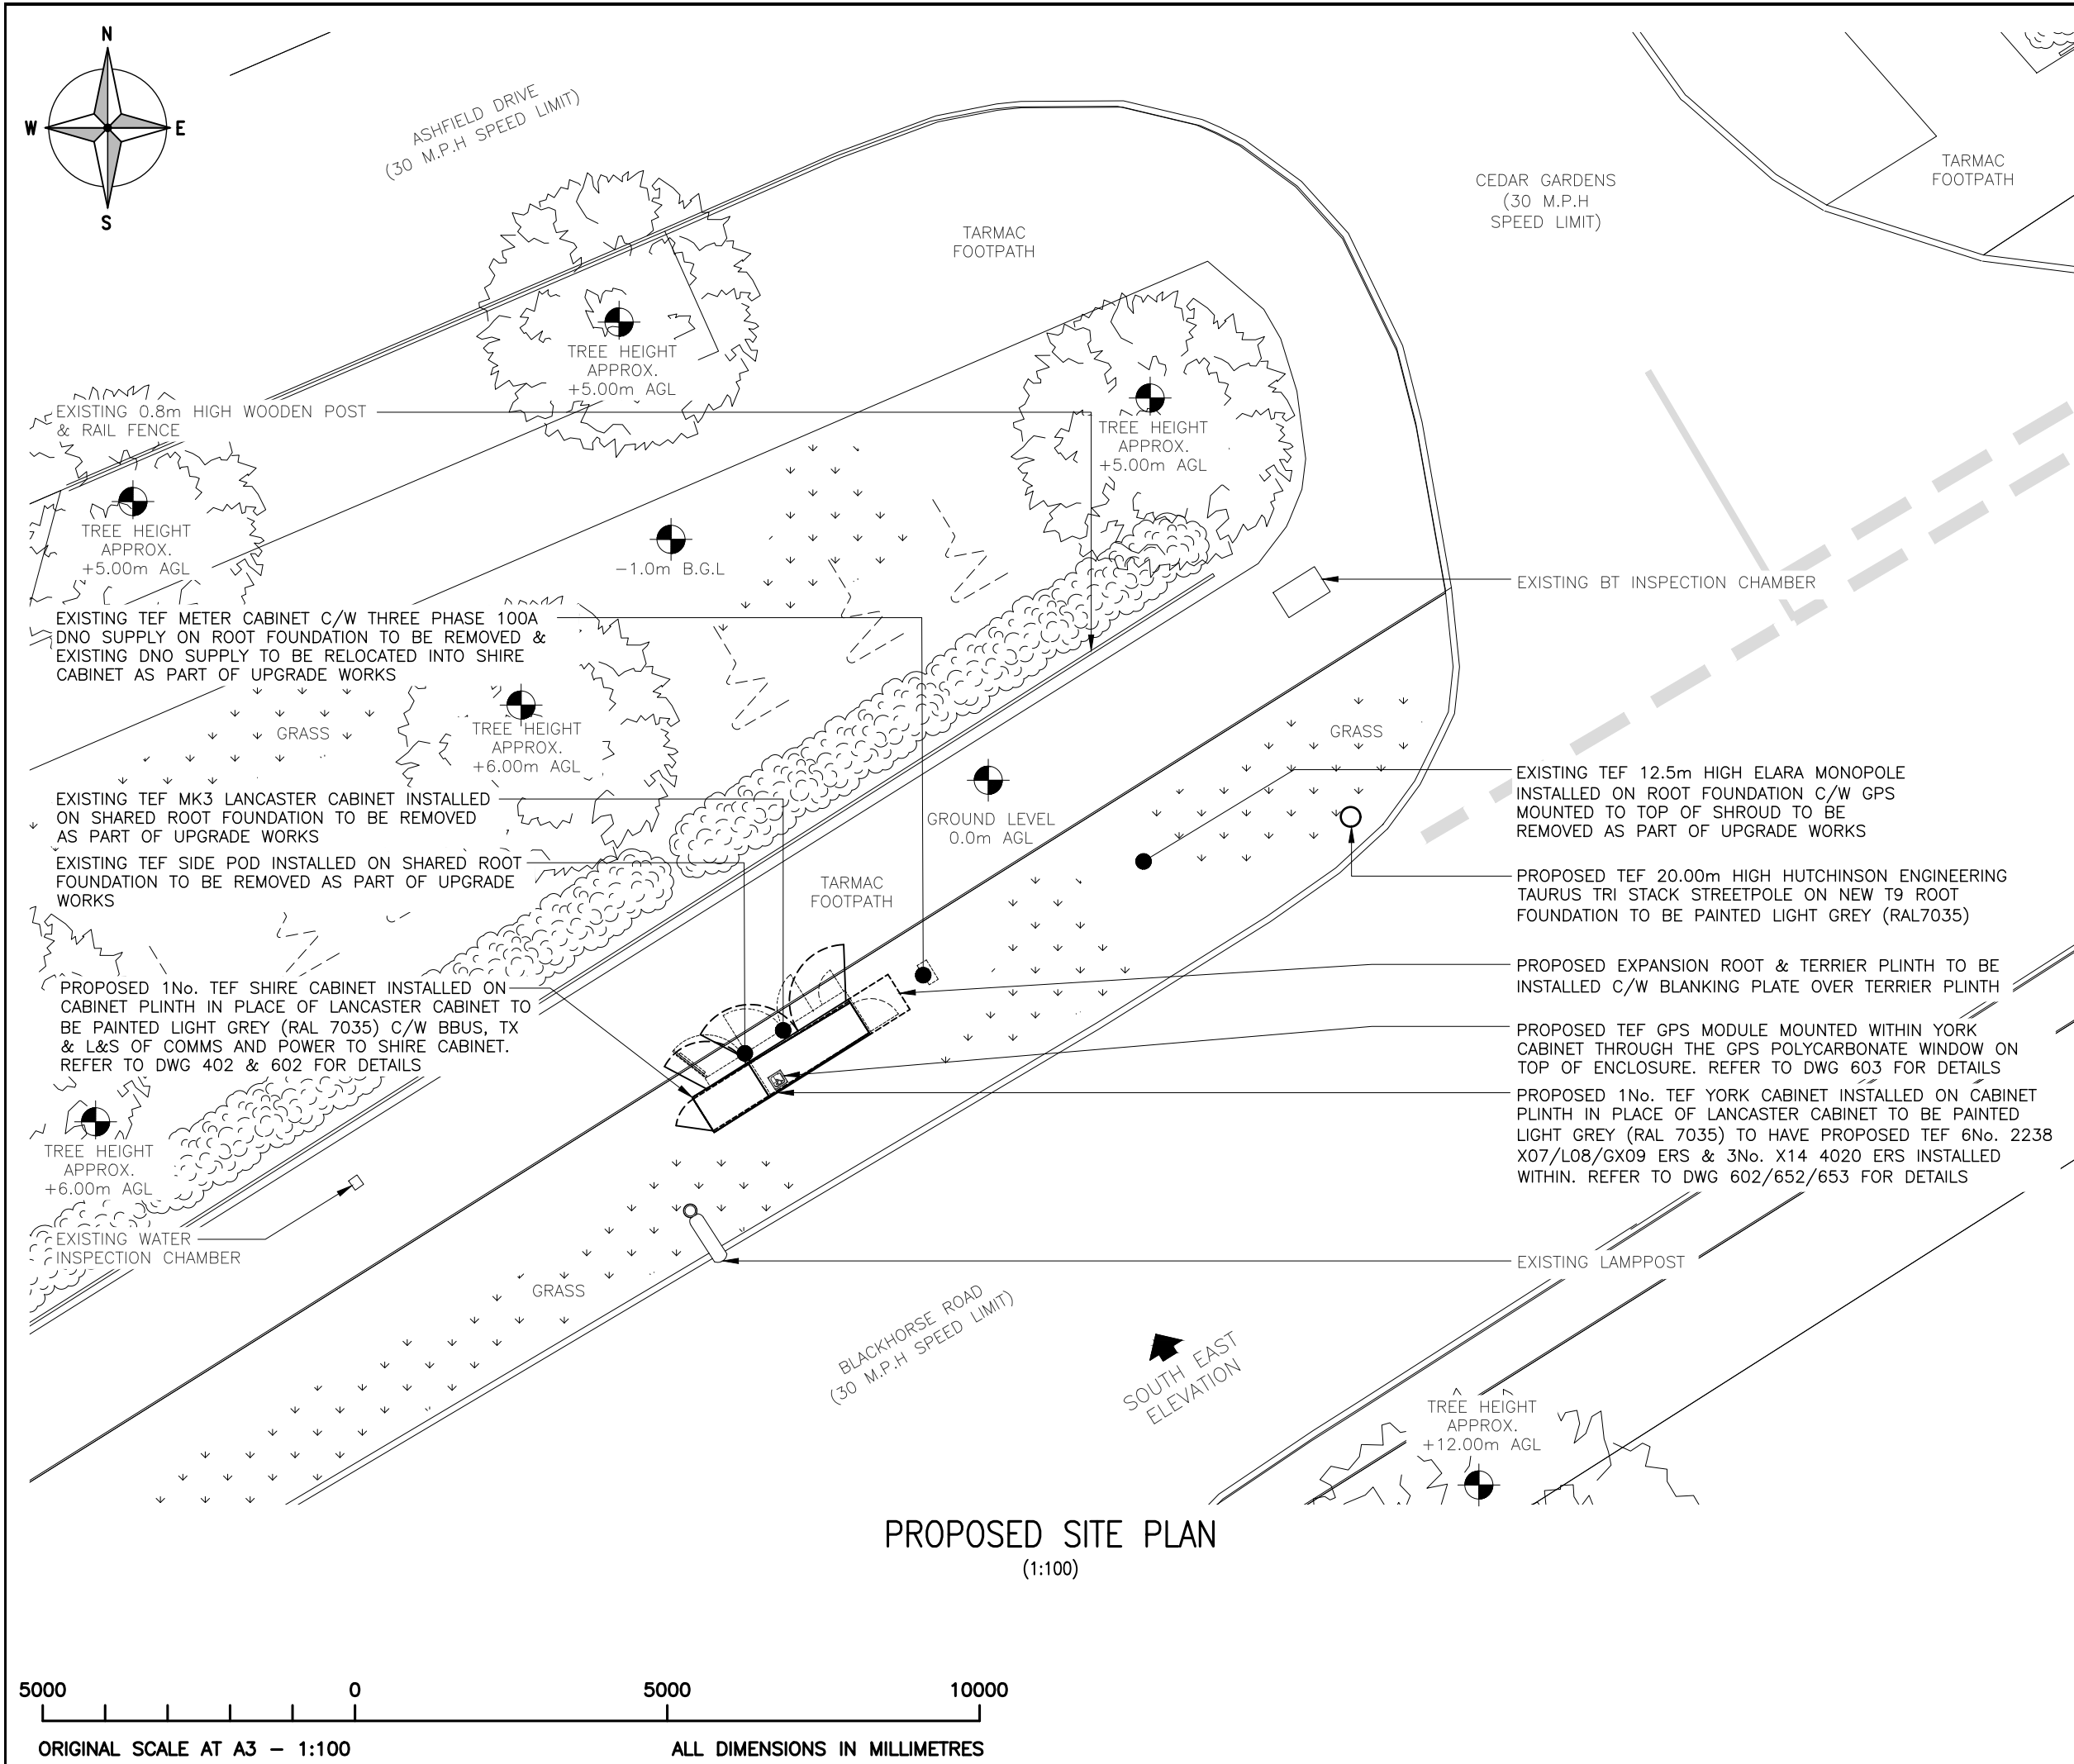

ALL DIMENSIONS ARE IN mm UNLESS NOTED OTHERWISE

N.G.R

E:523235

N: 233660

NOTES:  
  
PROPOSED LIFT & SHIFT OF EXISTING DNO SUPPLY INTO SHIRE CABINET FROM EXISTING METER CABINET. PROPOSED LIFT & SHIFT OF EXISTING TX INTO SHIRE CABINET FROM EXISTING LANCASTER CABINET

EXISTING TEF 12.5m HIGH ELARA MONOPOLE TO BE REMOVED. EXISTING MK3 LANCASTER CABINET, METER CABINET AND SIDE POD ROOTS AND CABINETS TO BE REMOVED

NOTE: 4No. PREVIOUS TRIAL HOLES HAVE BEEN COMPLETE AT SITE AND PROPOSED LOCATION IS ONLY LOCATION TO CLEAR DUE TO PROXIMITY OF NEARBY SERVICES. DUE TO NATURE OF SITE AND LOCATION OF POLE TO NEARBY ROAD THERE IS A POTENTIAL H&S RISK FOR OPERATORS ACCESSING NEAR TO ROAD AND ALL SITE ATTENDEES ARE TO BE MADE AWARE OF THIS

|     |                    |    |    |          |
|-----|--------------------|----|----|----------|
| A   | CONSTRUCTION ISSUE | CE | JA | 12.06.26 |
| REV | MODIFICATION       | BY | CH | DATE     |




WHP Telecoms Ltd  
Faraday Court  
401 Faraday Street  
Birchwood Park  
Warrington WA3 6GA  
Tel: 01925 424100 Fax: 01925 424101  
e-mail: info@whptelecoms.com



cornerstone  
CORNERSTONE - BEACON 4 SOUTH EAST

|                                                                    |                   |                            |                   |                  |
|--------------------------------------------------------------------|-------------------|----------------------------|-------------------|------------------|
| Cell Name                                                          |                   |                            |                   | Opt.             |
| BLACKHORSE ROAD 2                                                  |                   |                            |                   | A                |
| Cell ID No                                                         |                   |                            |                   |                  |
| CSID                                                               | -                 | VF                         | ✓                 | TEF              |
| 115915                                                             | -                 | 47143                      | -                 | 042114           |
| Project No.                                                        | -                 | TM Cell ID                 | -                 | N/A              |
| 11591528                                                           | -                 | -                          | -                 | -                |
| Site Address / Contact Details                                     |                   |                            |                   |                  |
| BLACKHORSE ROAD<br>LETCWORTH<br>NORTON<br>HERTFORDSHIRE<br>SG6 1HD |                   |                            |                   |                  |
| Drawing Title:<br>PROPOSED SITE PLAN                               |                   |                            |                   |                  |
| Purpose of issue:<br>CONSTRUCTION                                  |                   |                            |                   | Dwg Rev:<br>A    |
| Drawing Number:<br>201                                             |                   |                            |                   | Pack Issue:<br>A |
| Surveyed By:<br>NC                                                 |                   | Original Sheet Size:<br>A3 |                   |                  |
| Drawn:<br>CE                                                       | Date:<br>12.06.26 | Checked:<br>JA             | Date:<br>12.06.26 |                  |

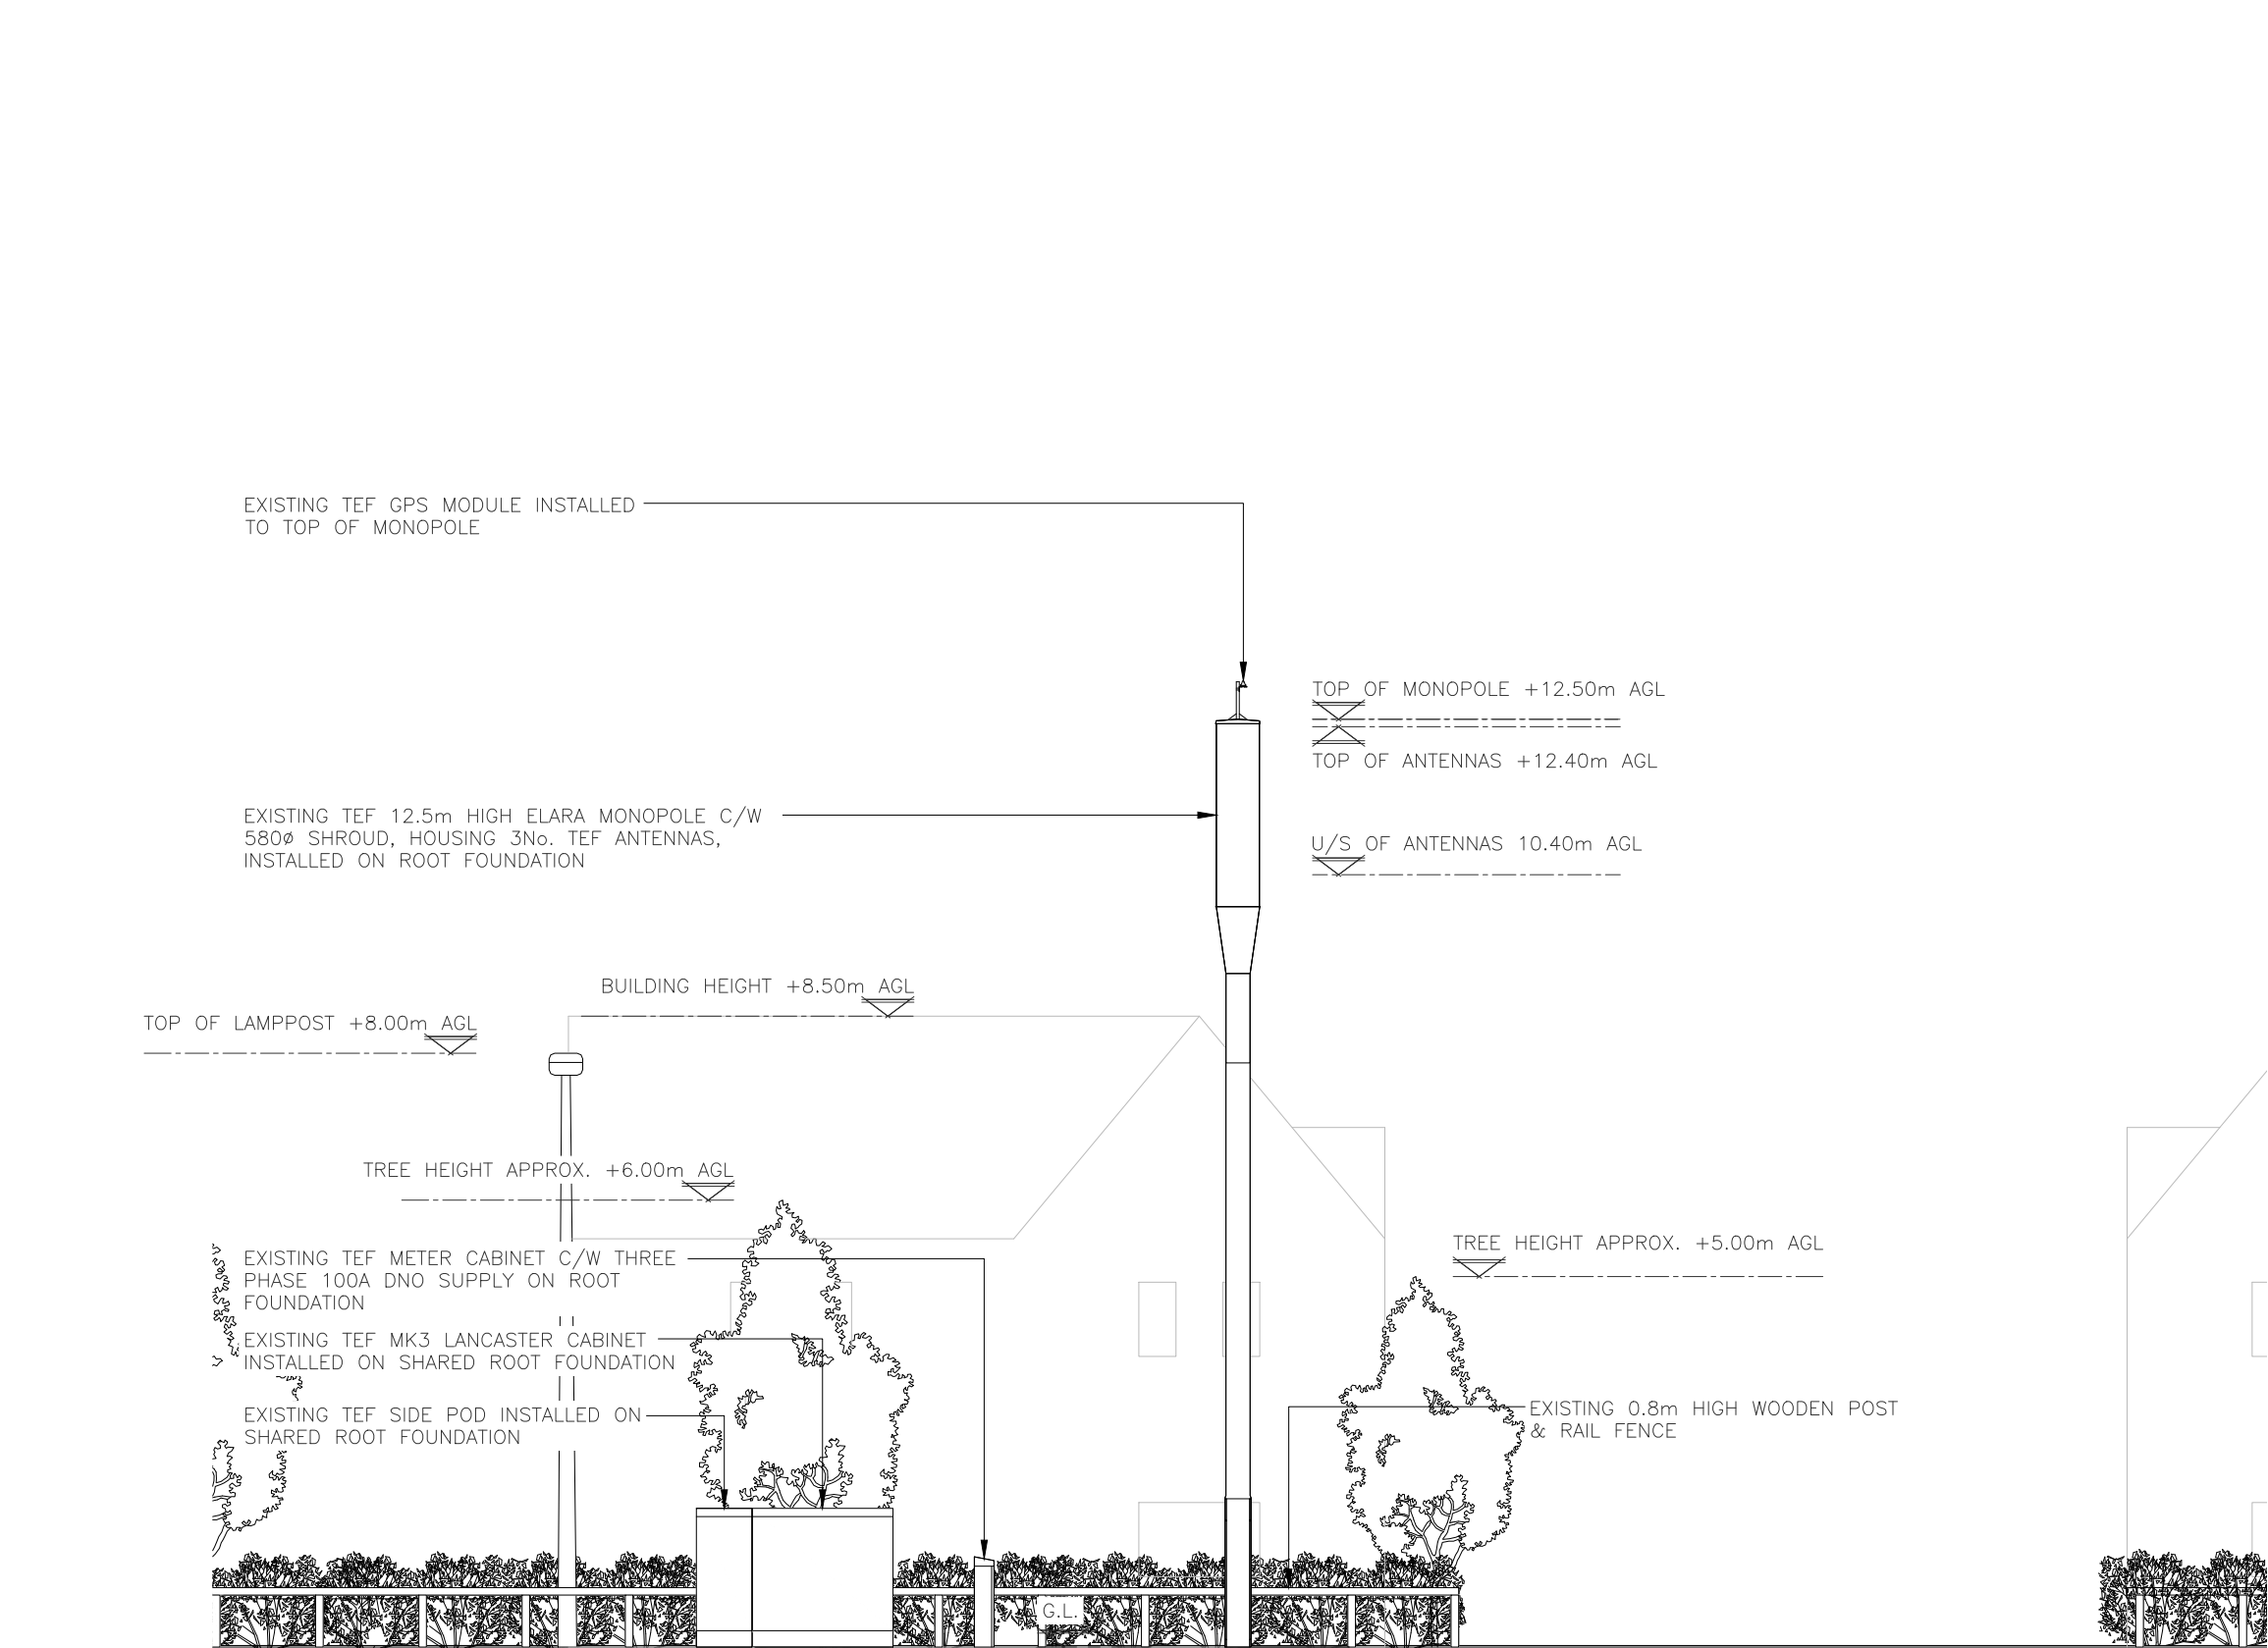

EXISTING SITE ELEVATION  
(1:100)



ALL DIMENSIONS ARE IN mm UNLESS NOTED OTHERWISE

N.G.R E:523235 N: 233660

NOTES:

|     |                    |    |    |          |
|-----|--------------------|----|----|----------|
| A   | CONSTRUCTION ISSUE | CE | JA | 12.06.26 |
| REV | MODIFICATION       | BY | CH | DATE     |



**WHP Telecoms Ltd**  
Faraday Court  
401 Faraday Street  
Birchwood Park  
Warrington WA3 6GA  
Tel: 01925 424100 Fax: 01925 424101  
e-mail: info@whptelecoms.com




**cornerstone**  
CORNERSTONE - BEACON 4 SOUTH EAST

|                   |      |
|-------------------|------|
| Cell Name         | Opt. |
| BLACKHORSE ROAD 2 | A    |


|             |   |            |   |        |
|-------------|---|------------|---|--------|
| Cell ID No  |   |            |   |        |
| CSID        | — | VF         | ✓ | TEF    |
| 115915      |   | 47143      |   | 042114 |
| Project No. | — | TM Cell ID | — | N/A    |
| 11591528    |   | —          |   | —      |

|                                                                     |  |
|---------------------------------------------------------------------|--|
| Site Address / Contact Details                                      |  |
| BLACKHORSE ROAD<br>LETCHWORTH<br>NORTON<br>HERTFORDSHIRE<br>SG6 1HD |  |

|                   |          |                         |                      |
|-------------------|----------|-------------------------|----------------------|
| Drawing Title:    |          | EXISTING SITE ELEVATION |                      |
| Purpose of issue: |          | CONSTRUCTION            | Dwg Rev:             |
| Drawing Number:   |          | 300                     | A                    |
| Surveyed By:      |          | NC                      | Original Sheet Size: |
|                   |          |                         | A3                   |
| Drawn:            | Date:    | Checked:                | Date:                |
| CE                | 12.06.26 | JA                      | 12.06.26             |
|                   |          | Pack Issue:             |                      |
|                   |          | A                       |                      |

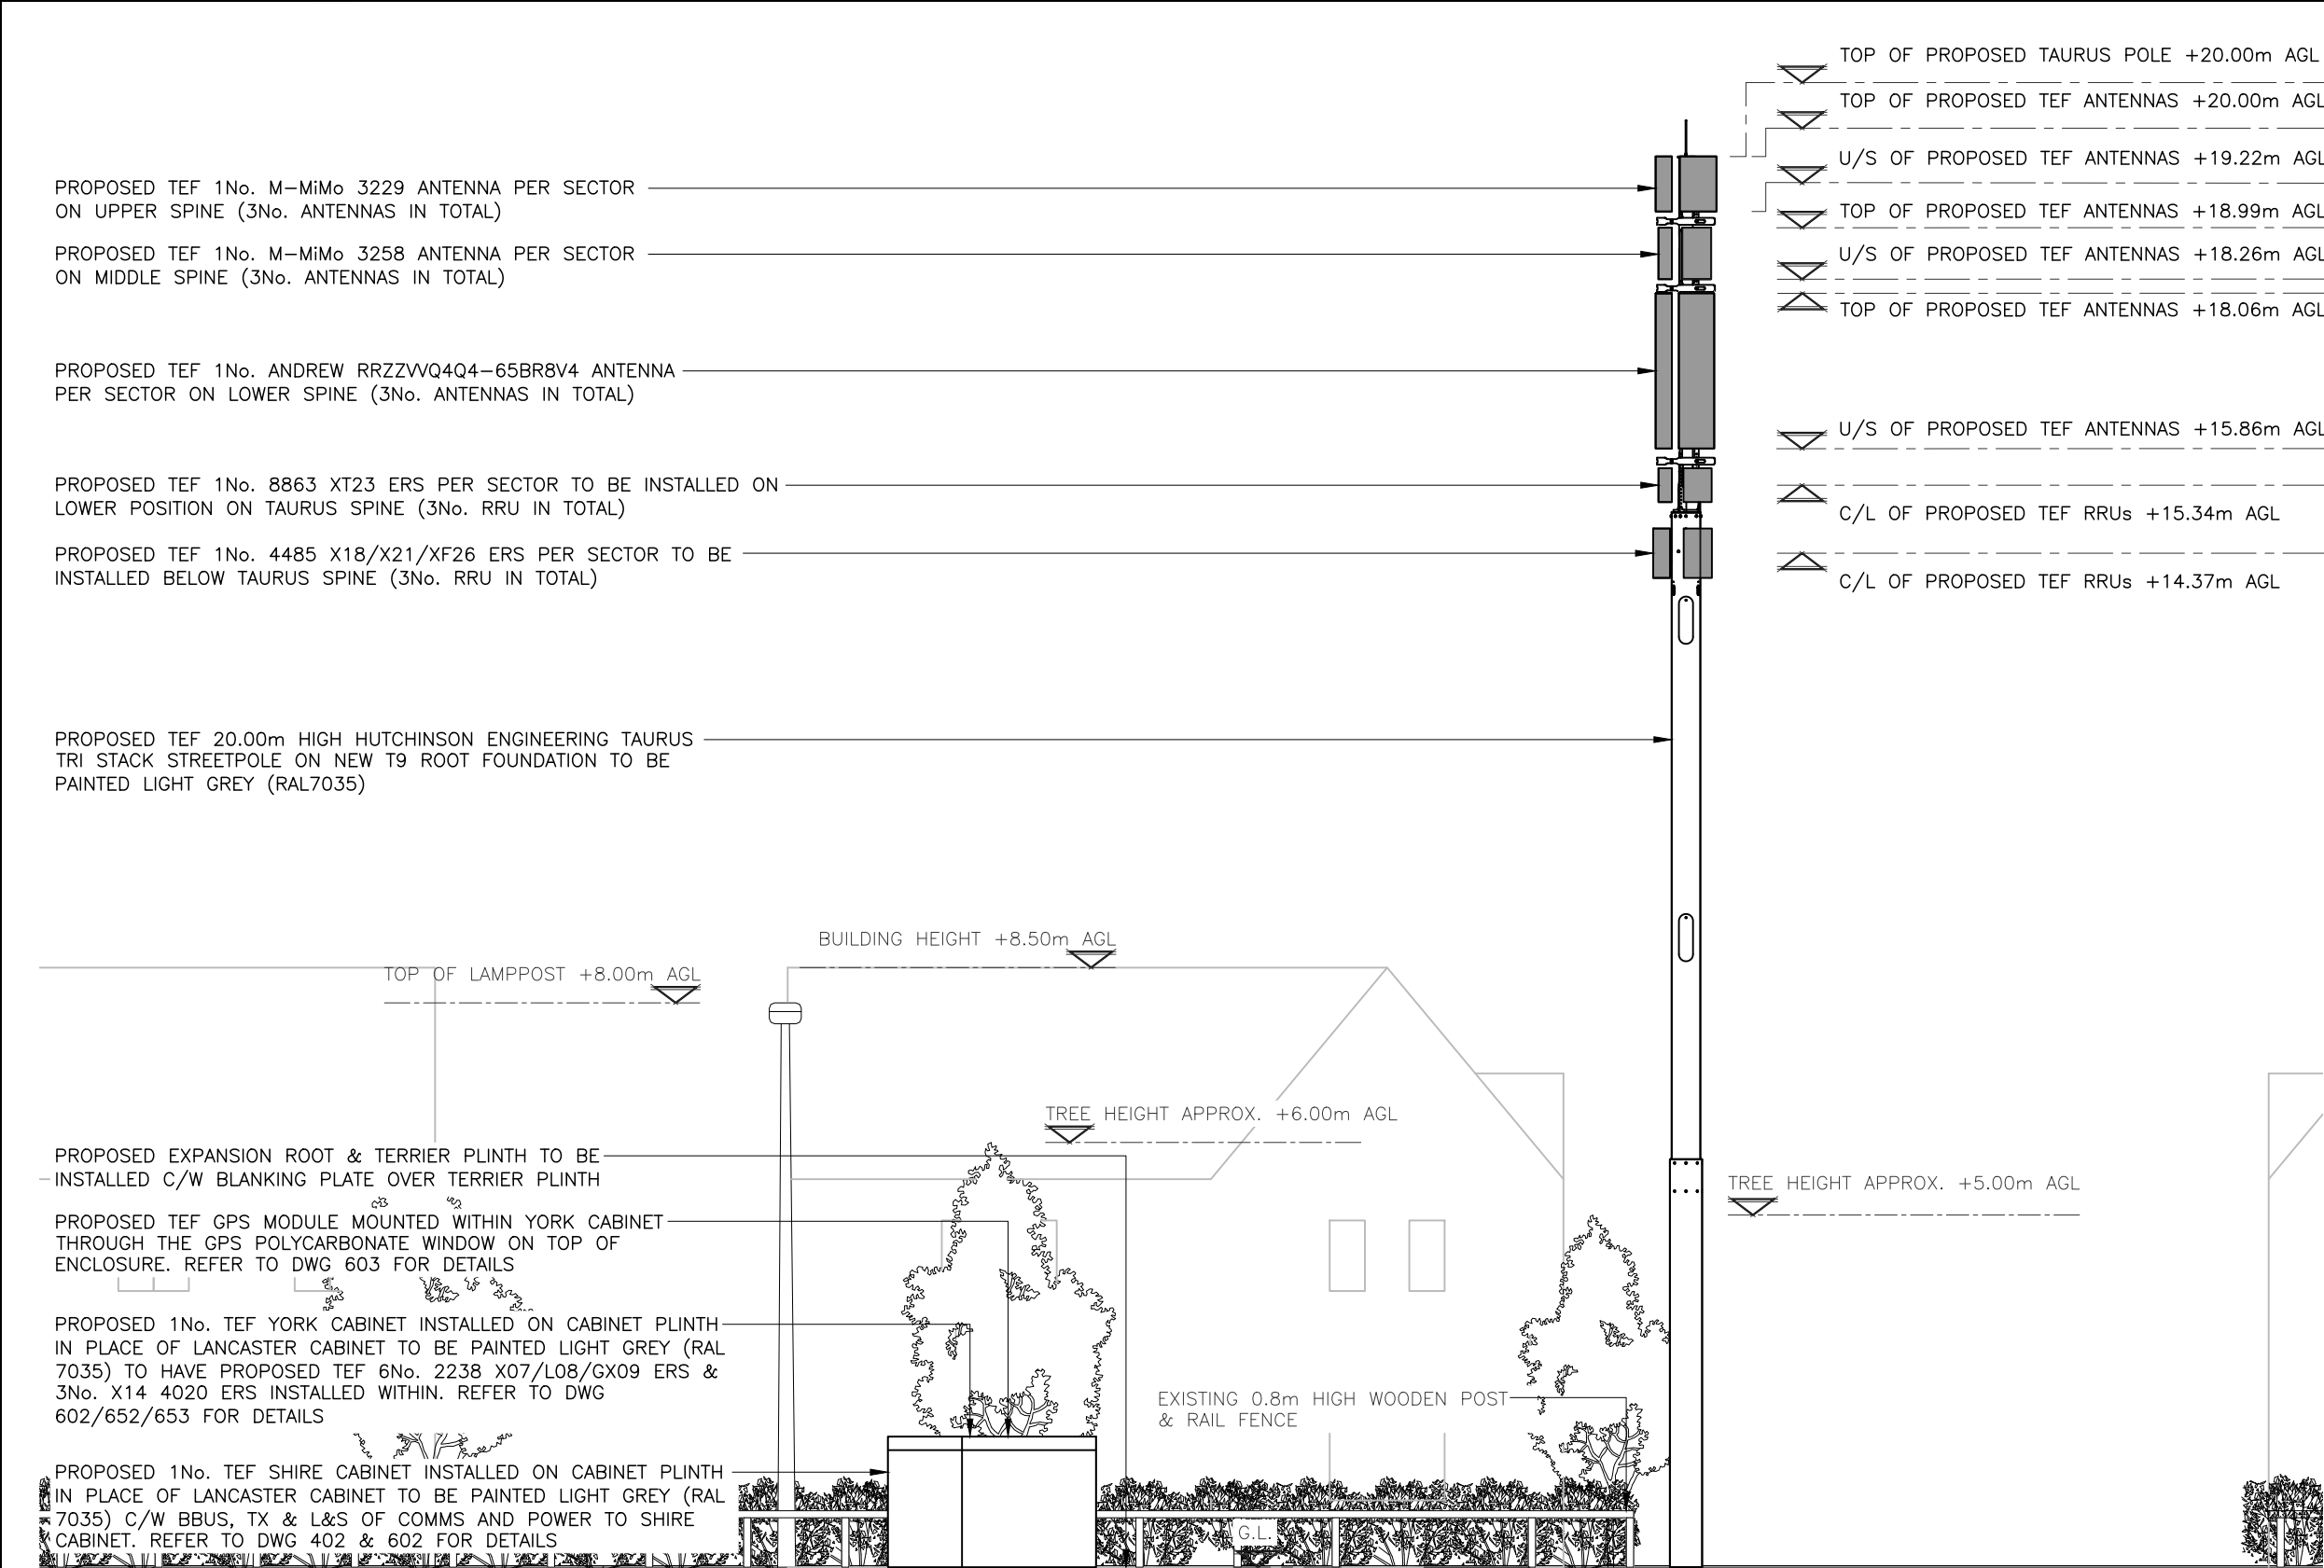

PROPOSED SITE ELEVATION  
(1:100)

 

ALL DIMENSIONS ARE IN mm UNLESS NOTED OTHERWISE

N.G.R

E:523235

N: 233660

NOTES:

PROPOSED LIFT & SHIFT OF EXISTING DNO SUPPLY INTO SHIRE CABINET FROM EXISTING METER CABINET. PROPOSED LIFT & SHIFT OF EXISTING TX INTO SHIRE CABINET FROM EXISTING LANCASTER CABINET

EXISTING TEF 12.5m HIGH ELARA MONOPOLE TO BE REMOVED. EXISTING MK3 LANCASTER CABINET, METER CABINET AND SIDE POD ROOTS AND CABINETS TO BE REMOVED

NOTE: 4No. PREVIOUS TRIAL HOLES HAVE BEEN COMPLETE AT SITE AND PROPOSED LOCATION IS ONLY LOCATION TO CLEAR DUE TO PROXIMITY OF NEARBY SERVICES. DUE TO NATURE OF SITE AND LOCATION OF POLE TO NEARBY ROAD THERE IS A POTENTIAL H&S RISK FOR OPERATORS ACCESSING NEAR TO ROAD AND ALL SITE ATTENDEES ARE TO BE MADE AWARE OF THIS

|     |                    |    |    |          |
|-----|--------------------|----|----|----------|
| A   | CONSTRUCTION ISSUE | CE | JA | 12.06.26 |
| REV | MODIFICATION       | BY | CH | DATE     |

WHP

WHP Telecoms Ltd

Faraday Court  
401 Faraday Street  
Birchwood Park  
Warrington WA3 6GA  
Tel: 01925 424100 Fax: 01925 424101  
e-mail: info@whptelecoms.com

cornerstone

CORNERSTONE - BEACON 4 SOUTH EAST

|                   |   |            |   |        |
|-------------------|---|------------|---|--------|
| Cell Name         |   |            |   | Opt.   |
| BLACKHORSE ROAD 2 |   |            |   | A      |
| Cell ID No        |   |            |   |        |
| CSID              | - | VF         | ✓ | TEF    |
| 115915            | - | 47143      | - | 042114 |
| Project No.       | - | TM Cell ID | - | N/A    |
| 11591528          | - | -          | - | -      |

Site Address / Contact Details

BLACKHORSE ROAD  
LETCHWORTH  
NORTON  
HERTFORDSHIRE  
SG6 1HD

Drawing Title:  
PROPOSED SITE ELEVATION

|                                   |                   |                            |                   |             |
|-----------------------------------|-------------------|----------------------------|-------------------|-------------|
| Purpose of issue:<br>CONSTRUCTION |                   |                            |                   | Dwg Rev:    |
| Drawing Number:<br>301            |                   |                            |                   | A           |
| Surveyed By:<br>NC                |                   | Original Sheet Size:<br>A3 |                   | Pack Issue: |
| Drawn:<br>CE                      | Date:<br>12.06.26 | Checked:<br>JA             | Date:<br>12.06.26 | A           |

SDNT0005 Version 3.2