



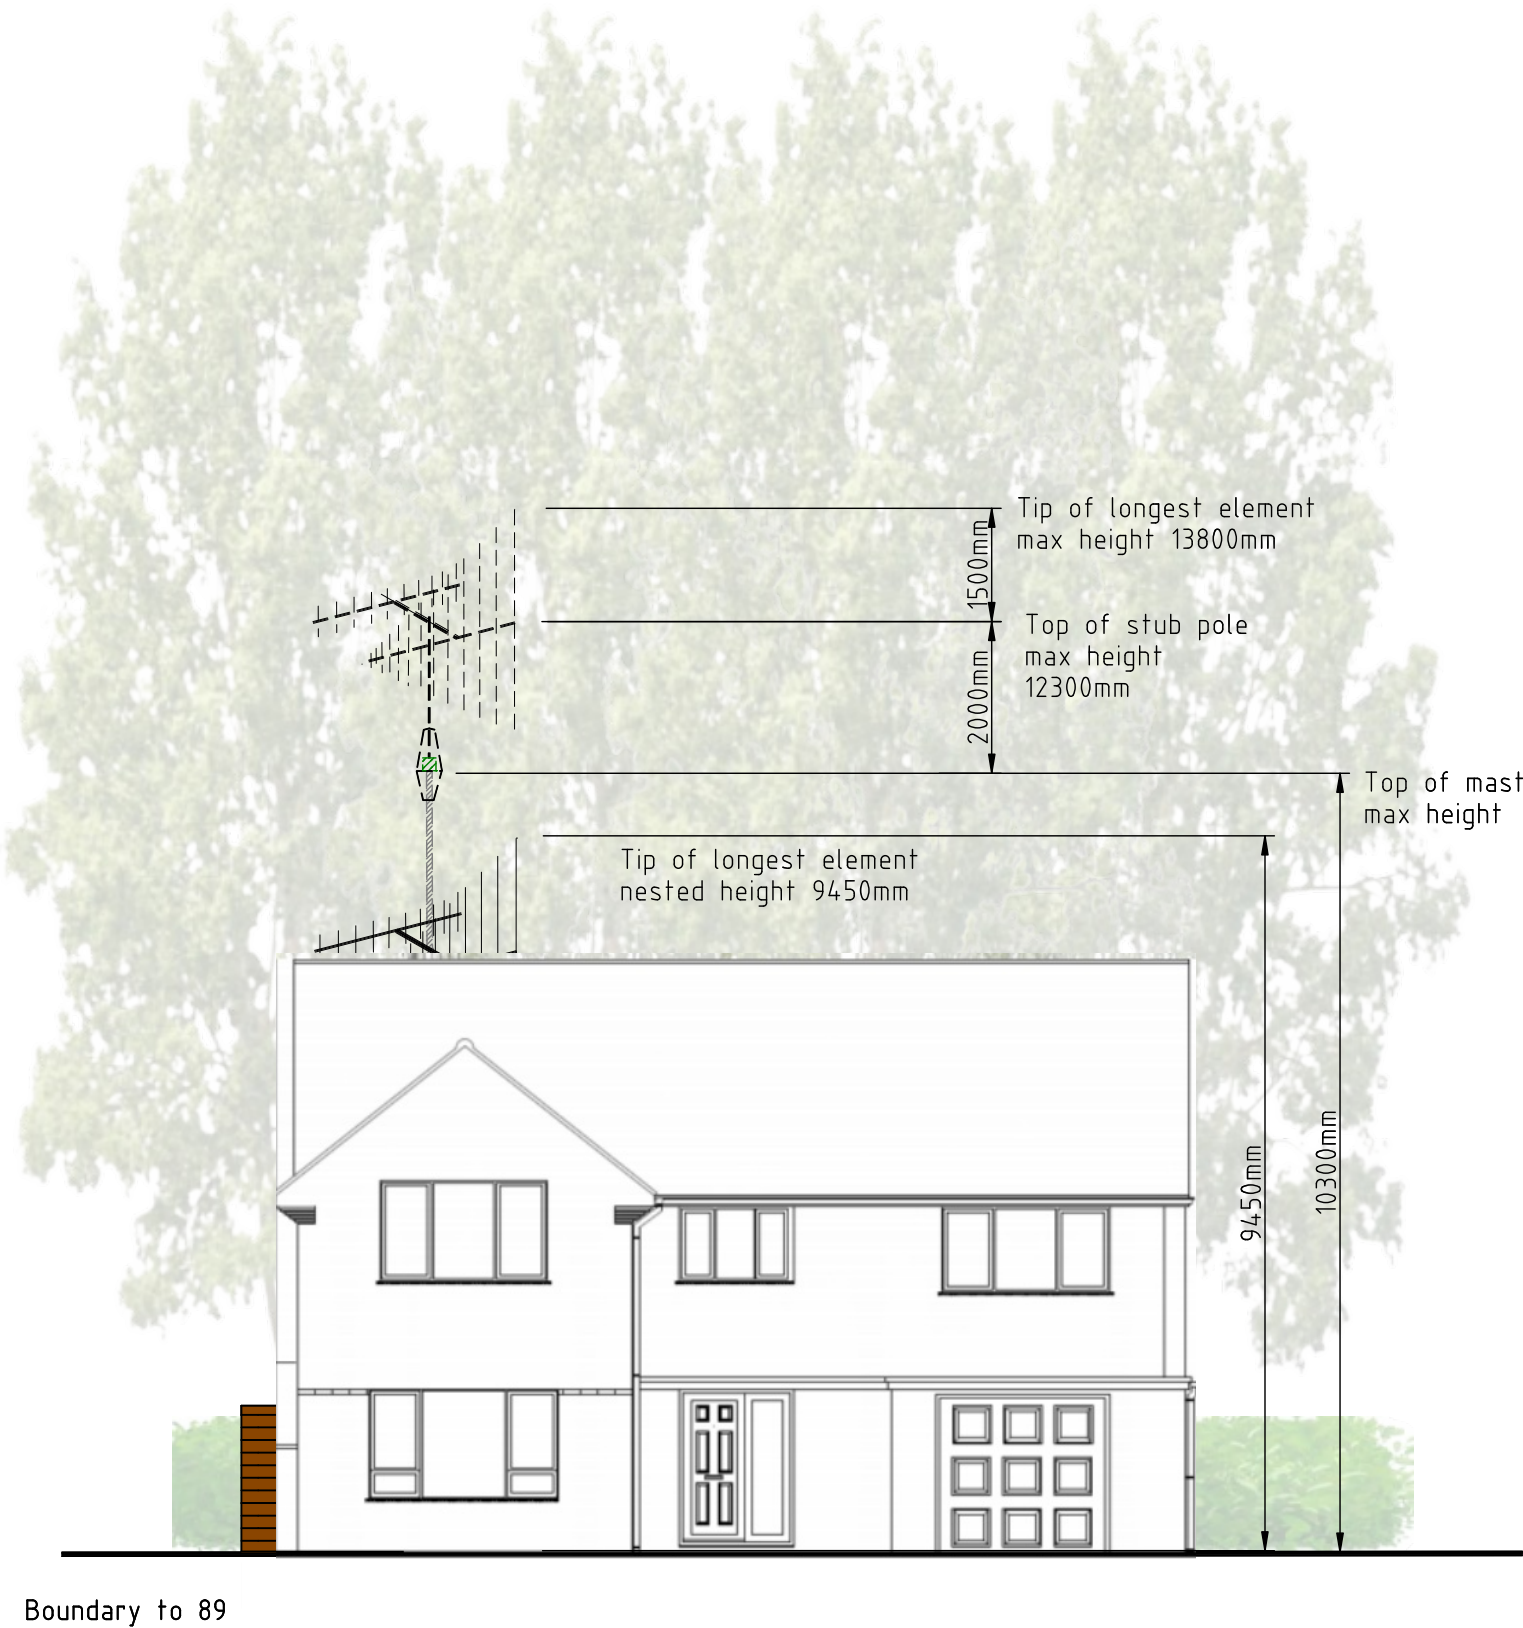

PROPOSED DOMESTIC AMATEUR RADIO MAST WITH ANTENNAS FRONT ELEVATION (1:100) NESTED AND MAXIMUM HEIGHT

 

						Site Address	Scale 1:100 @ A2		
						87 Willian Way			
						Letchworth. SG6 2HY			
						Project ANT1 Proposed Domestic Amateur Radio Mast With Antennas		Drawn	Date
								AWS	July
									2026
						Drawing Title	Drawing No ANT1-8703		
						Proposed Front Elevation			
Rev	1								