


The Highfield School

Creation of an Artificial Grass Pitch

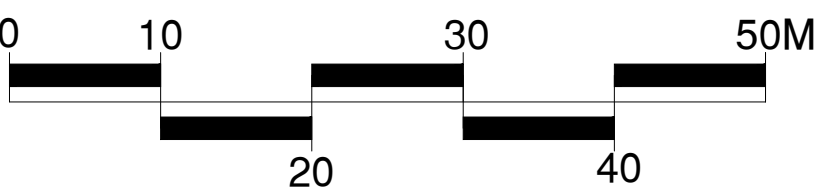



CONSULTANTS
SSL
Surfacing Standards Ltd
Office 2, Enterprise House,
Keston Road, Lippington, LE15 9NY
01535 400172

1. DO NOT SCALE FROM DRAWING UNLESS FOR PLANNING PURPOSES ONLY. ALL
DIMENSIONS TO BE CHECKED ON SITE PRIOR TO COMMENCEMENT OF WORKS.
2. THIS DRAWING IS COPYRIGHT TO SURFACING STANDARDS LTD.
3. ALL PERSONNEL SHOULD BE AWARE OF THE HEALTH AND SAFETY PLAN WHICH IS
RETAINED IN THE SITE MANAGERS OFFICE.

- Artificial Turf Playing Area
- Footpaths & Hard Standing Areas
- 3.0m High Acoustic Fence Line
- 3.0m High Fence Line
- 2.0m High Fence Line
- 1.2m High Fence Line

Notes:
Line markings to accommodate:
2Nr. 5v5 37x27m (white)
4Nr. Informal 27x17m (red)

Floodlights have been omitted from the
scheme

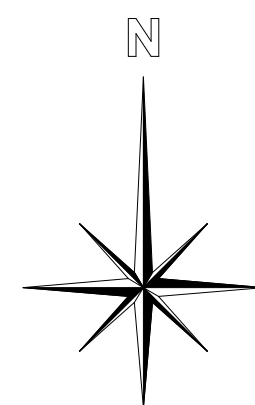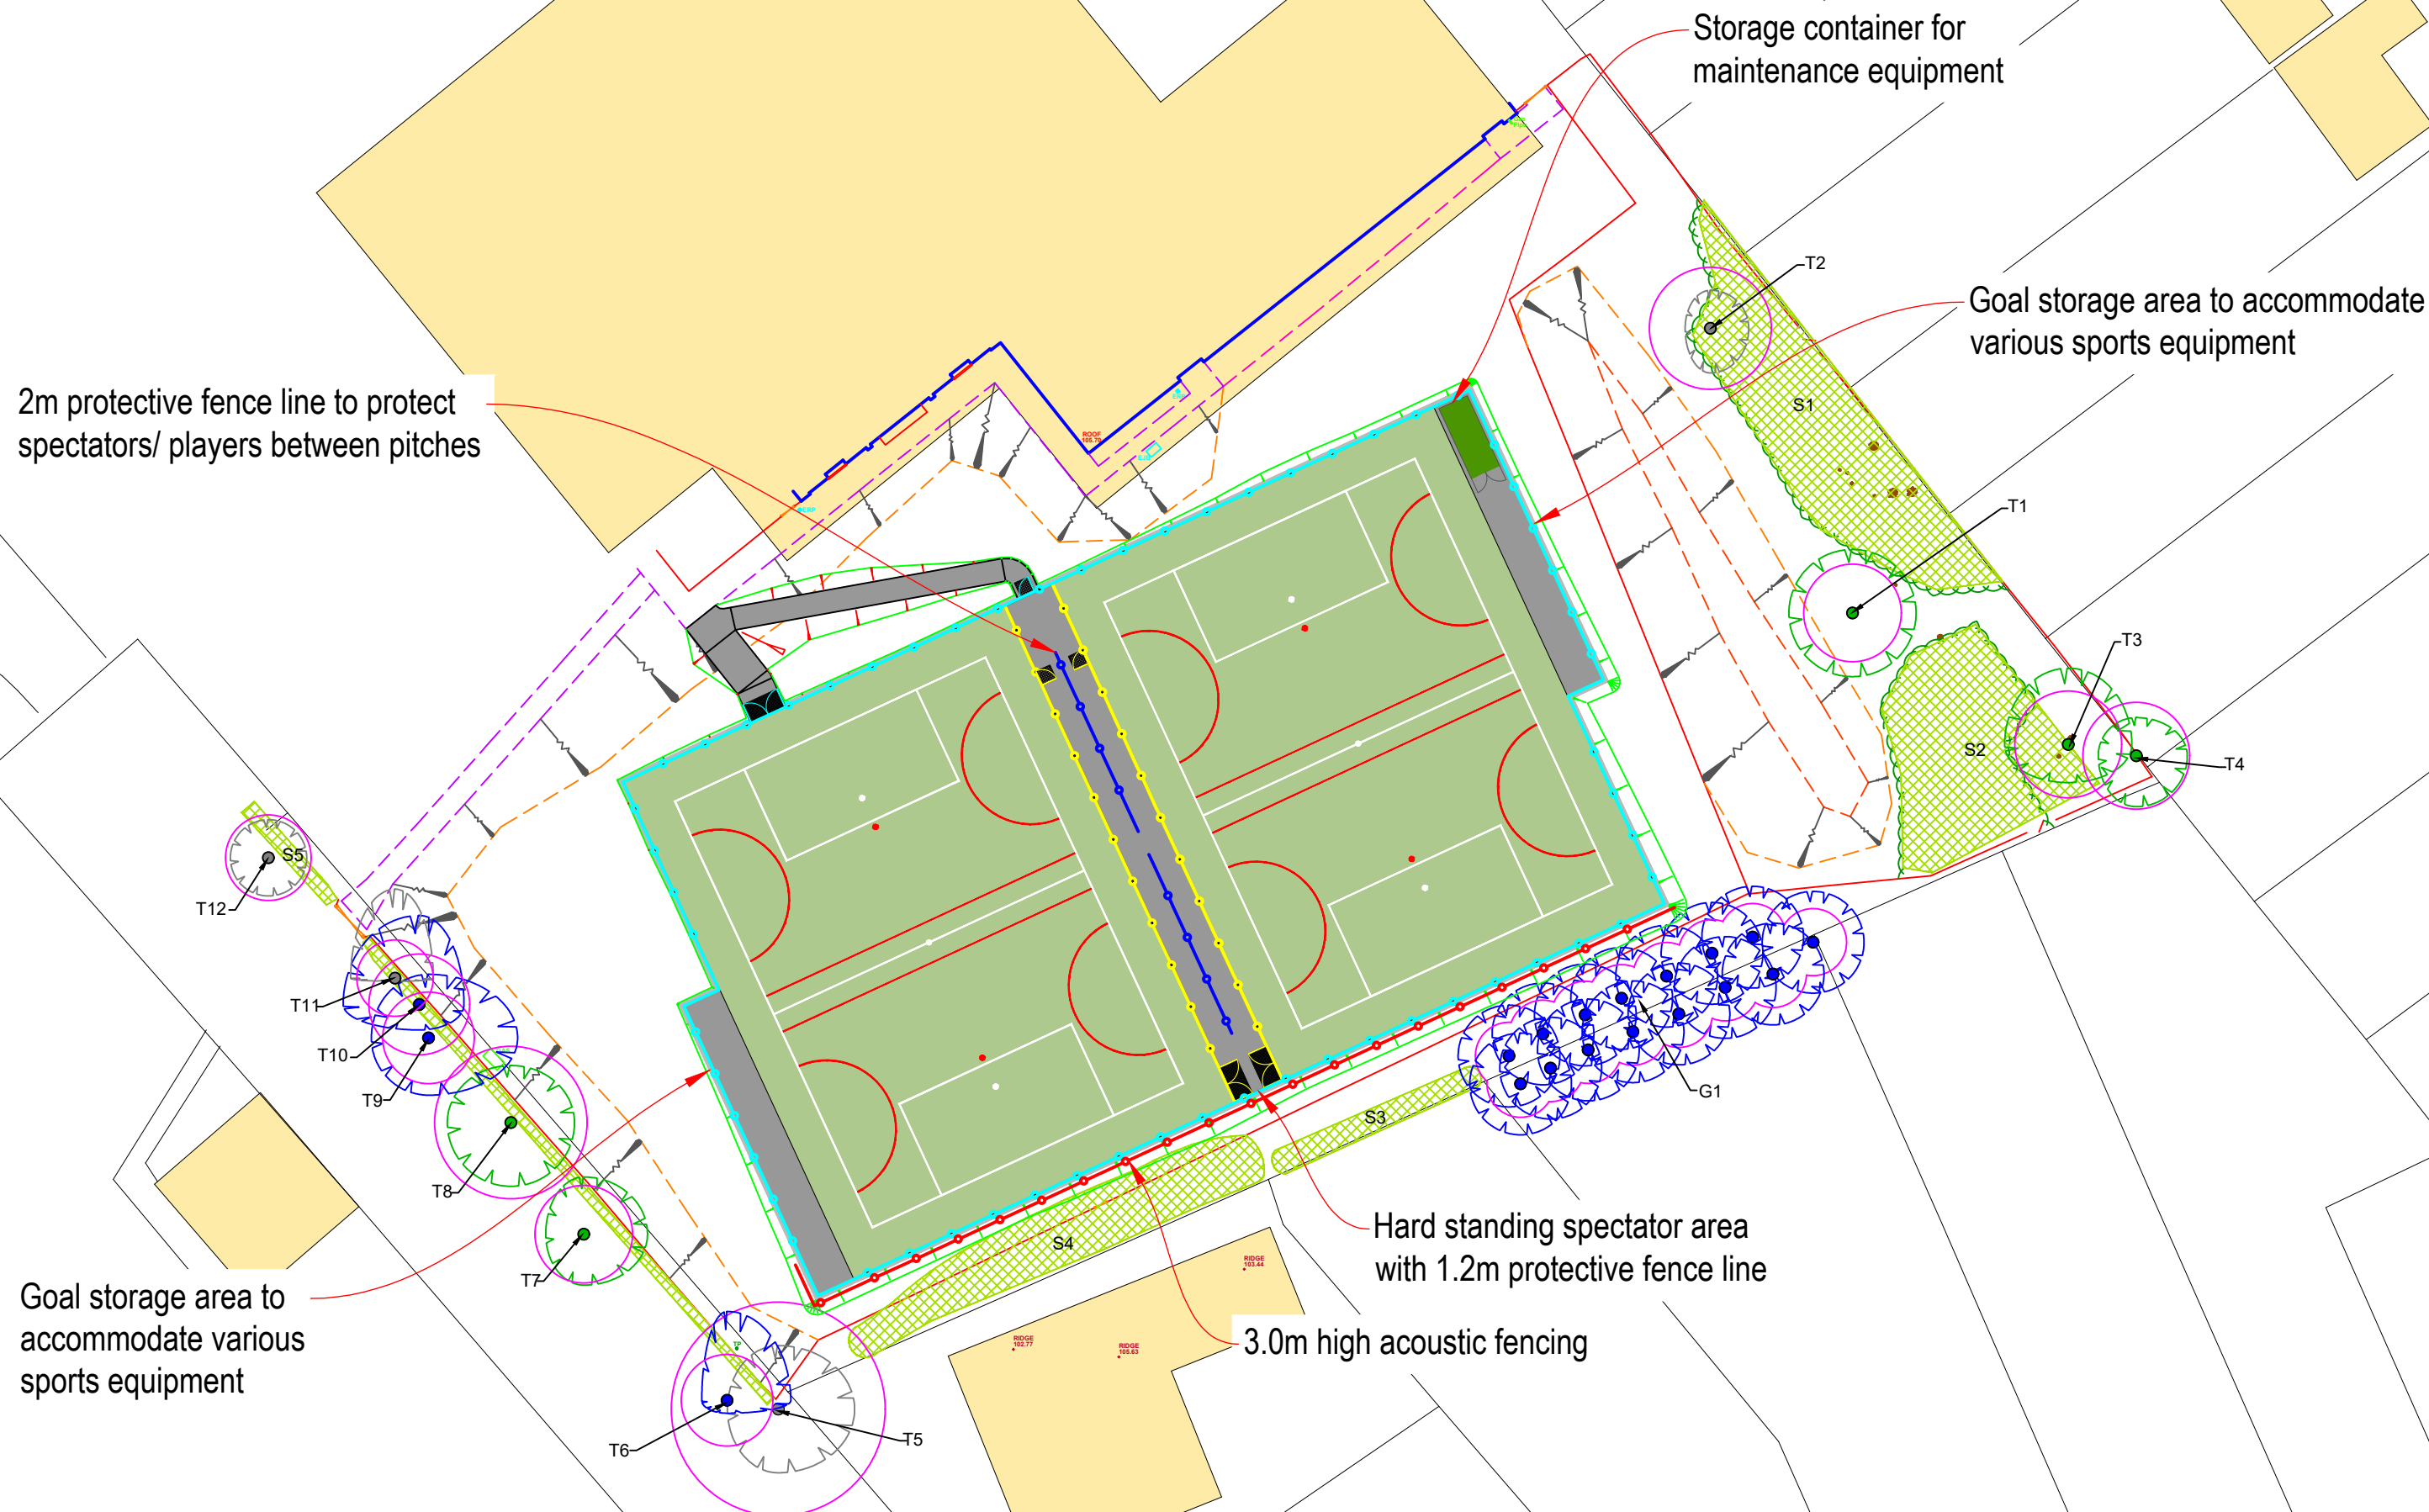

01	PLANNING ISSUE	ME	01/12/25
00	PLANNING ISSUE	ME	30/05/25
REV	DESCRIPTION	REV	CK DATE

SSL
Surfacing Standards Limited
SPORTS PITCH CONSULTANTS

AUTHOR
ME

TITLE
The Highfield School
Creation of an Artificial Grass Pitch
Proposed Site Plan

PROJECT	SCALE	SIZE
SSL3394	1:500	A1
DRAWING No	REVISION	
03	01	