



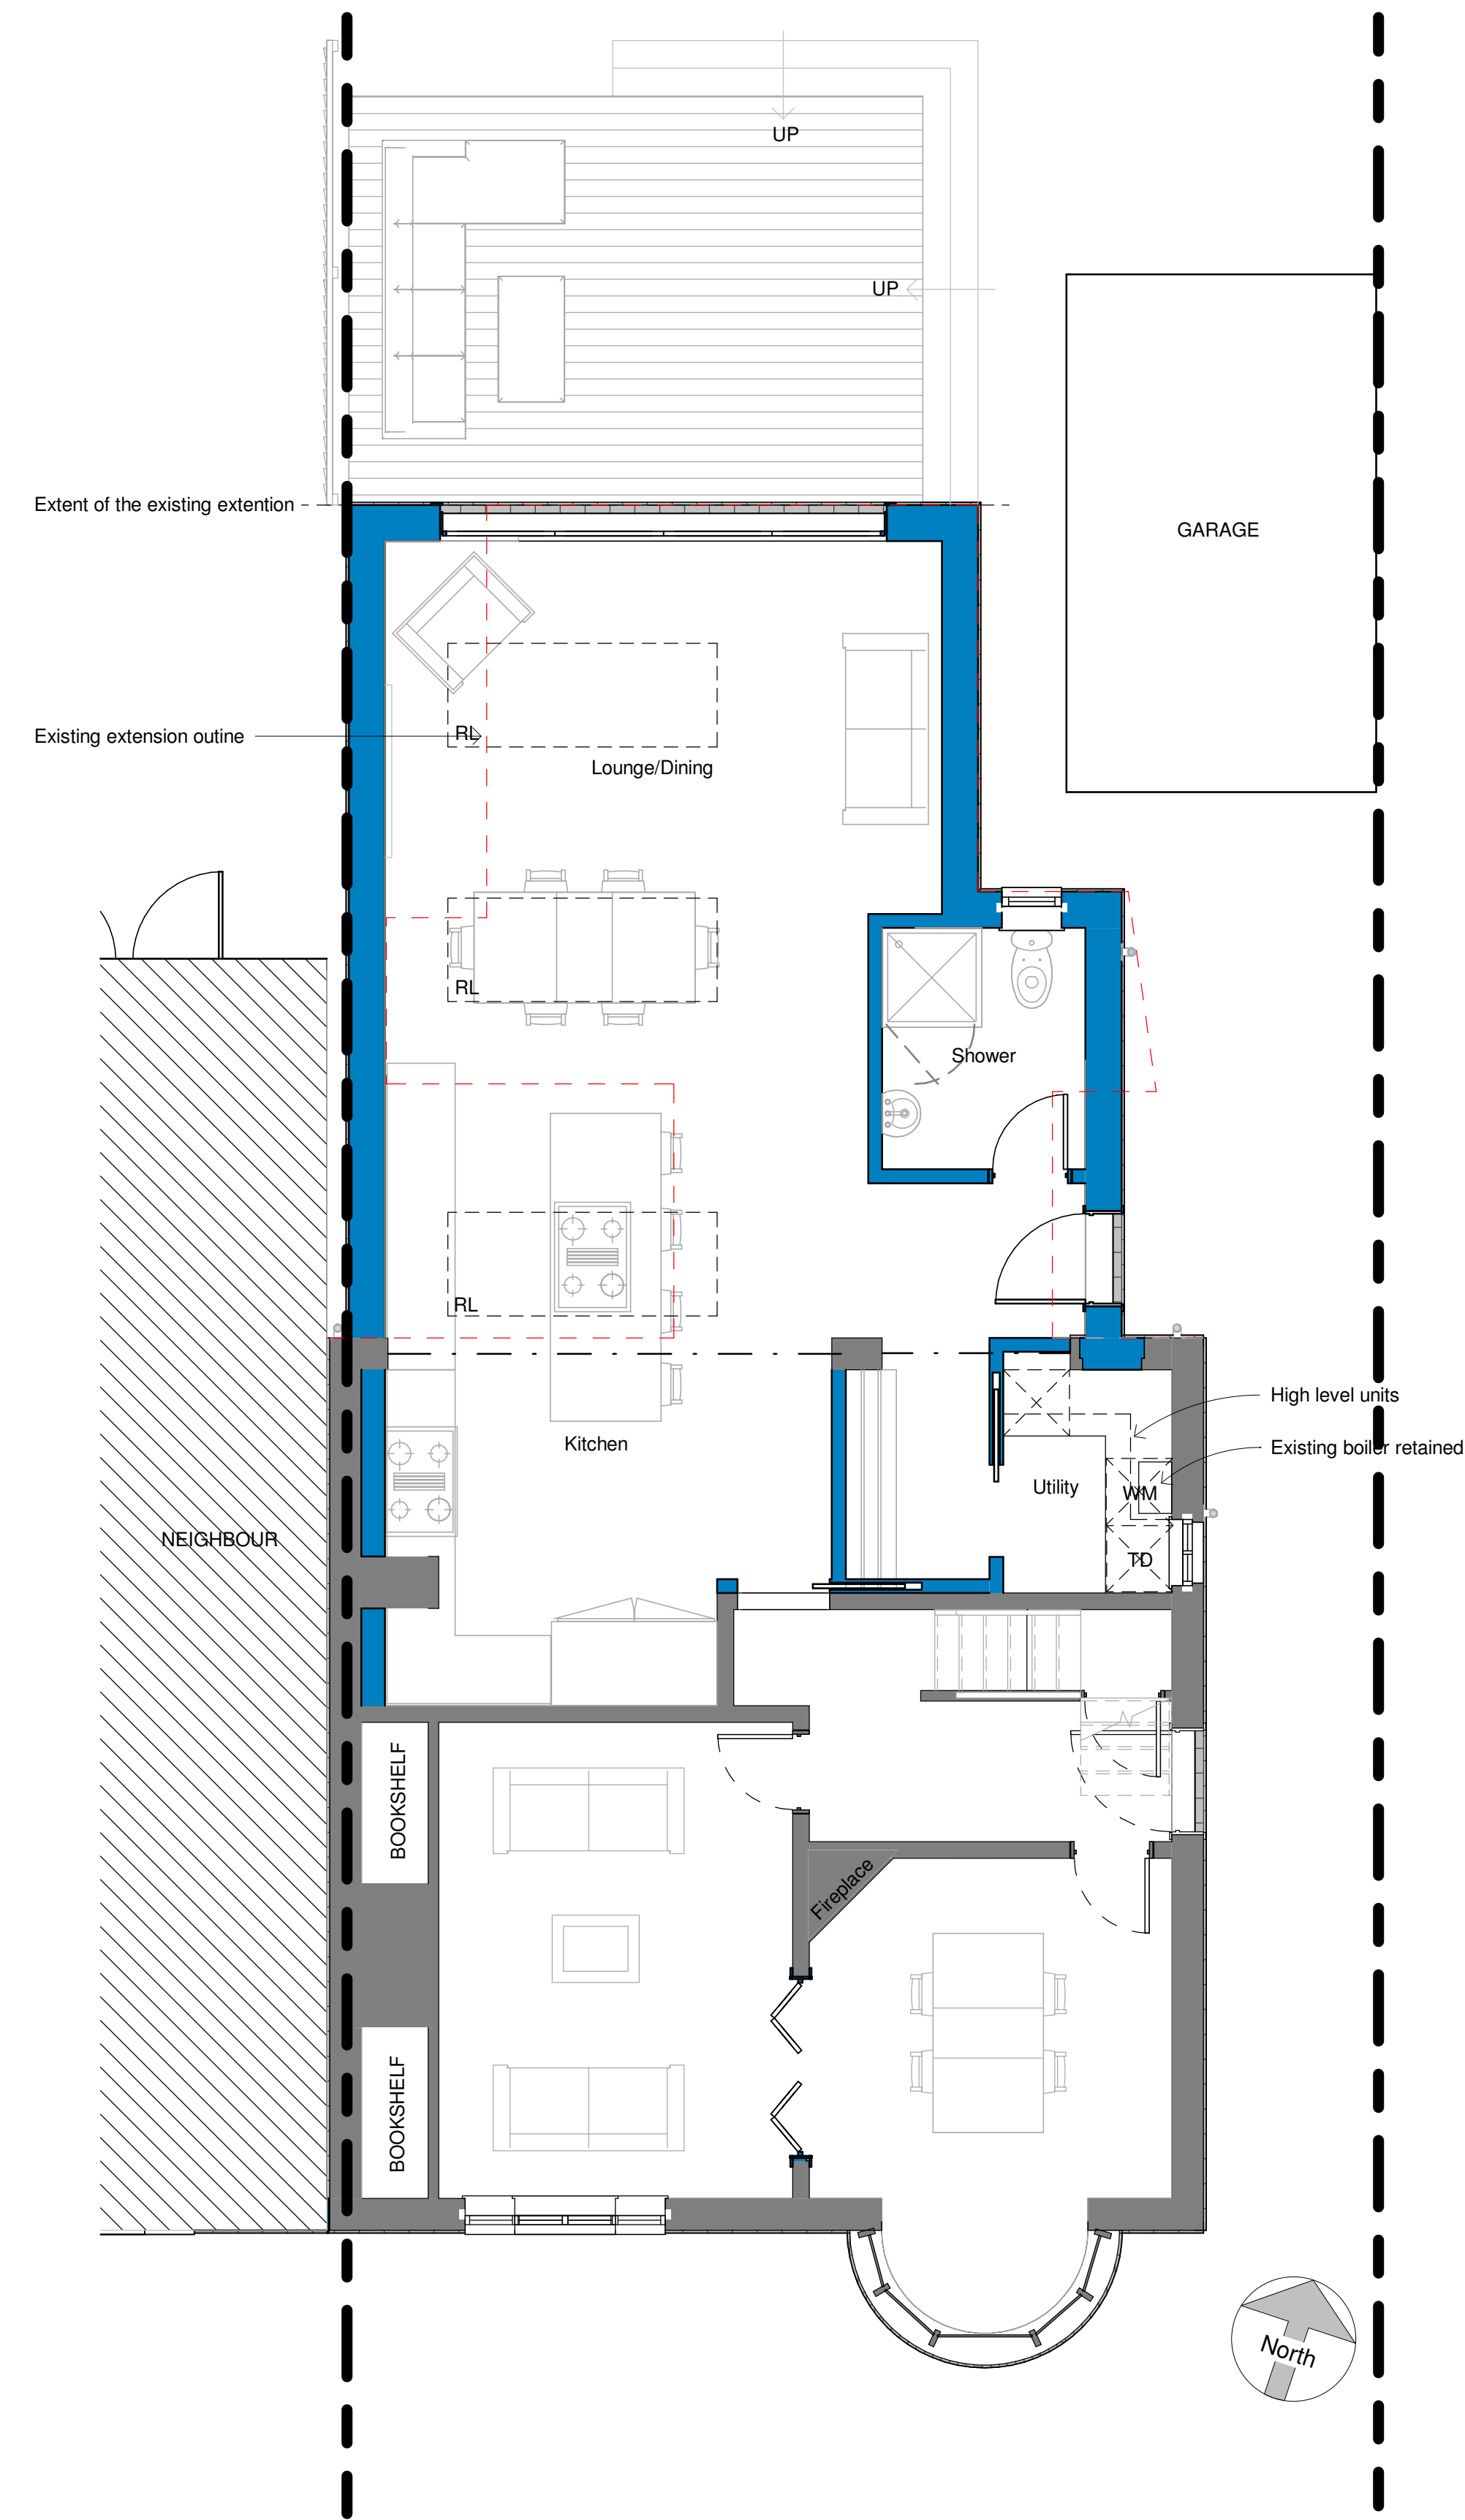

1 Ground Floor - As Proposed
1 : 50

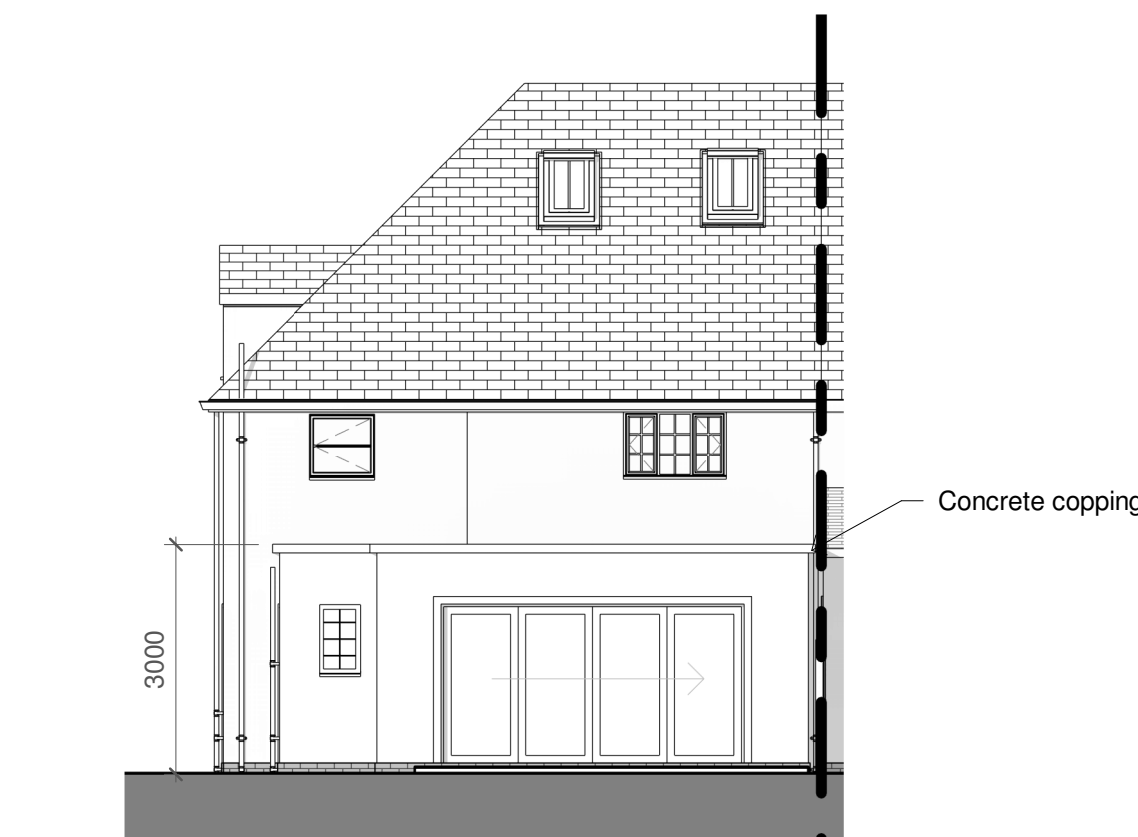


3 Rear Elevation - As Proposed
1 : 100




4 Side Elevation - As Proposed
1 : 100




2 Front Elevation - As Proposed
1 : 100

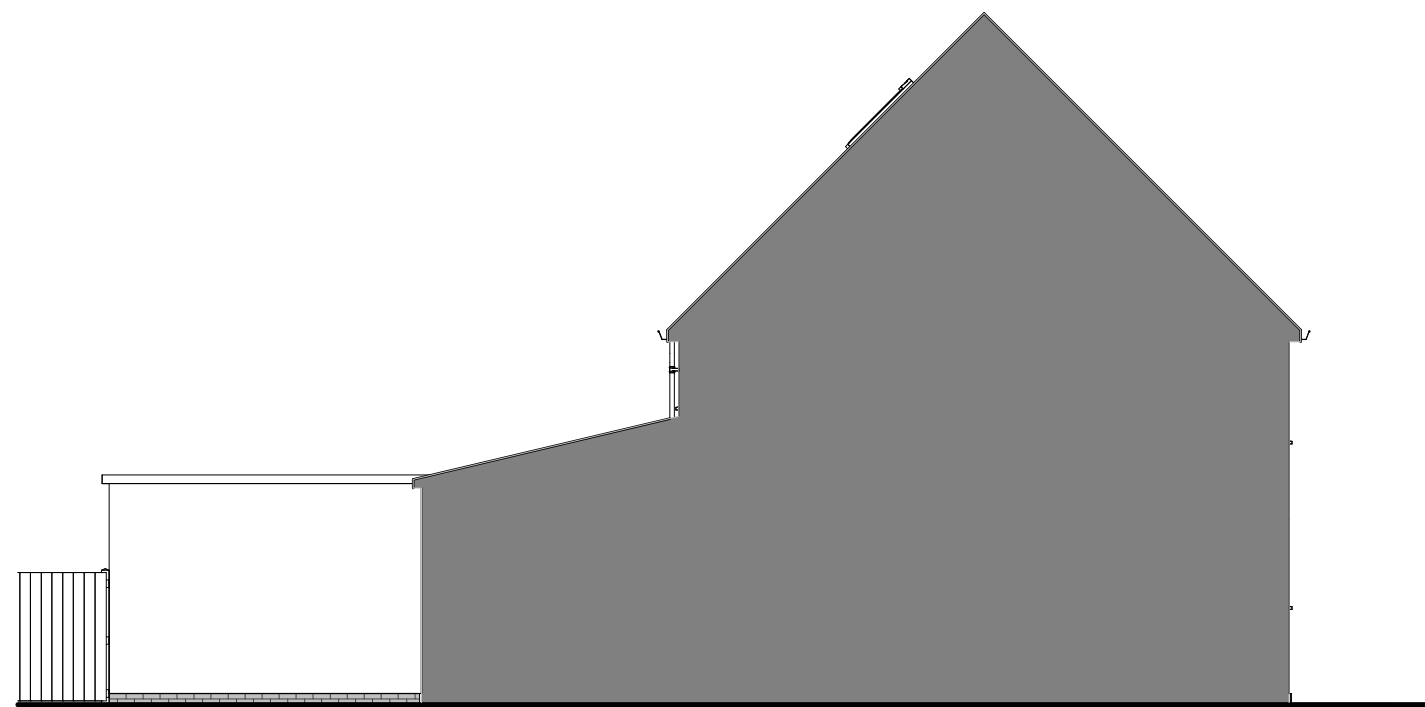

6 Side elvation as proposed.
1 : 100

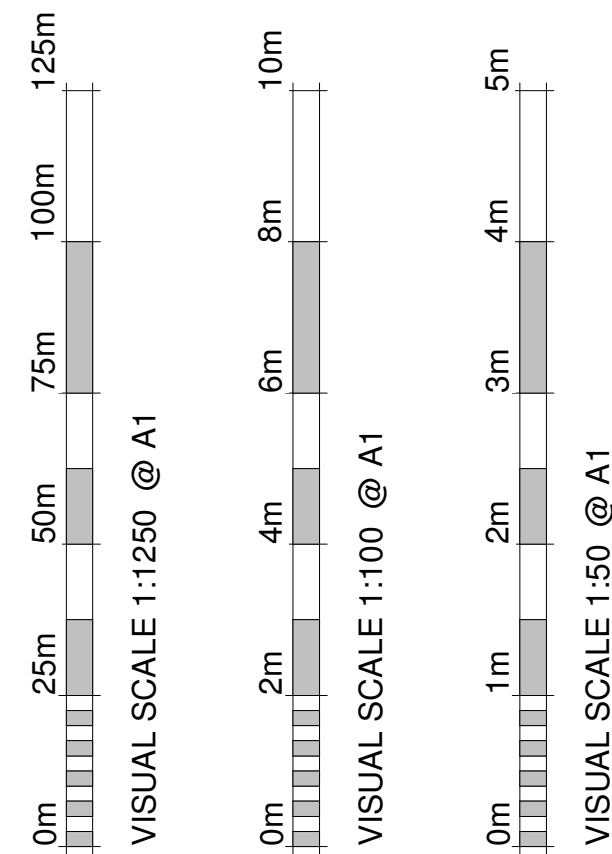

MATERIALS
Roof
New felt roof
Walls
Rendered walls to match existing
Black brick plinth to match existing
Doors
White UPVC Flush casement/mechanical joints and concealed tickle vents to match existing
Windows
White painted timber frames to match existing

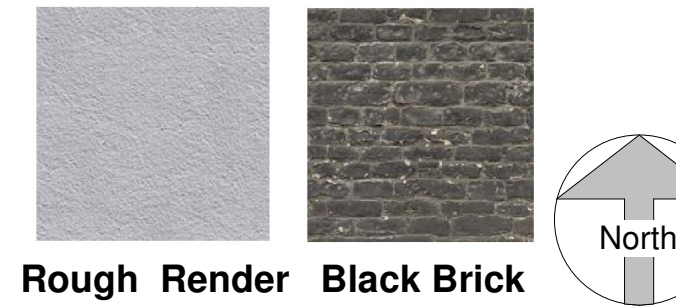

5 Location Plan
1 : 1250

B	Boundary line adjustment	14/07/2026	OD
A	Heritage comments	01/06/2026	JR

Revision Number	Revision Description	Revision Date	Issued by
	Revision		

Planning

Status:

Dimensions, areas and levels where given are only approximate and subject to site survey.
All dimensions are to be checked on site. Figured dimensions only are to be taken from this drawing.
This drawing is to be read in conjunction with all relevant consultants and/or specialists drawings/documents and any discrepancies or variations are to be notified to the Architect before the affected work commences. This drawing is copyright and remains the property of the Architects.

CROE
ARCHITECTS
REGISTERED QUALIFIED ARCHITECTS / HERTFORDSHIRE

telephone:01462 453931
email:info@croearchitects.co.uk
web: www.croearchitects.co.uk

Project:
10 Sollershott East
Letchworth
SG6 3PL

Client:
Stephen Bradley

Drawing name:
As Proposed

Scale: As indicatedA1	Drawing number	Revision
Date: 01-26	25127 - 010	B
Drawn by: OD		