


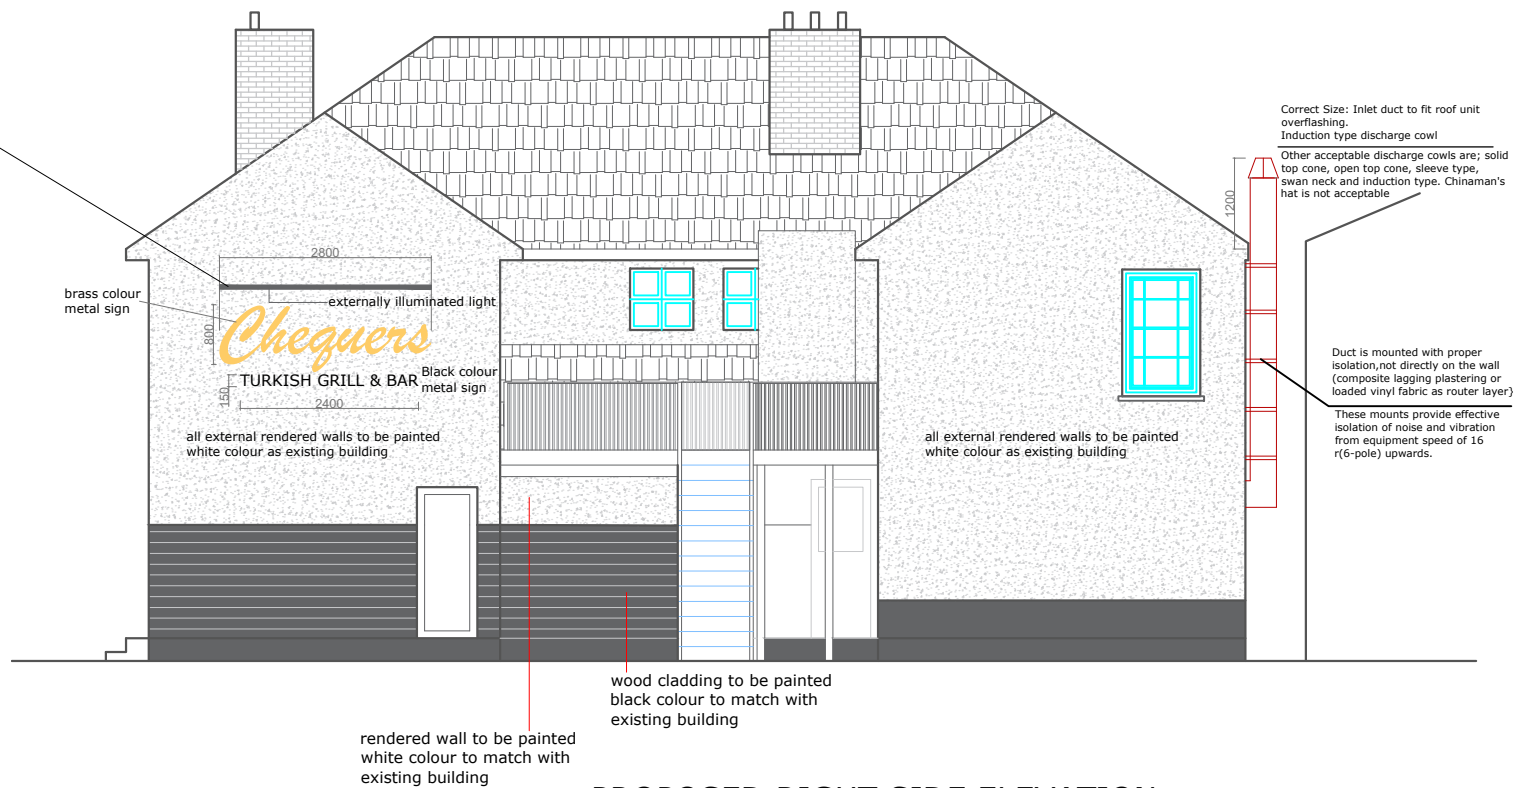


PROPOSED RIGHT SIDE ELEVATION



PROPOSED LEFT SIDE ELEVATION



PROPOSED FRONT ELEVATION

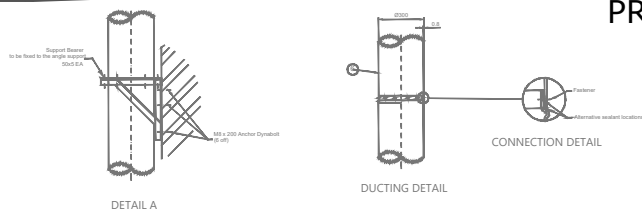

PLEASE NOTE
1. All dimensions to be verified on site.
2. All dimensions are in millimeters.
3. No work shall commence until all approvals and agreements have been obtained. These include, Planning, Building Regulations, Water and party Wall.
4. The Copyright of this drawing belong to Phaaraspa Design Studio Ltd



Drawn By ES
Checked By ES

PROJECT STATUS

**PLANNING
PROPOSED**

PROJECT

58 High St, Royston
SG8 9AW

SHEET

ELEVATIONS

DRAWING
NUMBER

A103

REV

PHAARASPA DESIGN STUDIO LTD

Email: info@phaaraspa.co.uk

Phone: +447444585059

