



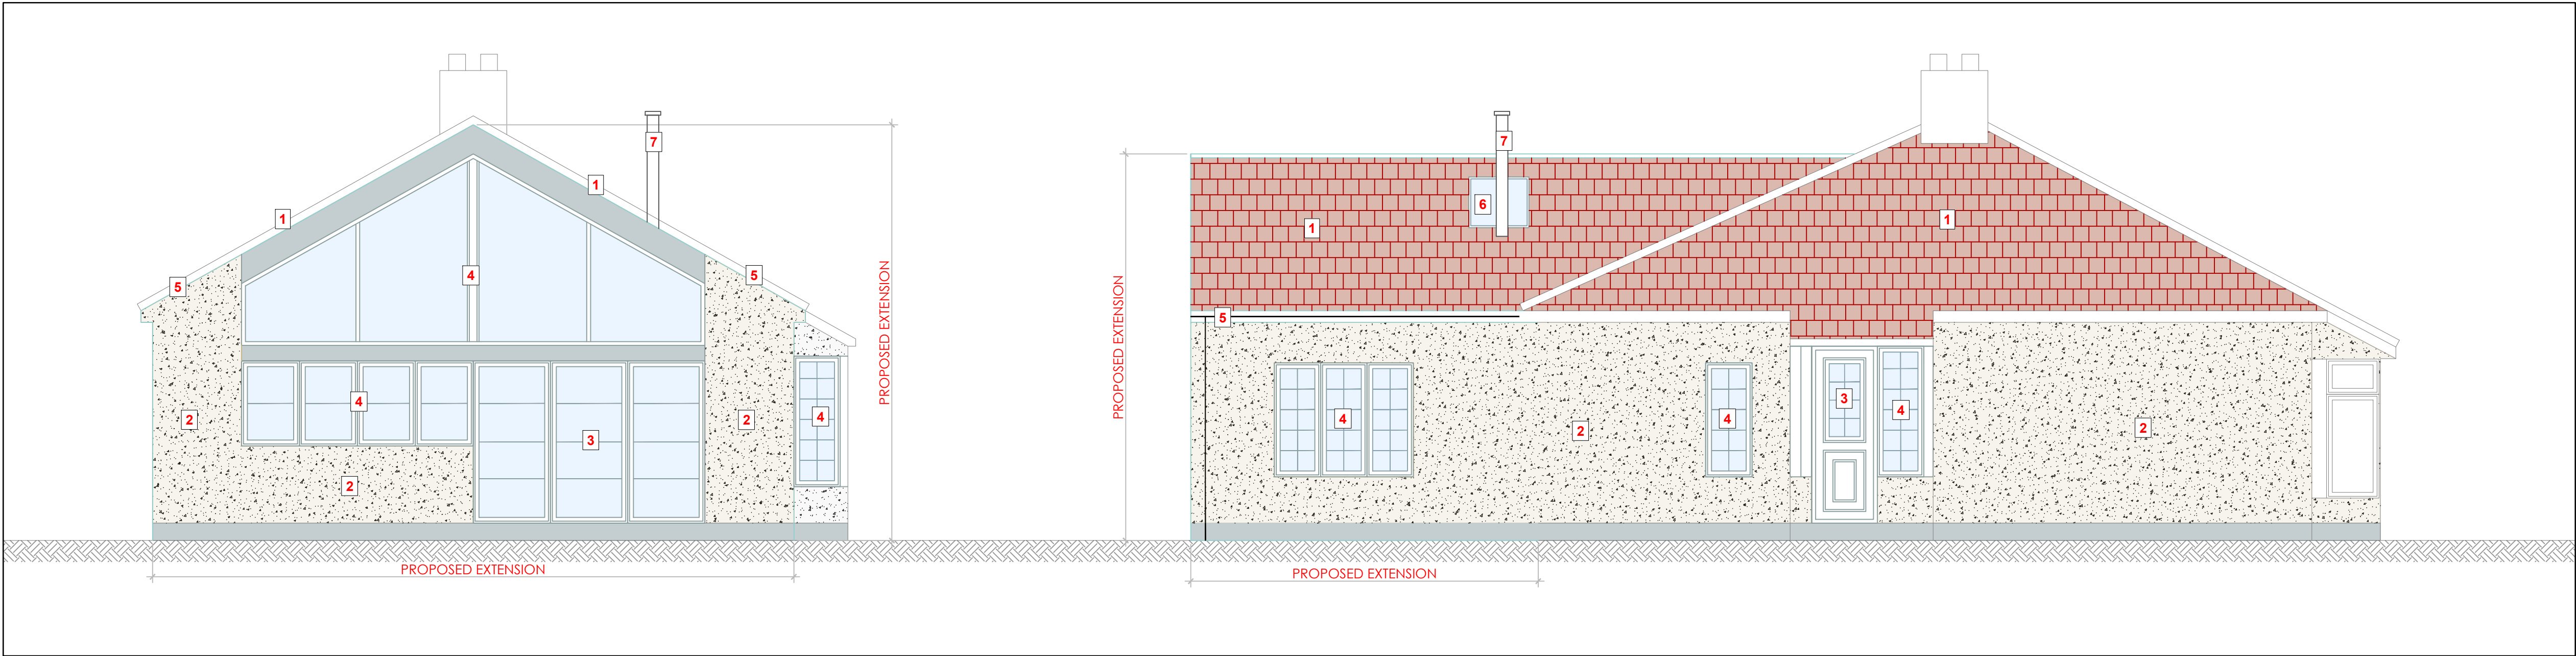

PROPOSED REAR ELEVATION - SCALE1:50

PROPOSED SIDE ELEVATION - SCALE1:50

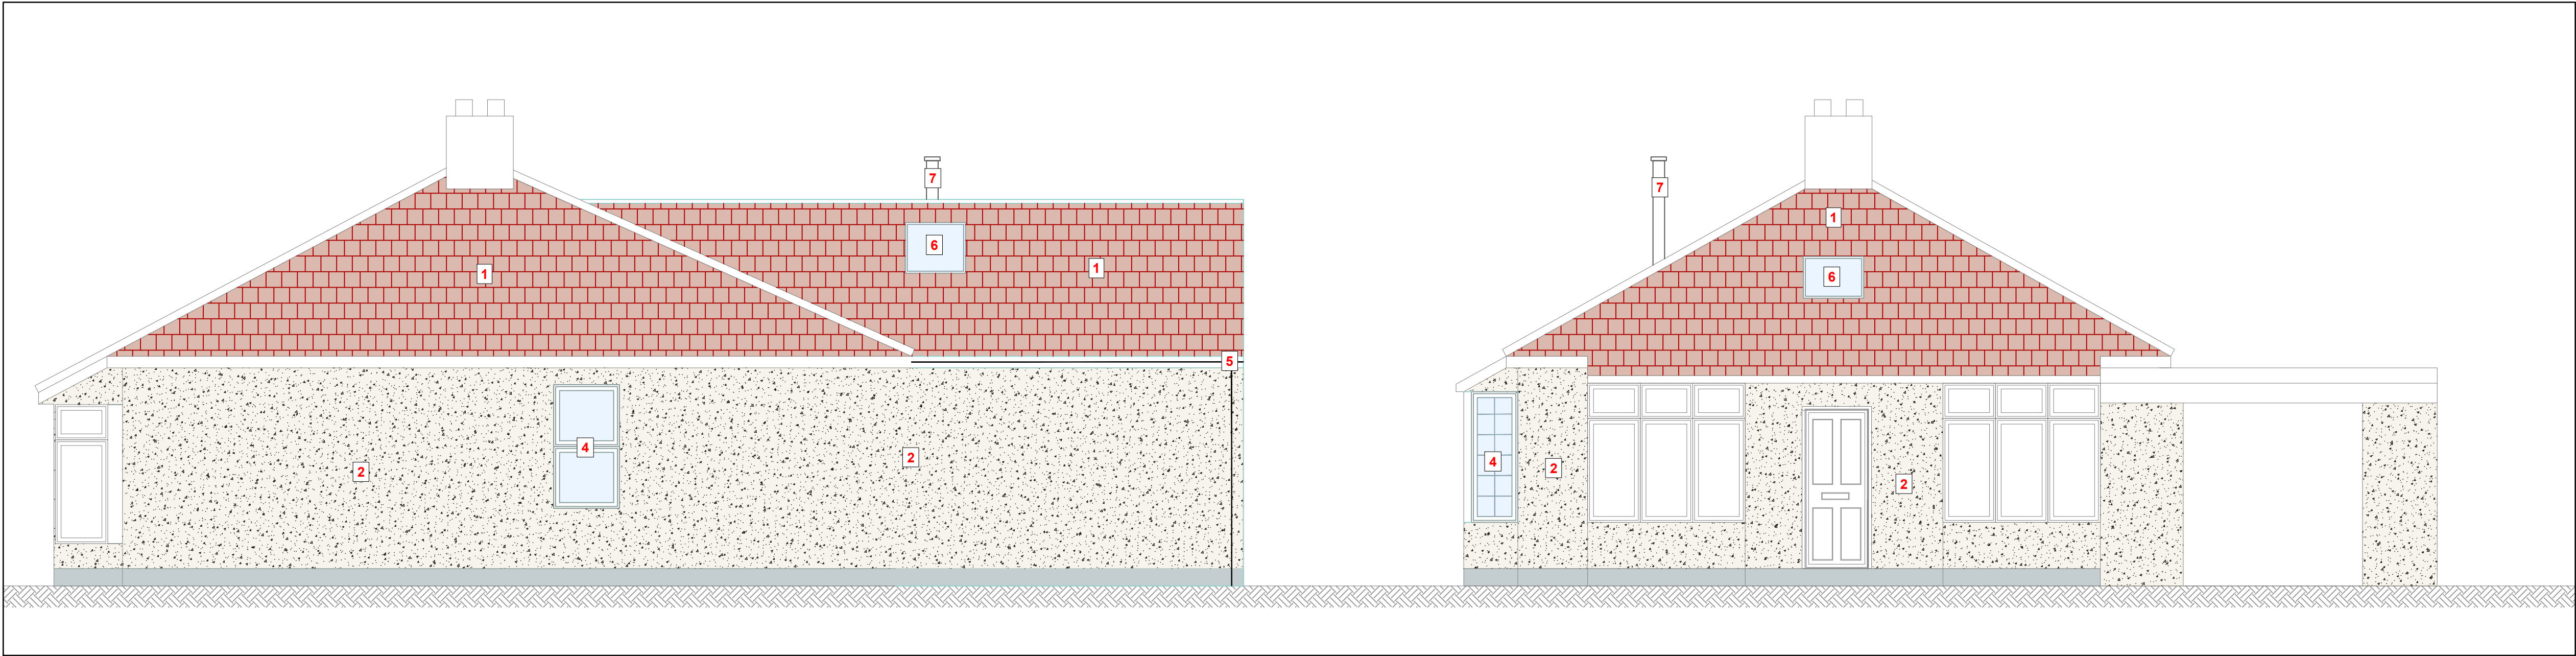

PROPOSED SIDE ELEVATION - SCALE1:50

PROPOSED FRONT ELEVATION - SCALE1:50



- Notes :
1. These drawings must not be scaled without reference to the accompanying scale bar.
 2. These drawings serve to illustrate design intent and are produced using information available at the time of design. Any decisions made based on these drawings should allow for potential variations and/or new information that may emerge during the design development and construction stages.
 3. These drawings are intended for use only. We shall not be held liable for any losses, damages or delays resulting from their use for any purpose other than described.
 4. These drawings are to be read in conjunction with all other drawings, relevant specifications, and preliminary/general conditions associated with the project. All structural information is to be taken from the Structural Engineers' drawings and specifications.
 5. While every effort has been made to ensure accuracy, discrepancies may exist between these drawings and actual conditions. All dimensions are to be checked on-site by the contractor before ordering materials or carrying out any work. Any discrepancies or drawing omissions are to be reported to Rejig Homes Ltd.
 6. Dimensions for windows, doors, structural supports/steelwork and kitchens are to be verified onsite by the contractor before ordering.
 7. All materials and workmanship must comply with relevant British Standards and Building Regulations requirements.
 8. These drawings are protected under copyright and shall not be copied, lent or used by any third party without written permission from Rejig Homes Ltd.
 9. Internal layouts shown indicatively

KEY :	
1	Proposed roof. Red clay plain flat roof tiles.
2	Proposed rendered walls Colour to be 1013 or similar in appearance
3	Proposed doors. Colour to be 7040 or similar in appearance and material to be aluminum
4	Proposed windows. Colour to be 7040 or similar in appearance and material to be composite
5	Proposed roofing components. Colour to to be 7040 or similar in appearance and material to be timber/Upvc
6	Proposed rooflight. Colour to be 7040 or similar in appearance and material to be aluminum
7	Proposed external flue

B	18.02.26	Revised to suit NHDC
A	26.06.25	Issued for Planning permission
REV	DATE	NOTE
INTENDED USE		

PLANNING PERMISSION



CLIENT		
YVONNE & JAMES		
PROJECT		
34 VICTORIA CRESCENT, ROYSTON SG8 7AX		
DRAWING TITLE		
PROPOSED ELEVATIONS		
SCALE	As shown @ A1	DRAWING NUMBER
DATE	DEC 2025	PL-506
DRAWN	AHS	REVISION
JOB NUMBER	250302	B
		CHECKED BY
		AS