
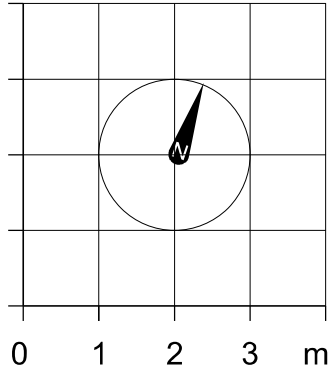


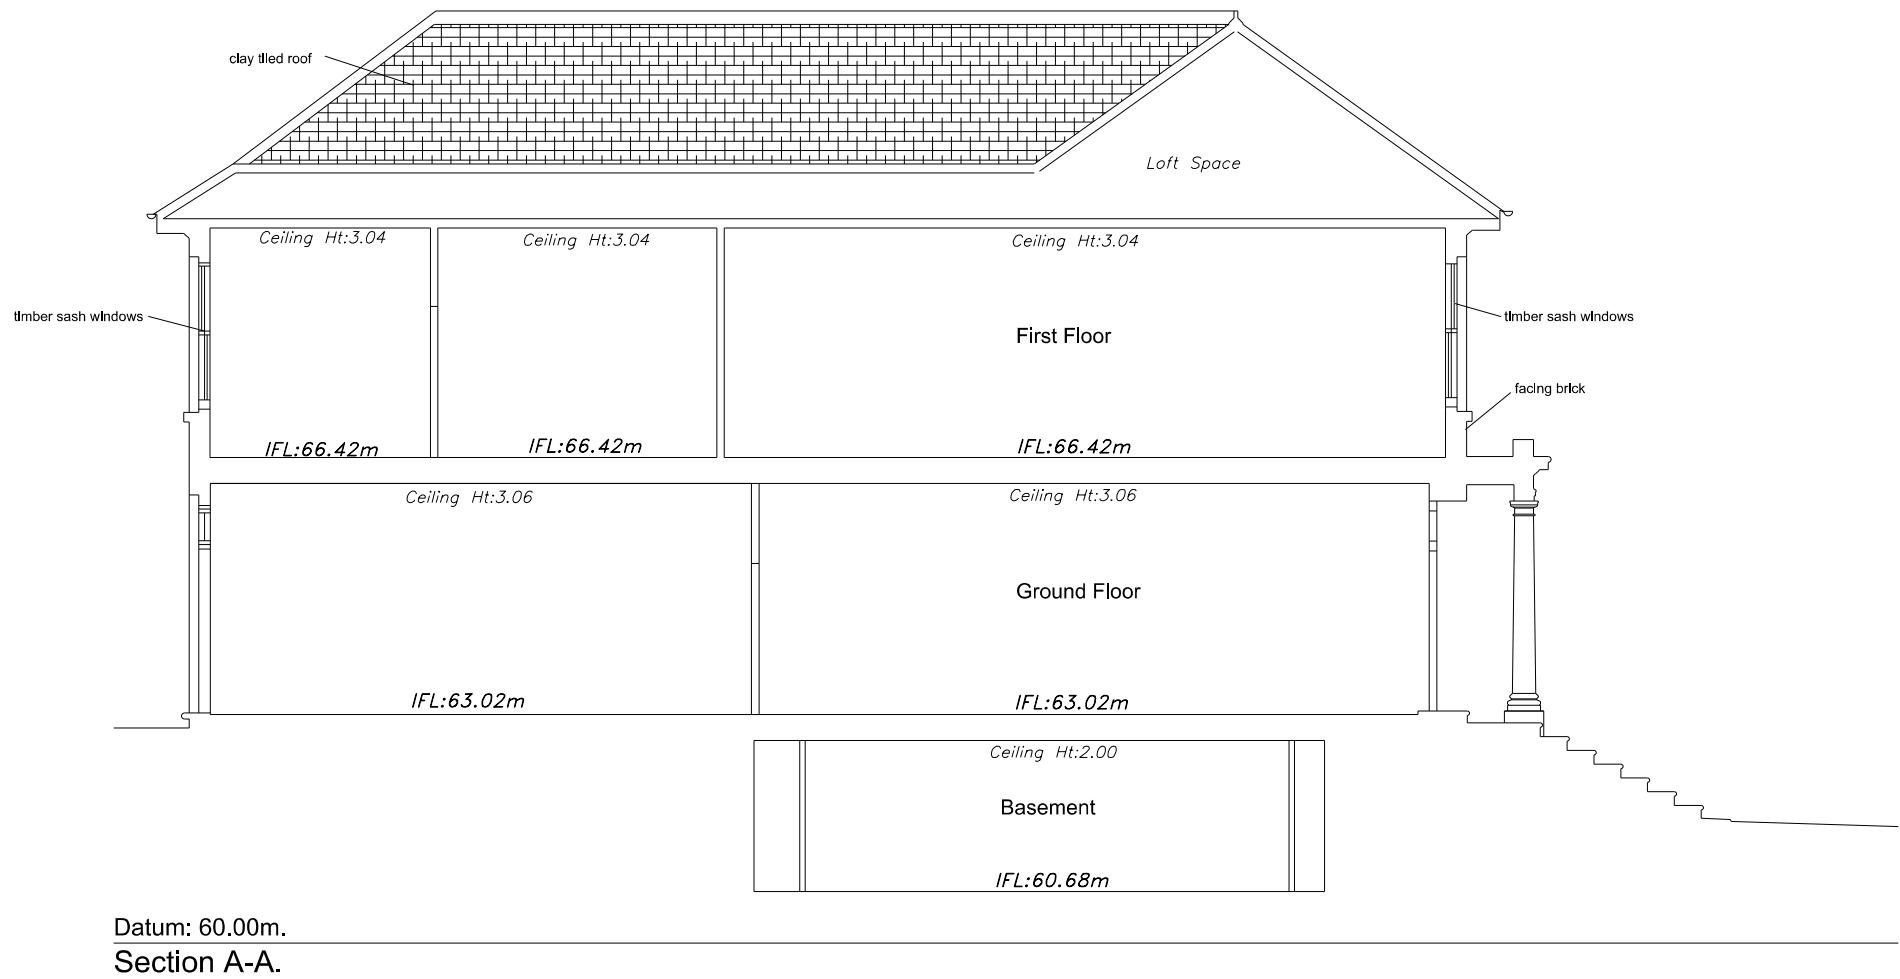

Revision
Project Title 46 Kneesworth Street Royston SG8 5AQ
Drawing Title
Existing Front Elevation
Client Ressa Ltd
Scale 1:100@A3
Date Sept 2025
Drg. No. 0656_98_205
Notes
All dimensions must be checked and NEO Architects are to be informed of any discrepancies prior to construction. This drawing and any of the details therein remain the copyright of NEO Architects.
NEO Architects 105a Park Road New Barnet EN4 9QR
Phone +44 (0) 20 33040480 Mobile 07802 237666
michael@neoarchitects.co.uk

Existing Section AA