
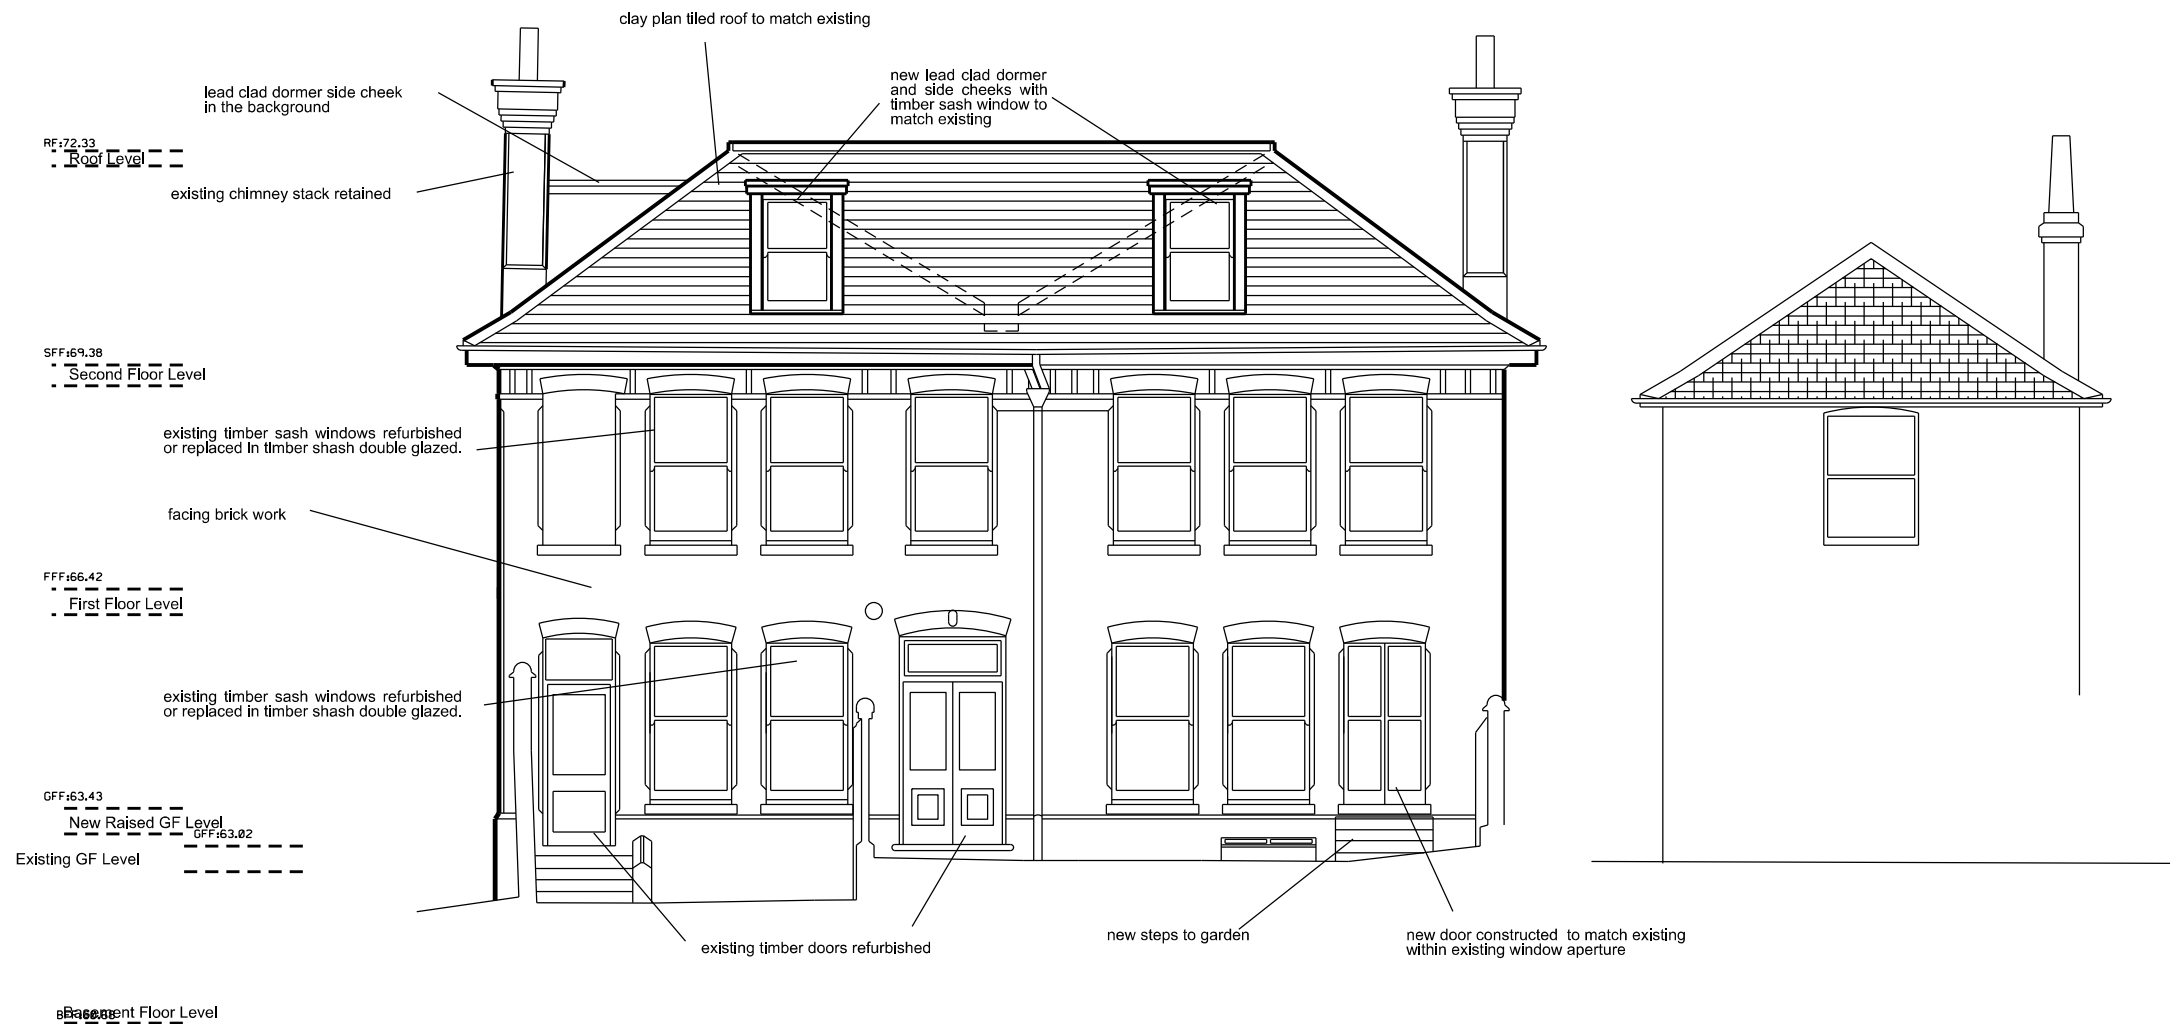


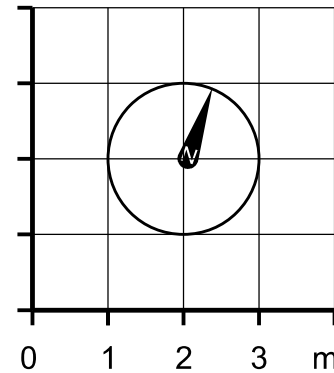

Datum: 60.00m.  
Elevation 3.  
Proposed Rear Elevation

Revision

Project Title  
46 Kneesworth Street  
Royston  
SG8 5AQ

Drawing Title

Proposed Rear Elevation

Client  
Ressa Ltd

Scale  
1:100@A3

Date  
Sept 2025

Drg. No.  
0656\_00\_102

Notes

All dimensions must be checked and NEO Architects are to be informed of any discrepancies prior to construction. This drawing and any of the details therein remain the copyright of NEO Architects.

NEO Architects  
105a Park Road  
New Barnet  
EN4 9QR

Phone +44 (0) 20 33040480  
Mobile 07802 237666

michael@neoarchitects.co.uk