





# HOUSE 3

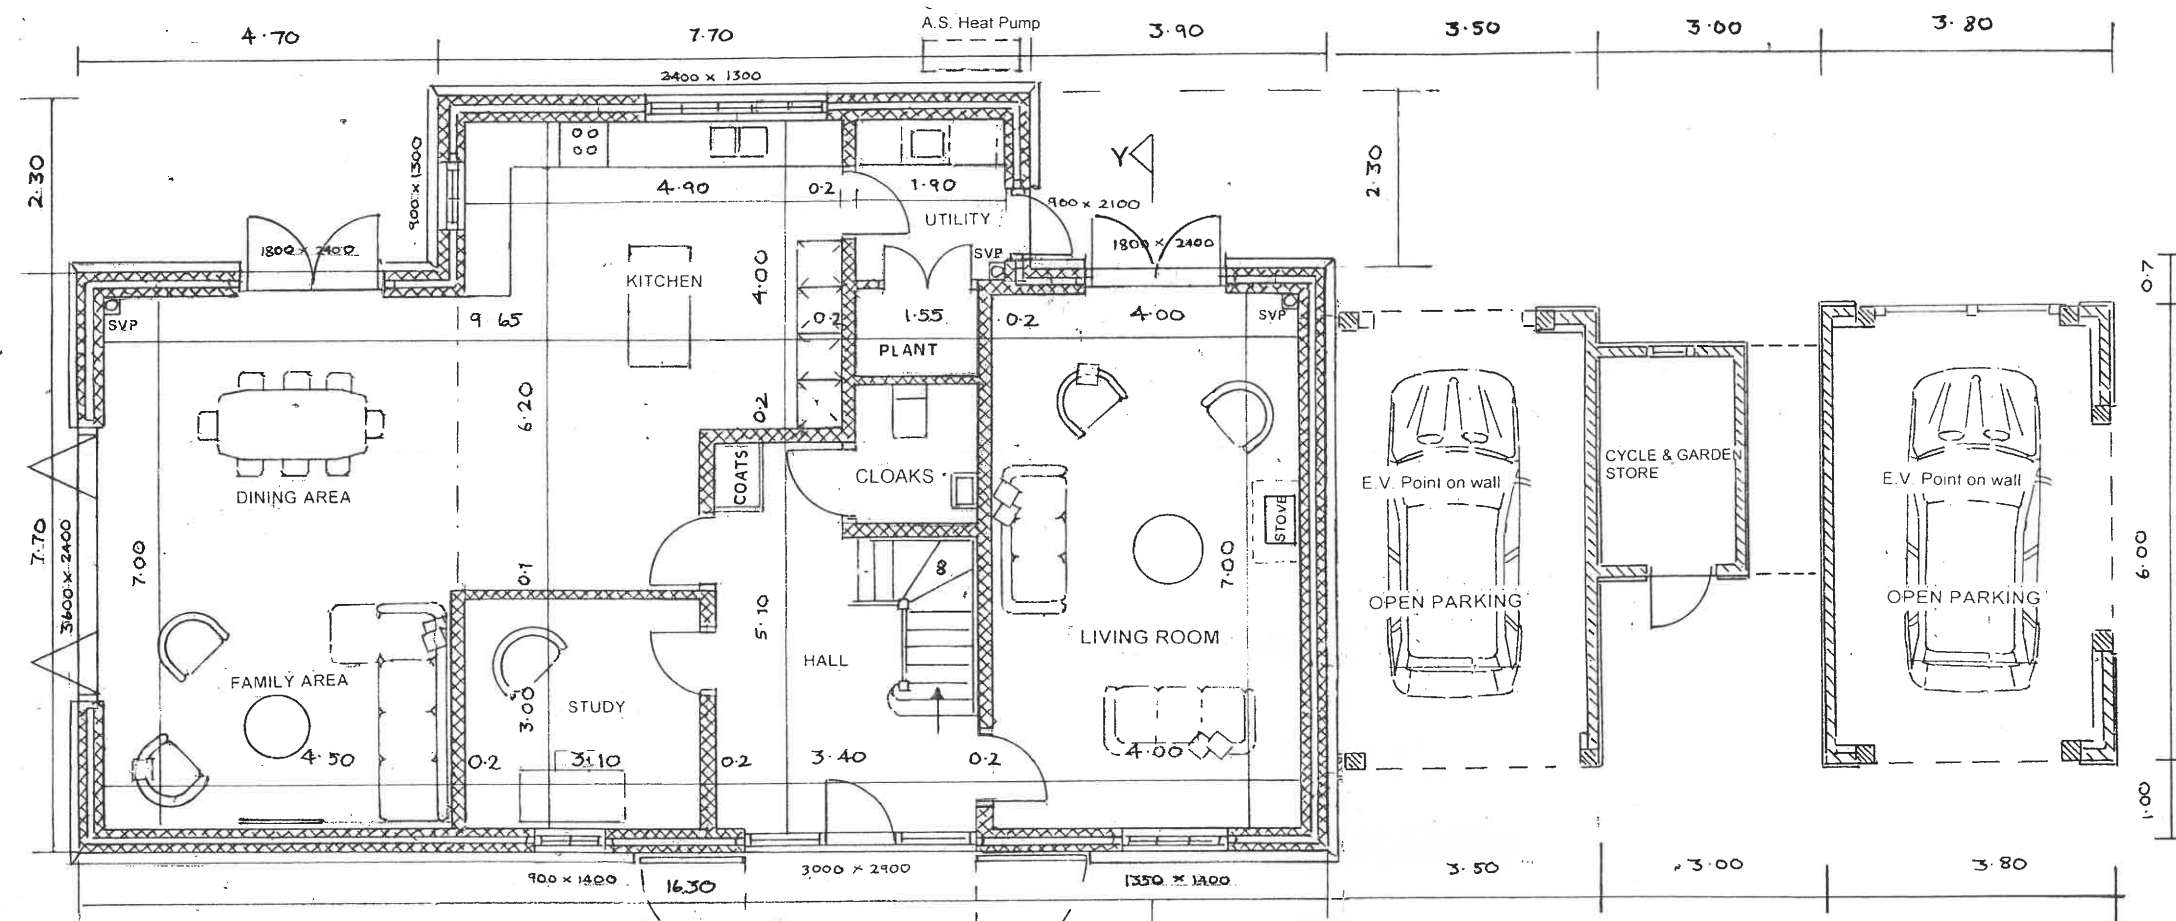

GROUND FLOOR PLAN

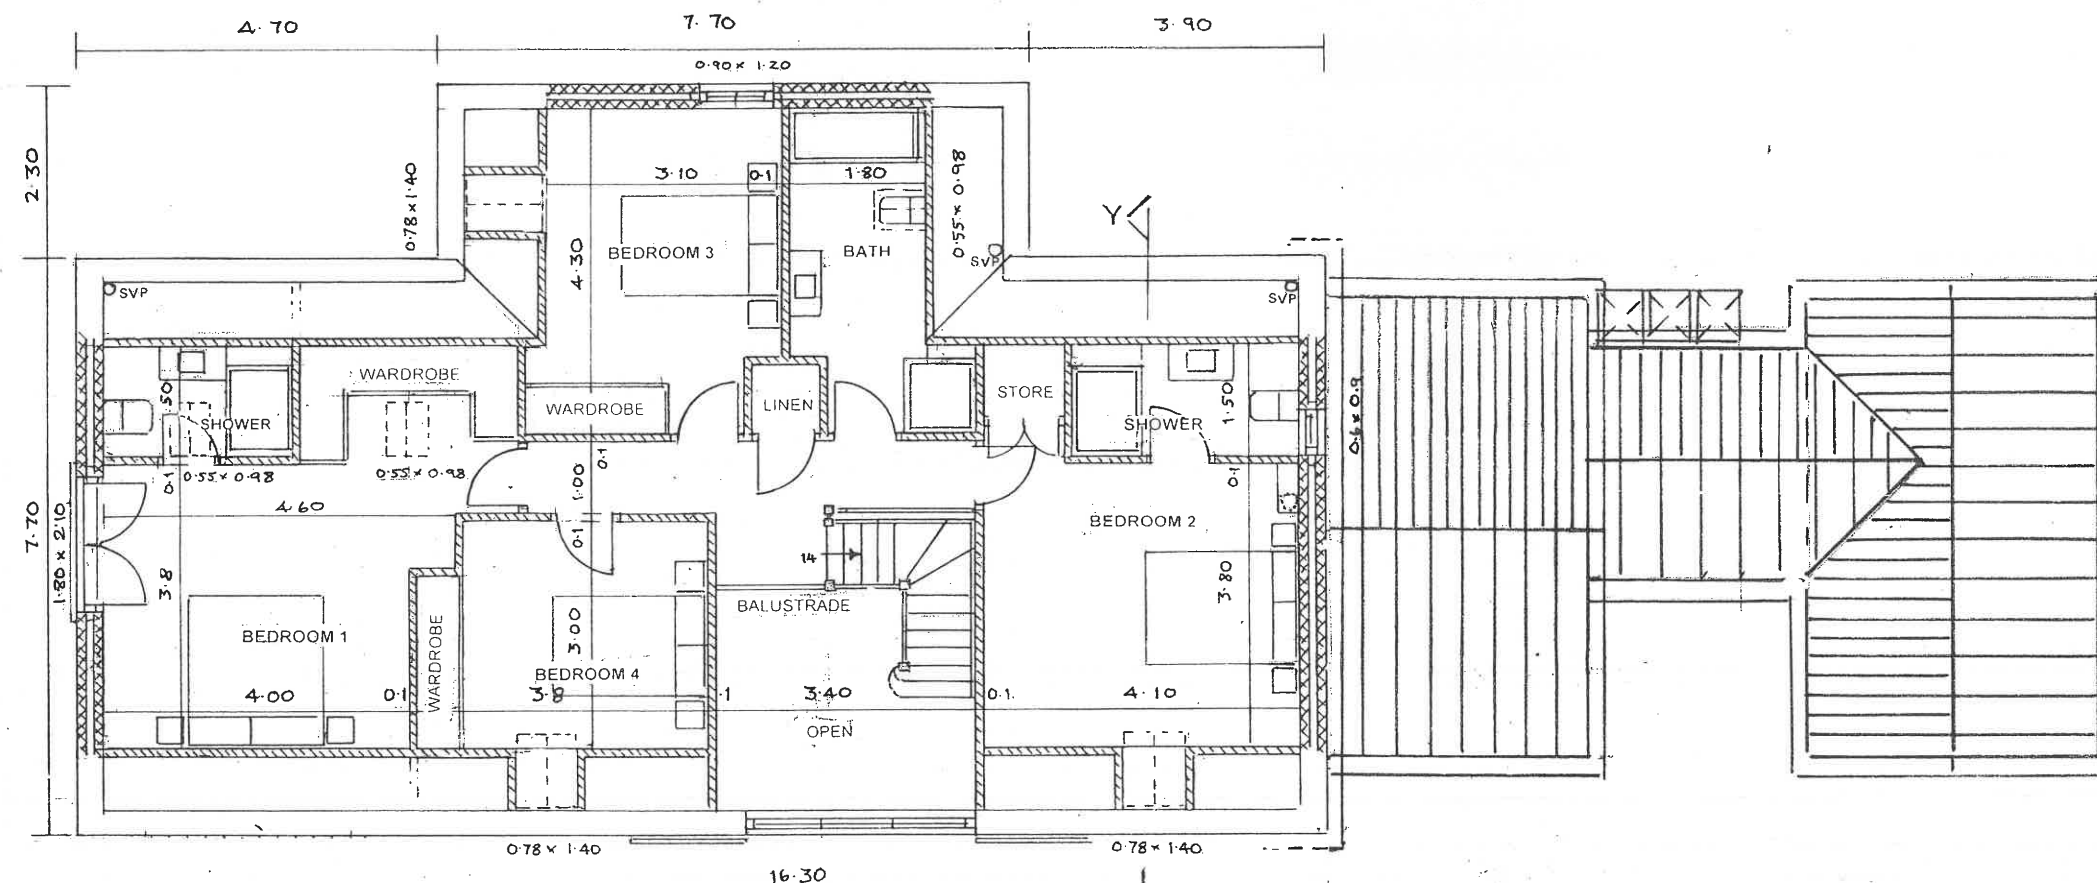

FIRST FLOOR PLAN

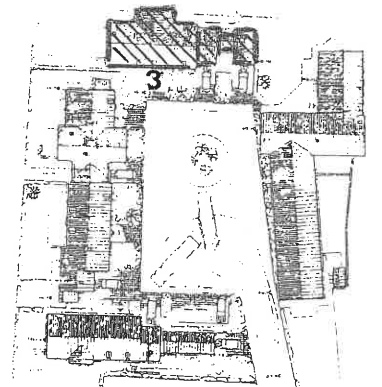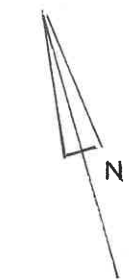

## HOUSE 3

Revised Design for Conversion of  
Existing Listed Barns and Proposed  
Four Barn Style Dwellings with  
Covered Parking and Associated  
Works at Site West of Lordship  
Farmhouse, Pirton Road, Holwell  
Hertfordshire

Ivan J. Clarke & John W. Barrett  
Hall Farm East, Letchworth Lane  
Letchworth Garden City  
Hertfordshire SG6 3NH  
Tel. 01462 685 251  
e-mail johnandivan@btconnect.com

Scale 1 : 100  
Date : Feb.2025  
Ref. W318

Scale 1 : 100 at A3 Sheet Size