



HOUSE 6

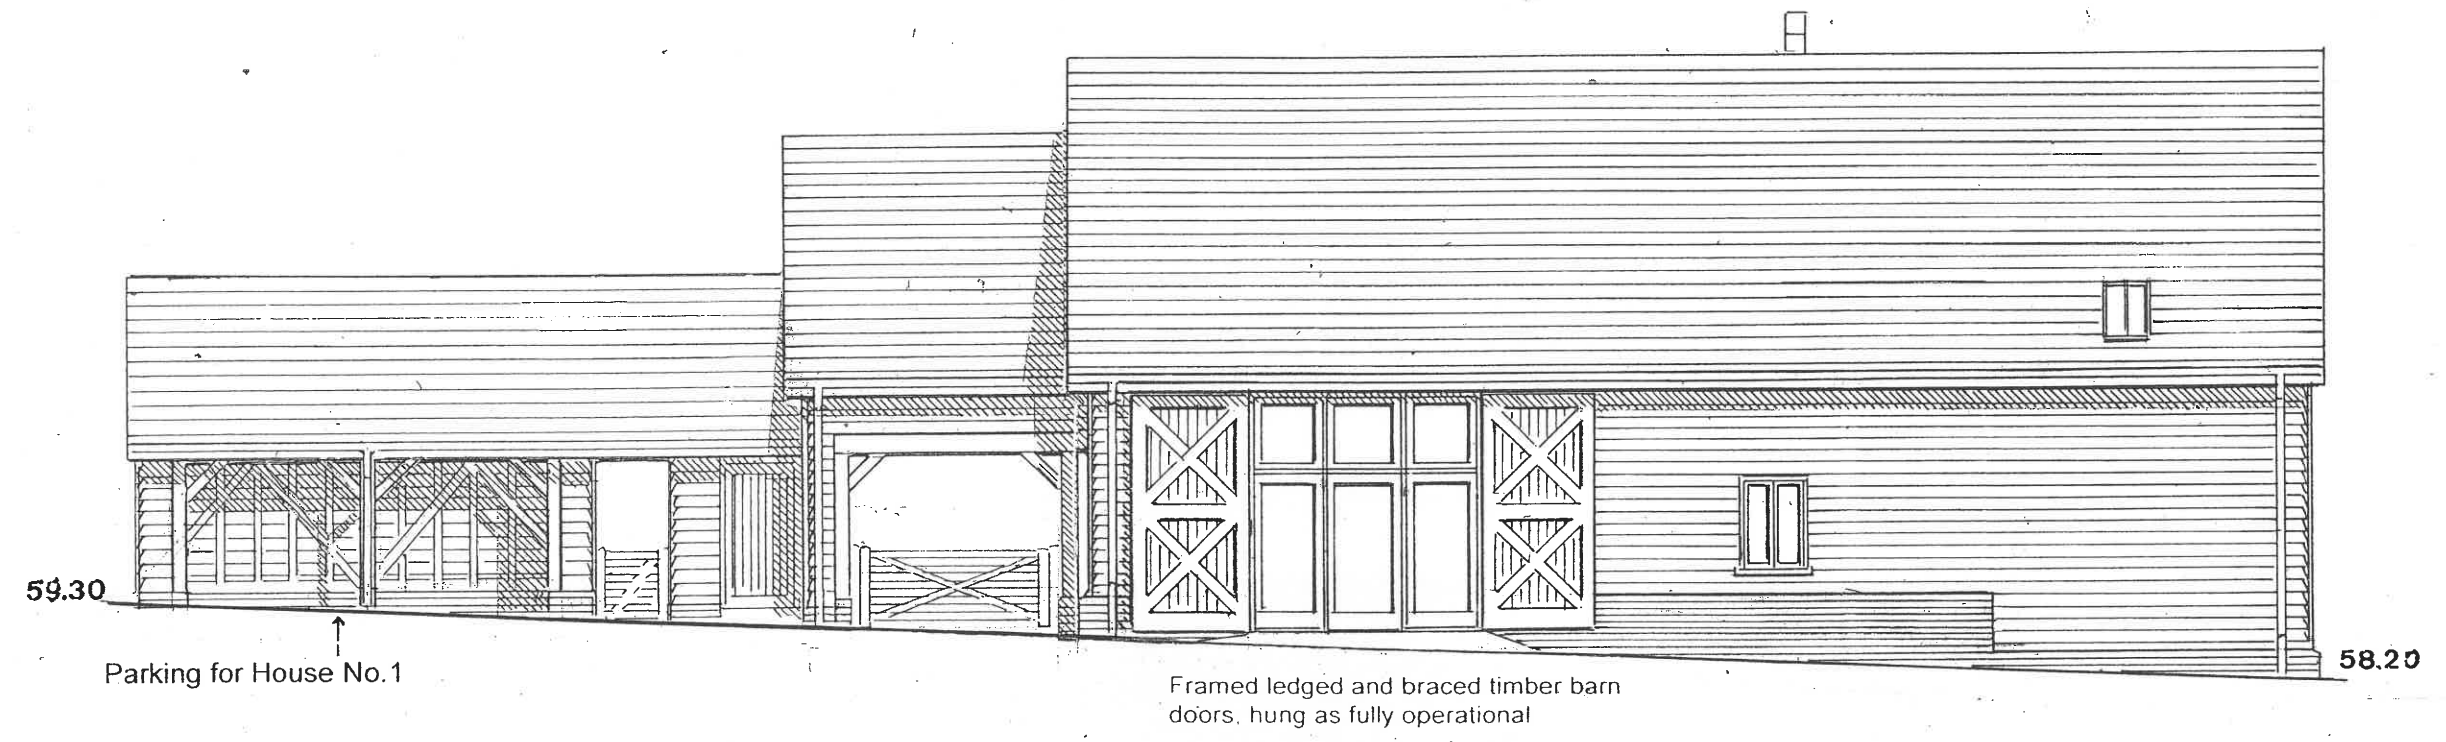


NORTH EAST ELEVATION


- | | | | |
|-----------------|--|---------------------|---|
| Roof :- | Plain brown hand-made clay tiles | Rainwater Goods :- | Black half round metal gutters and metal round down pipes |
| Walls :- | Stained feather-edged boarding | Skylights :- | Low profile conservation roof lights |
| Plinth :- | Soft red stock brickwork | Flue Pipe :- | Black coated pipe and vent |
| Fenestration :- | Timber narrow module casements timber glazed doors | Entrance Door :- | Natural oak vertically boarded door |
| Eaves :- | Open eaves with exposed rafters | Posts & Brackets :- | Natural oak posts and brackets on soft red brick plinths |

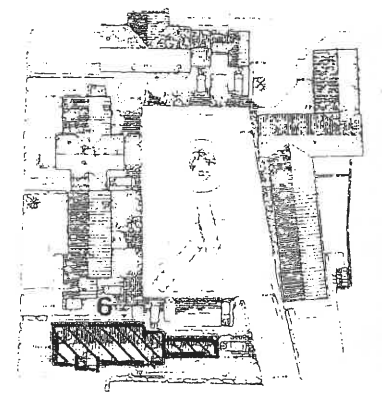

HOUSE 6

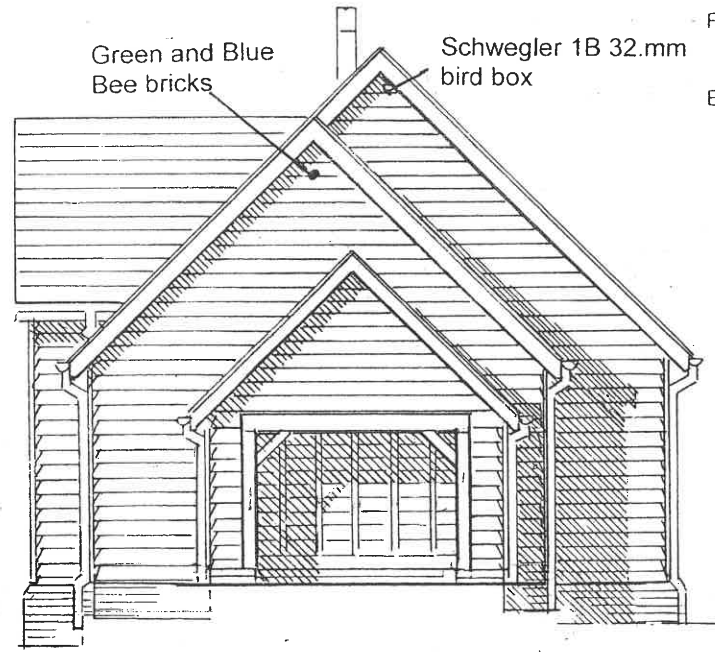

SOUTH EAST ELEVATION

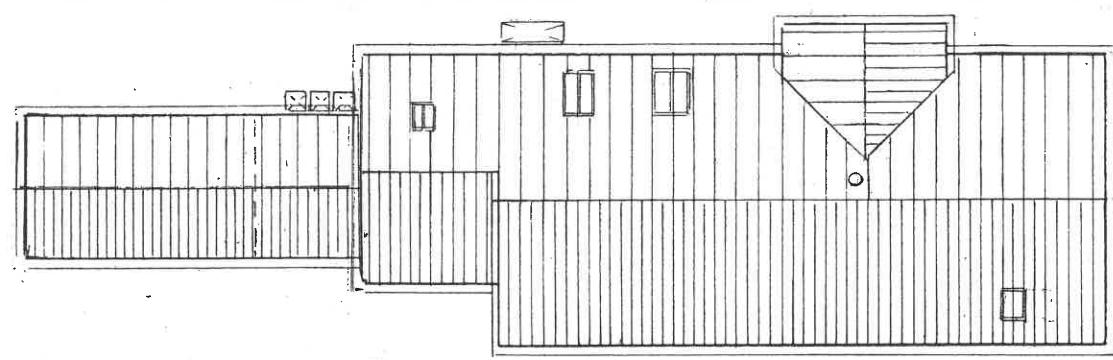

Roof Plan

Revised Design for Conversion of Existing Listed Barns and Proposed Four Barn Style Dwellings with Covered Parking and Associated Works at Site West of Lordship Farmhouse, Pirton Road, Holwell Hertfordshire

Ivan J. Clarke & John W. Barrett
Hall Farm East, Letchworth Lane
Letchworth Garden City
Hertfordshire SG6 3NH
Tel. 01462 685251
e-mail johnandivan@btconnect.com

Scale 1 : 100
Date : Feb.2025
Ref. W327

