


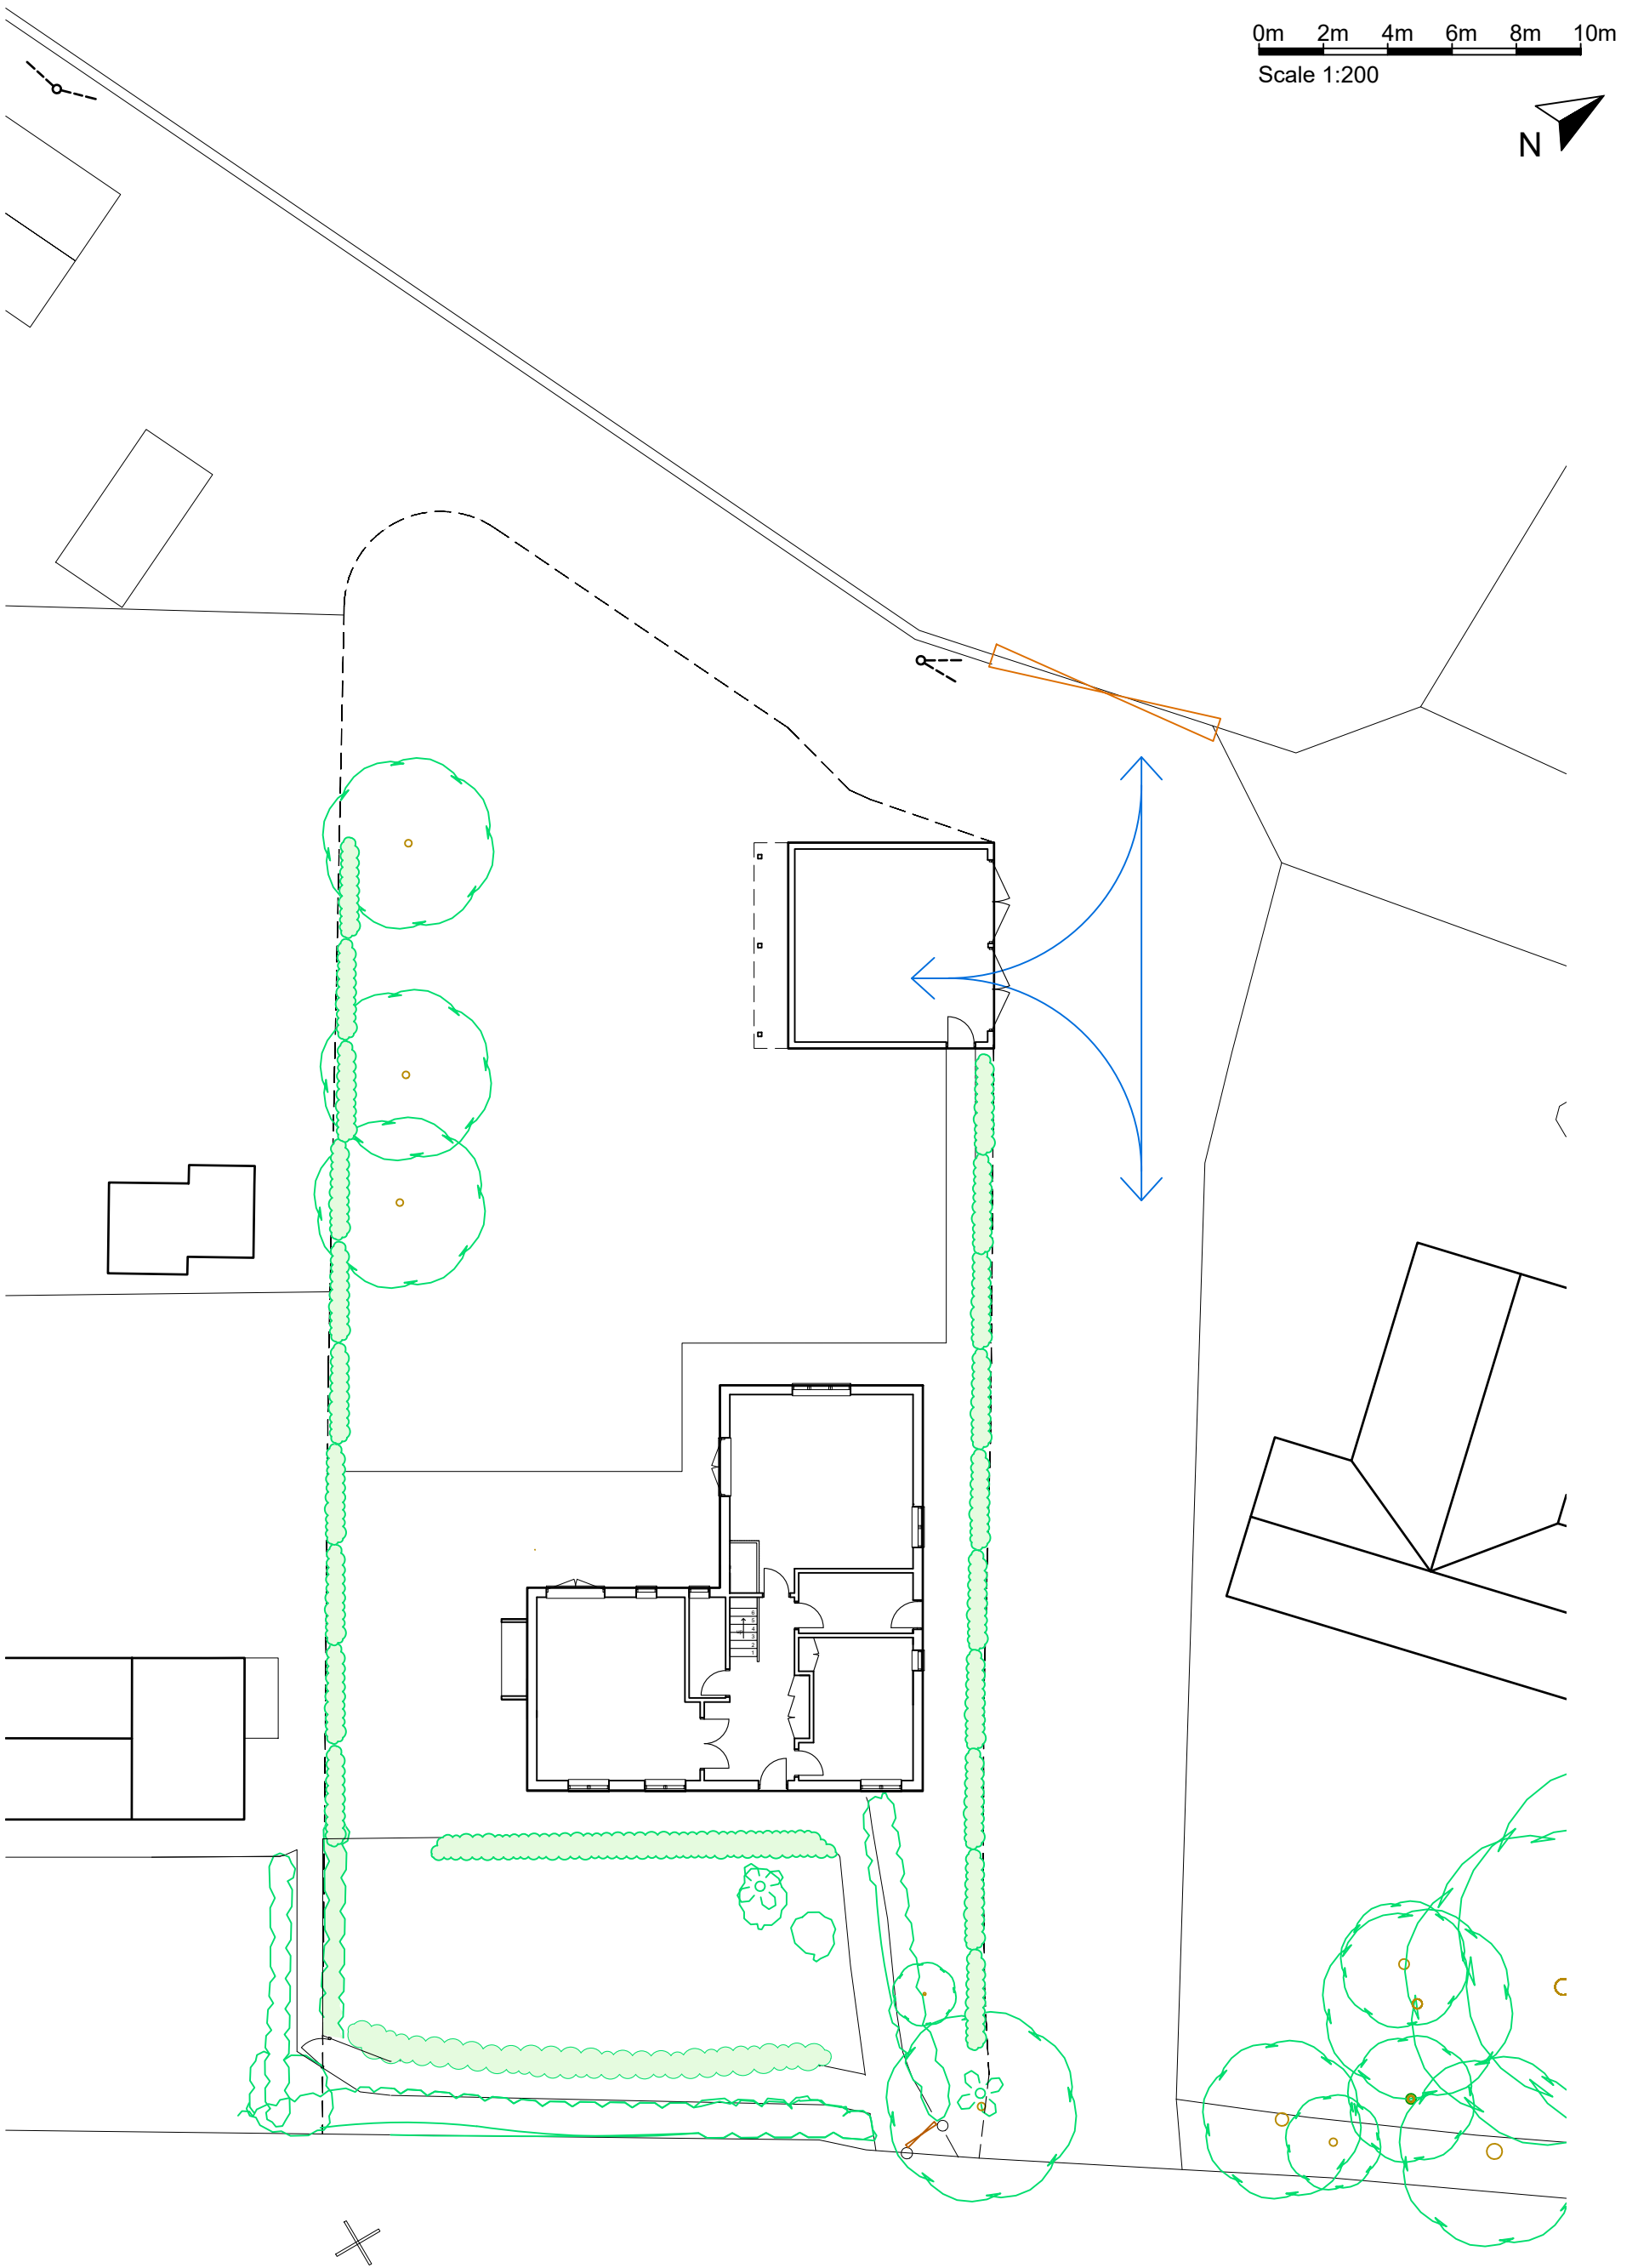

COLIN EADES & AMY MOSS		Client : Mr Alex Farr	
Project: New Dwelling, Land to the North of Lodge Cottage, Newnham		Scale : 1:200 @ A3	
Drawing : Proposed Site Plan		Date : Jan 2026	Drwg No . AF 12