


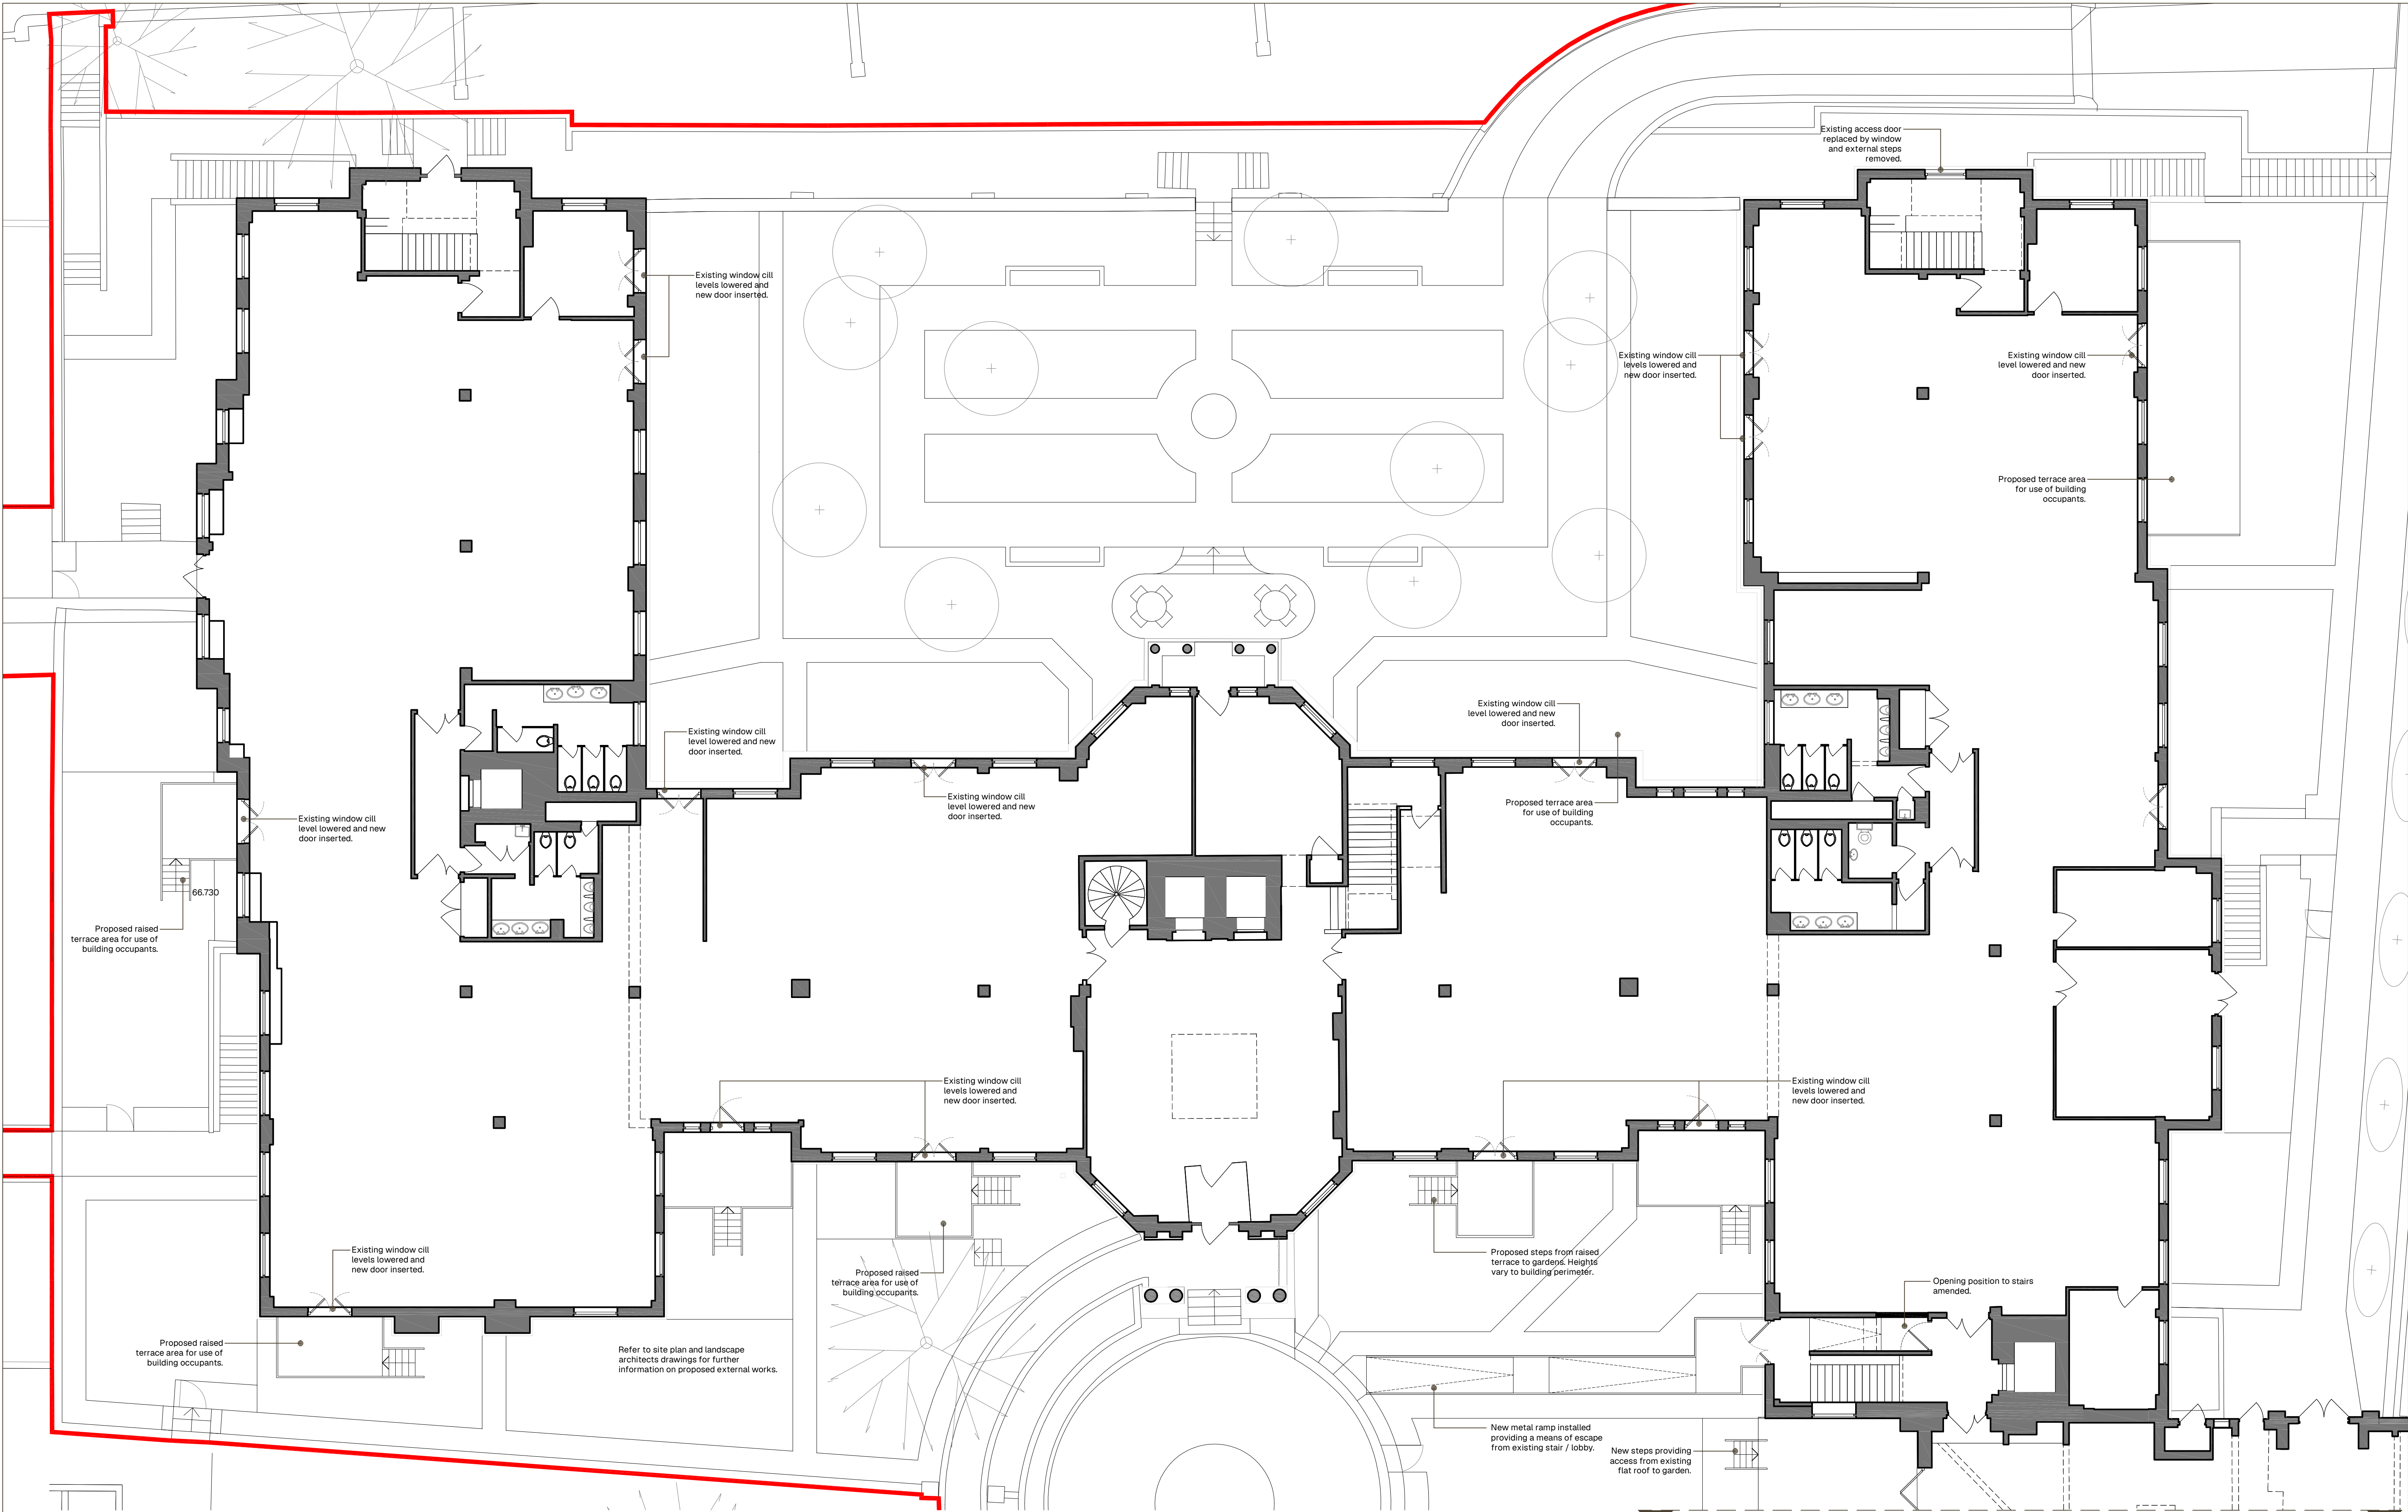

REFER TO DRAWING 134-OP-PL-PP-A-108 FOR CONTINUATION OF BUILDING / ANCILLARY BUILDINGS

Copyright
© Opstead Limited 2026.
All rights reserved. This drawing is the property of Opstead Limited
and shall not be copied, reproduced, or used for any purpose other
than that for which it was issued without written permission.

Drawing Status
Planning
Notes

1:100 0 1 2 3 4 5 m



Revision
P1 28.07.2026 Minor amendments including new means of escape access door
and ramp, and change of door to window.

opstead

Architecture
Design Advisory
Development
m 07725 127 205
e info@opstead.co.uk
w www.opstead.co.uk

Project
Radcliffe House
The Priory, Tilehouse Street, Hitchin, SG5 2DW
Drawing Title
Planning Application
Proposed Ground Floor Plan

Scale
1:100 @ A1
Drawing No
134-OP-PL-PP-A-102 P1
Date
April 2026
Revision