


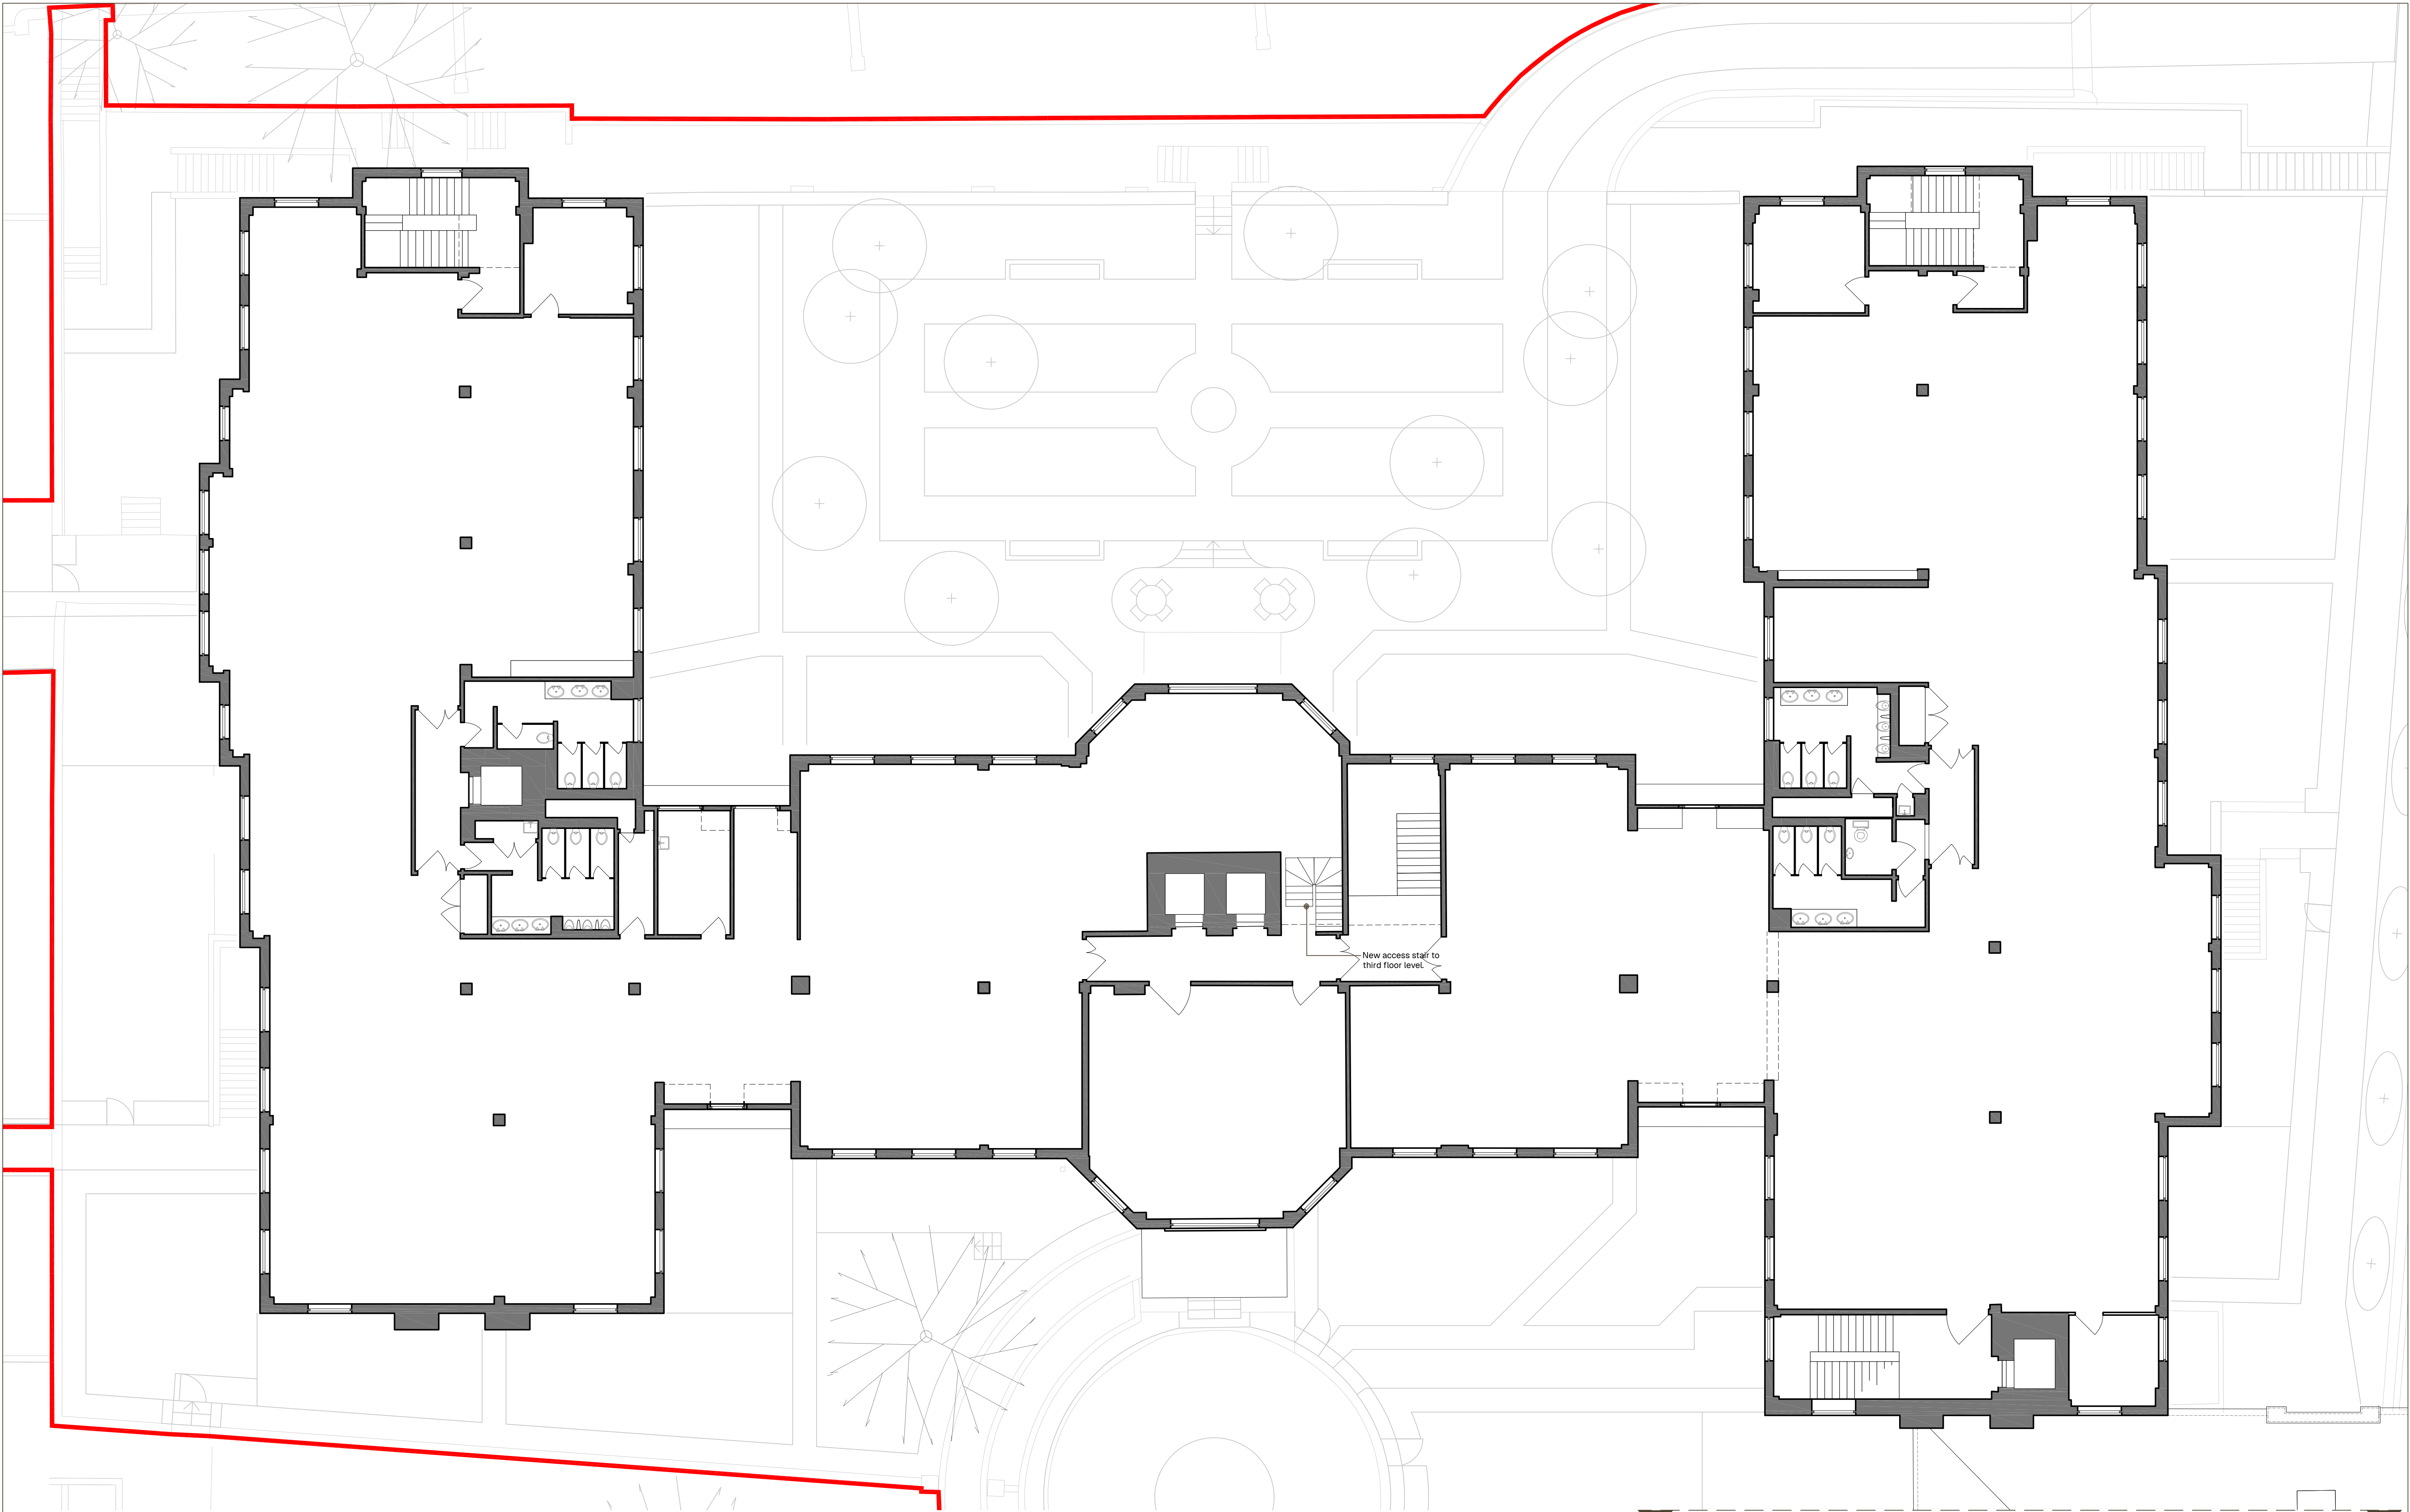

REFER TO DRAWING 134-OP-PL-PP-A-110 FOR CONTINUATION OF BUILDING / ANCILLARY BUILDINGS

Copyright
© Opstead Limited 2026.
All rights reserved. This drawing is the property of Opstead Limited and shall not be copied, reproduced, or used for any purpose other than that for which it was issued without written permission.

Drawing Status
Planning

Notes

1:100 0 1 2 3 4 5 m



Revision
P1 28.07.2026 Minor updates to plan background.

opstead

Architecture
Design Advisory
Development

m 07725 127 205
e info@opstead.co.uk
w www.opstead.co.uk

Project
Radcliffe House
The Priory, Tilehouse Street, Hitchin, SG5 2DW

Drawing Title
Planning Application
Proposed Second Floor Plan

Scale
1:100 @ A1

Drawing No
134-OP-PL-PP-A-104

Date
April 2026

Revision
P1