


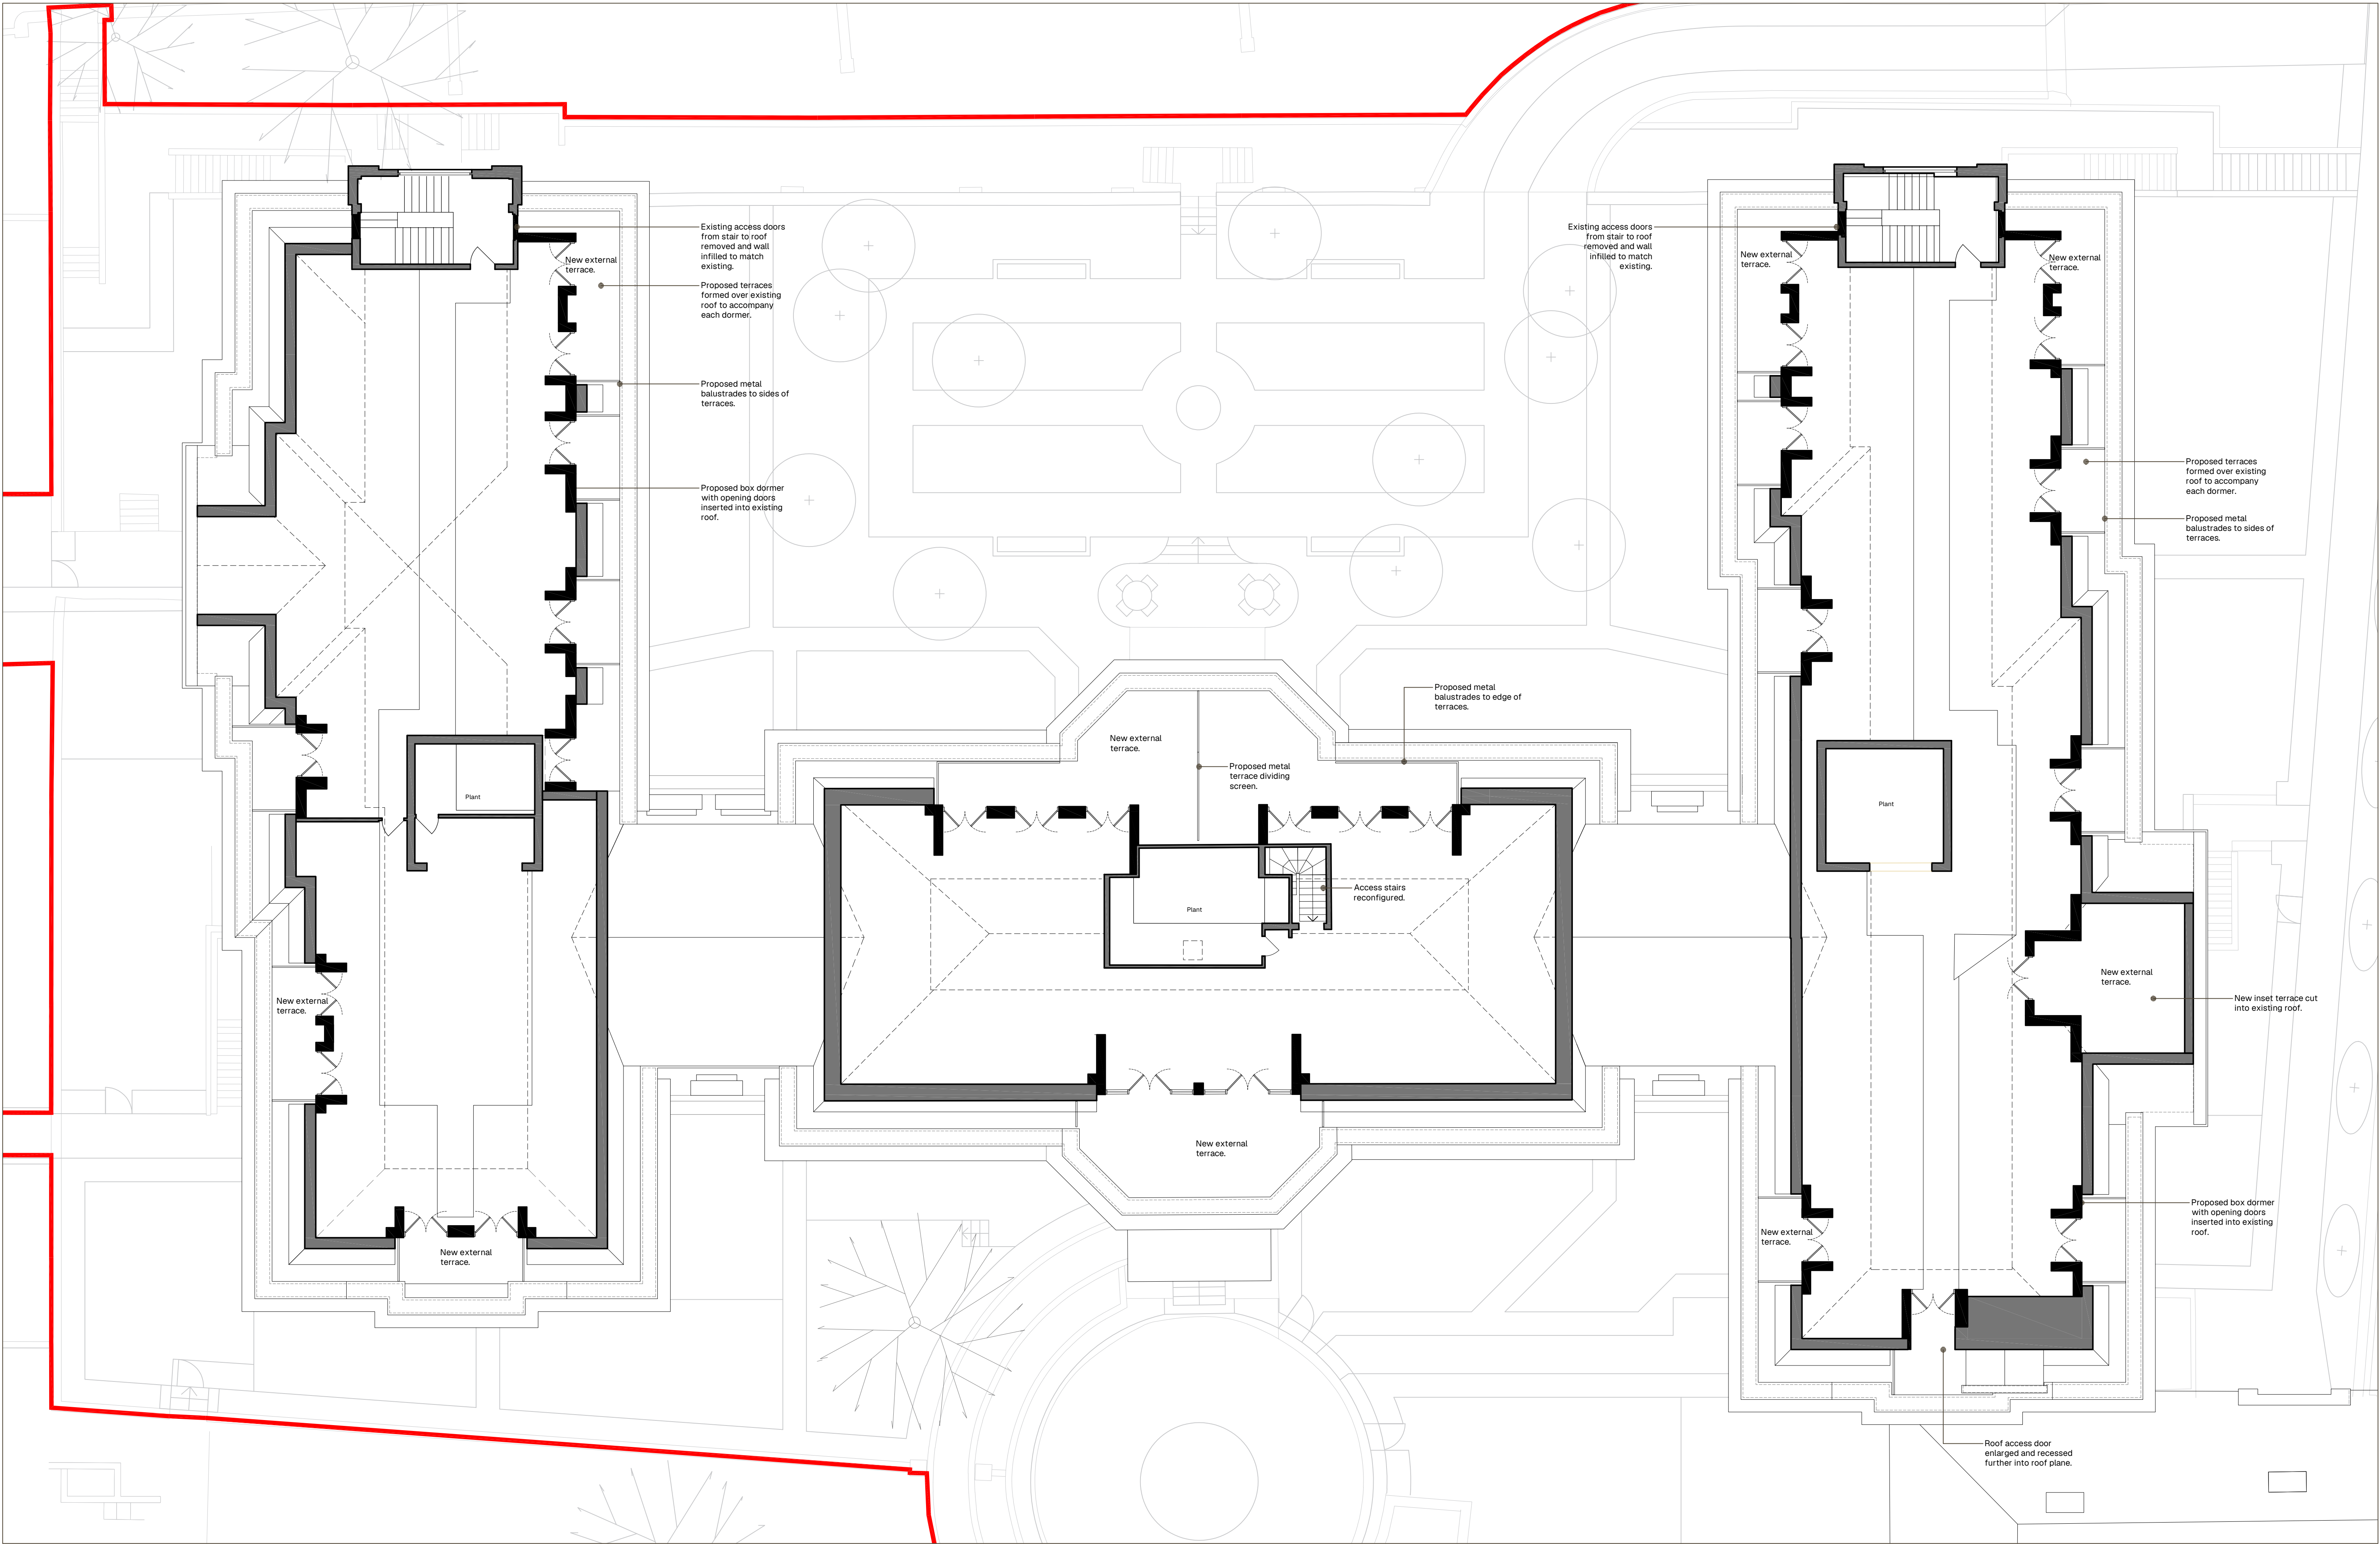

Copyright
© Opstead Limited 2026.
All rights reserved. This drawing is the property of Opstead Limited
and shall not be copied, reproduced, or used for any purpose other
than that for which it was issued without written permission.

Drawing Status
Planning
Notes

Revision		
P1	08.05.2026	Minor amendment to dormer size.
P2	28.07.2026	Minor amendments to dormers and terrace door sizes.



1:100 0 1 2 3 4 5 m

opstead

Architecture
Design Advisory
Development

m 07725 127 205
e info@opstead.co.uk
w www.opstead.co.uk

Project
Radcliffe House
The Priory, Tilehouse Street, Hitchin, SG5 2DW

Drawing Title
Planning Application
Proposed Third Floor Plan

Scale 1:100 @ A1	Date April 2026
Drawing No 134-OP-PL-PP-A-105	Revision P2