


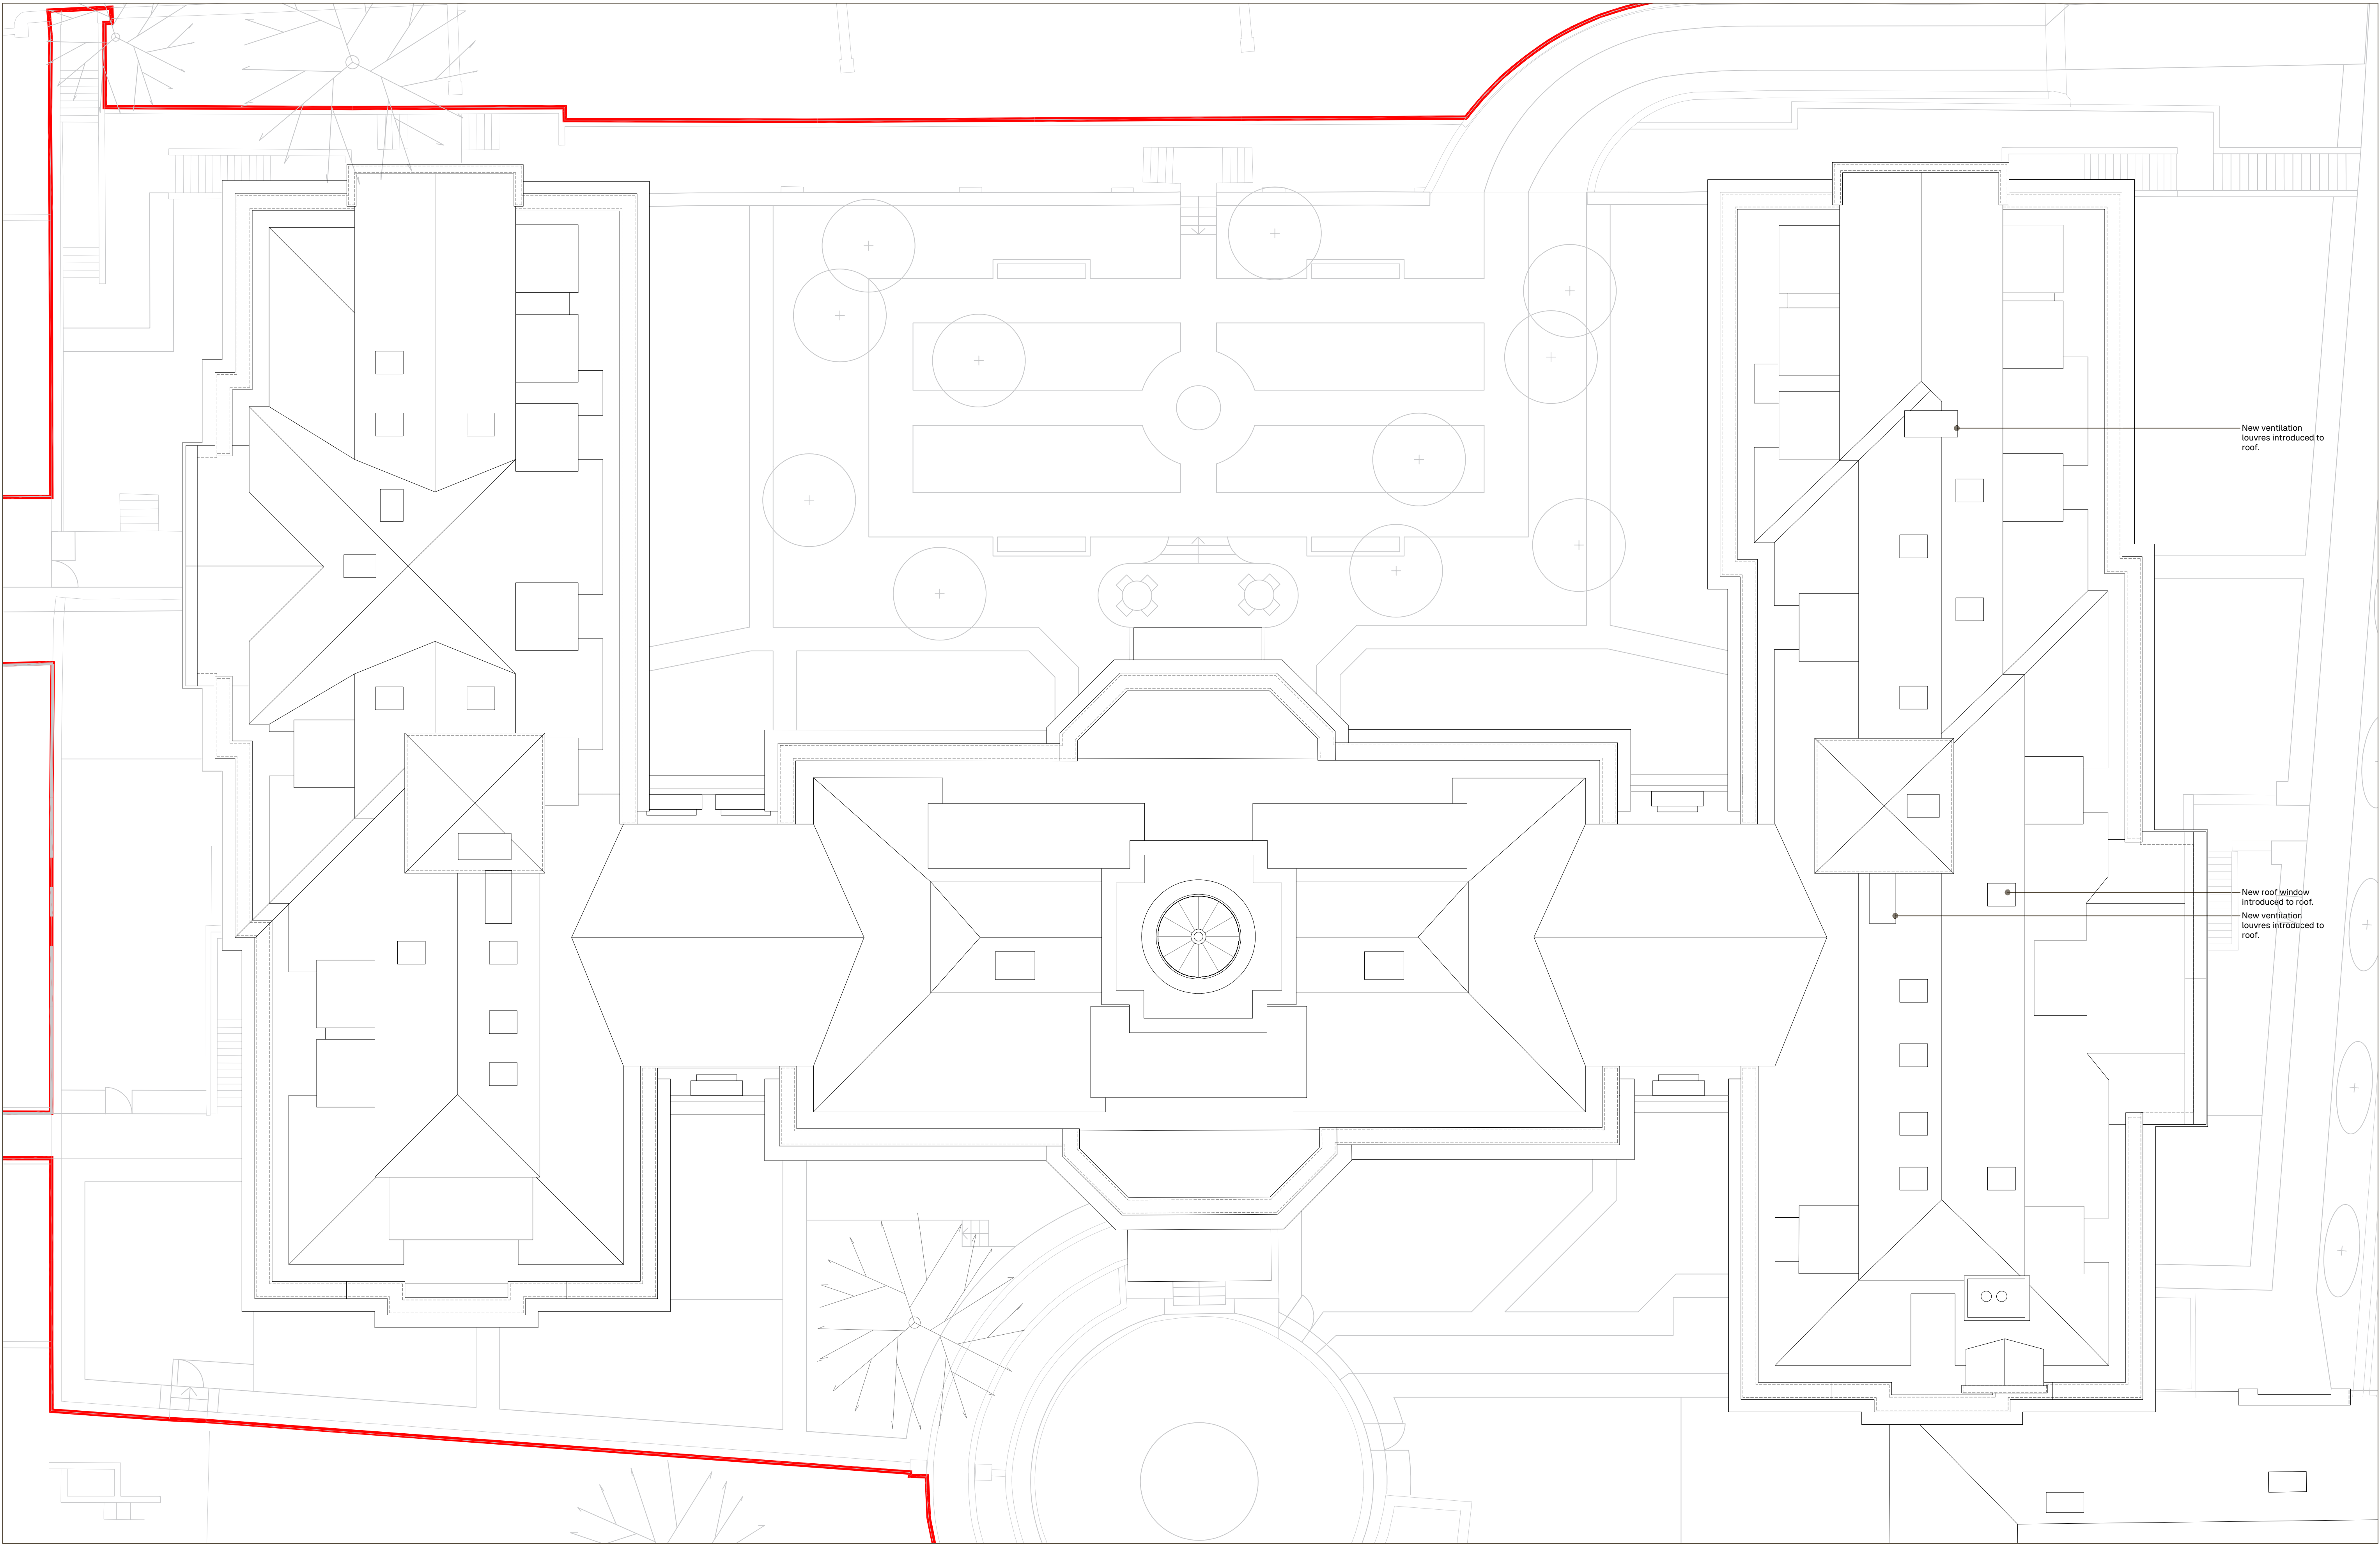

Copyright
© Opstead Limited 2026.
All rights reserved. This drawing is the property of Opstead Limited
and shall not be copied, reproduced, or used for any purpose other
than that for which it was issued without written permission.

Drawing Status
Planning
Notes

Revision	
P1	08.05.2026
P2	19.05.2026
P3	28.07.2026

Minor amendment to dormer size.
Roof windows added / amended.
Minor amendments to reflect dormer amendments at floor below
and additional rooflights shown.



1:100 0 1 2 3 4 5 m

opstead

Architecture
Design Advisory
Development

m 07725 127 205
e info@opstead.co.uk
w www.opstead.co.uk

Project
Radcliffe House
The Priory, Tilehouse Street, Hitchin, SG5 2DW

Drawing Title
Planning Application
Proposed Roof Plan

Scale	Date
1:100 @ A1	April 2026
Drawing No	Revision
134-OP-PL-PP-A-106	P3