



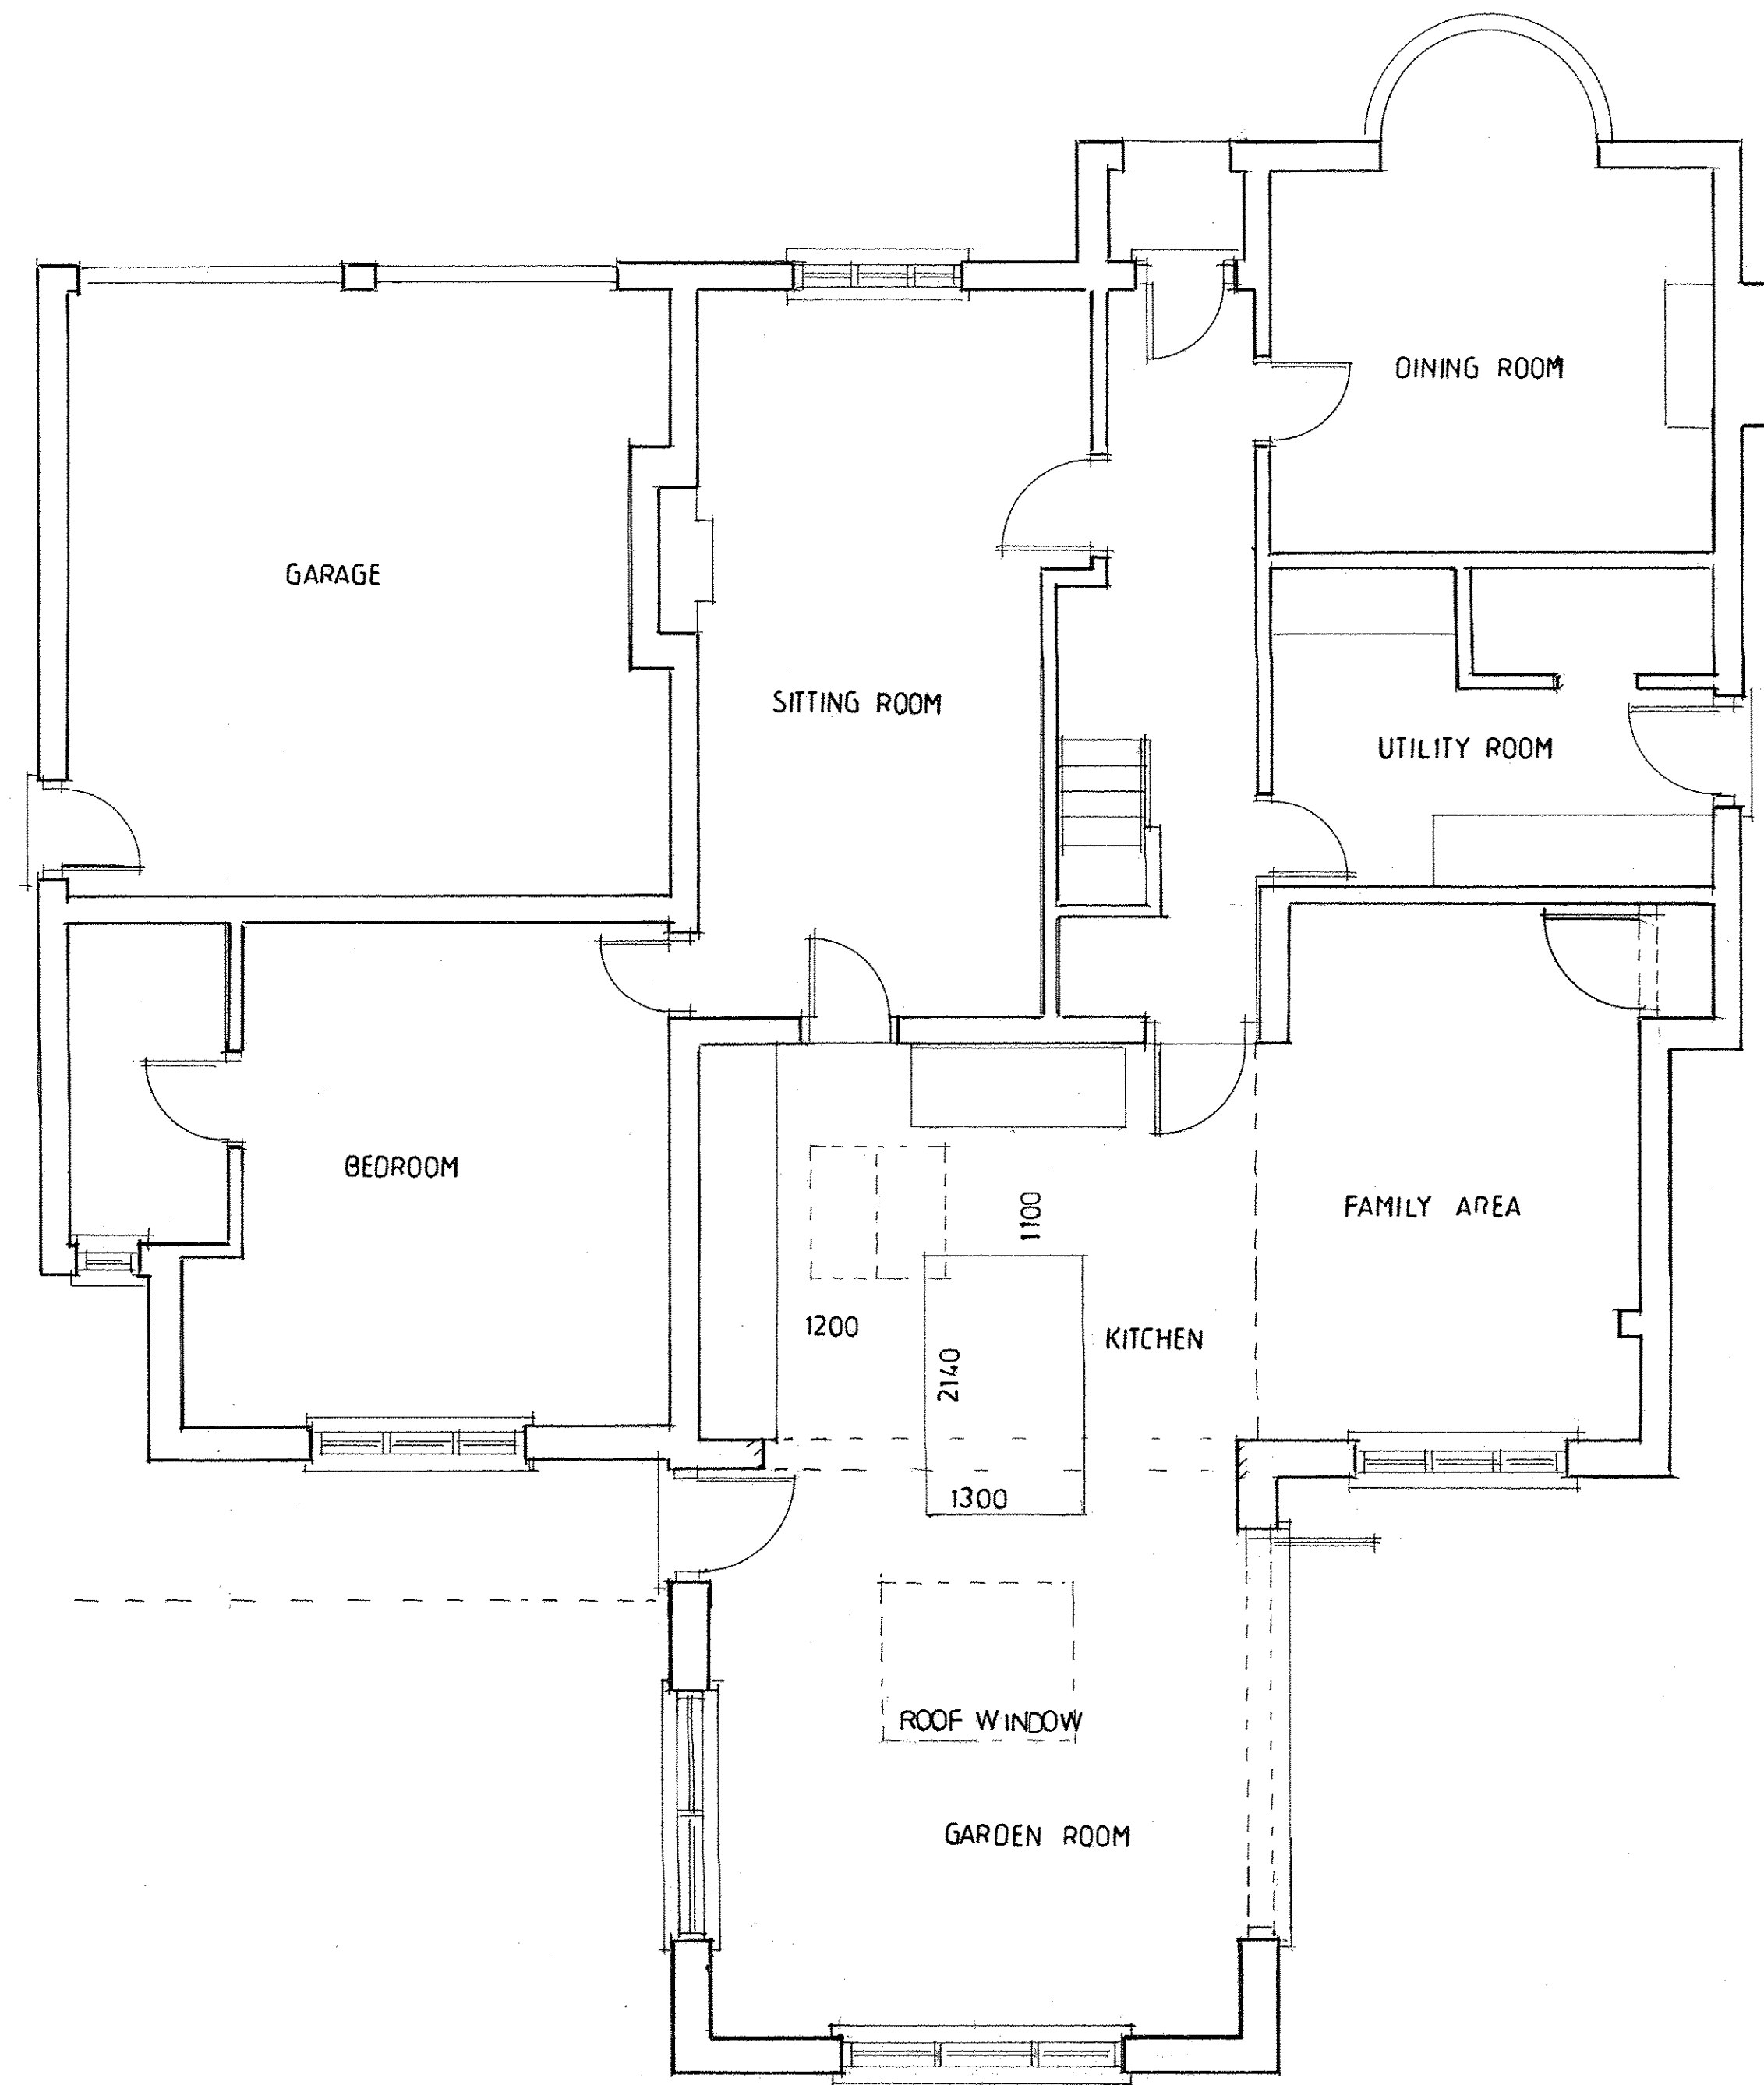

Proposed Ground Floor Plan. 1 : 50.

 

Project. 79. Melbourn Road. Royston Herts. SG8 7DG.	JOHN GUEST. BSc. Architectural Designer. 1. Water Lane, Melbourn, Royston. SG8 6AX Tel: 07801 752897 enquiries@johnquestarchitectural.co.uk
Client. Mr. and Mrs. M. Gilhooly.	Drawing Title: Proposed Ground Floor Plan.
Date. January. 2025	Drawing No. 882/25/03
Scale. 1 : 50.	Revision: