



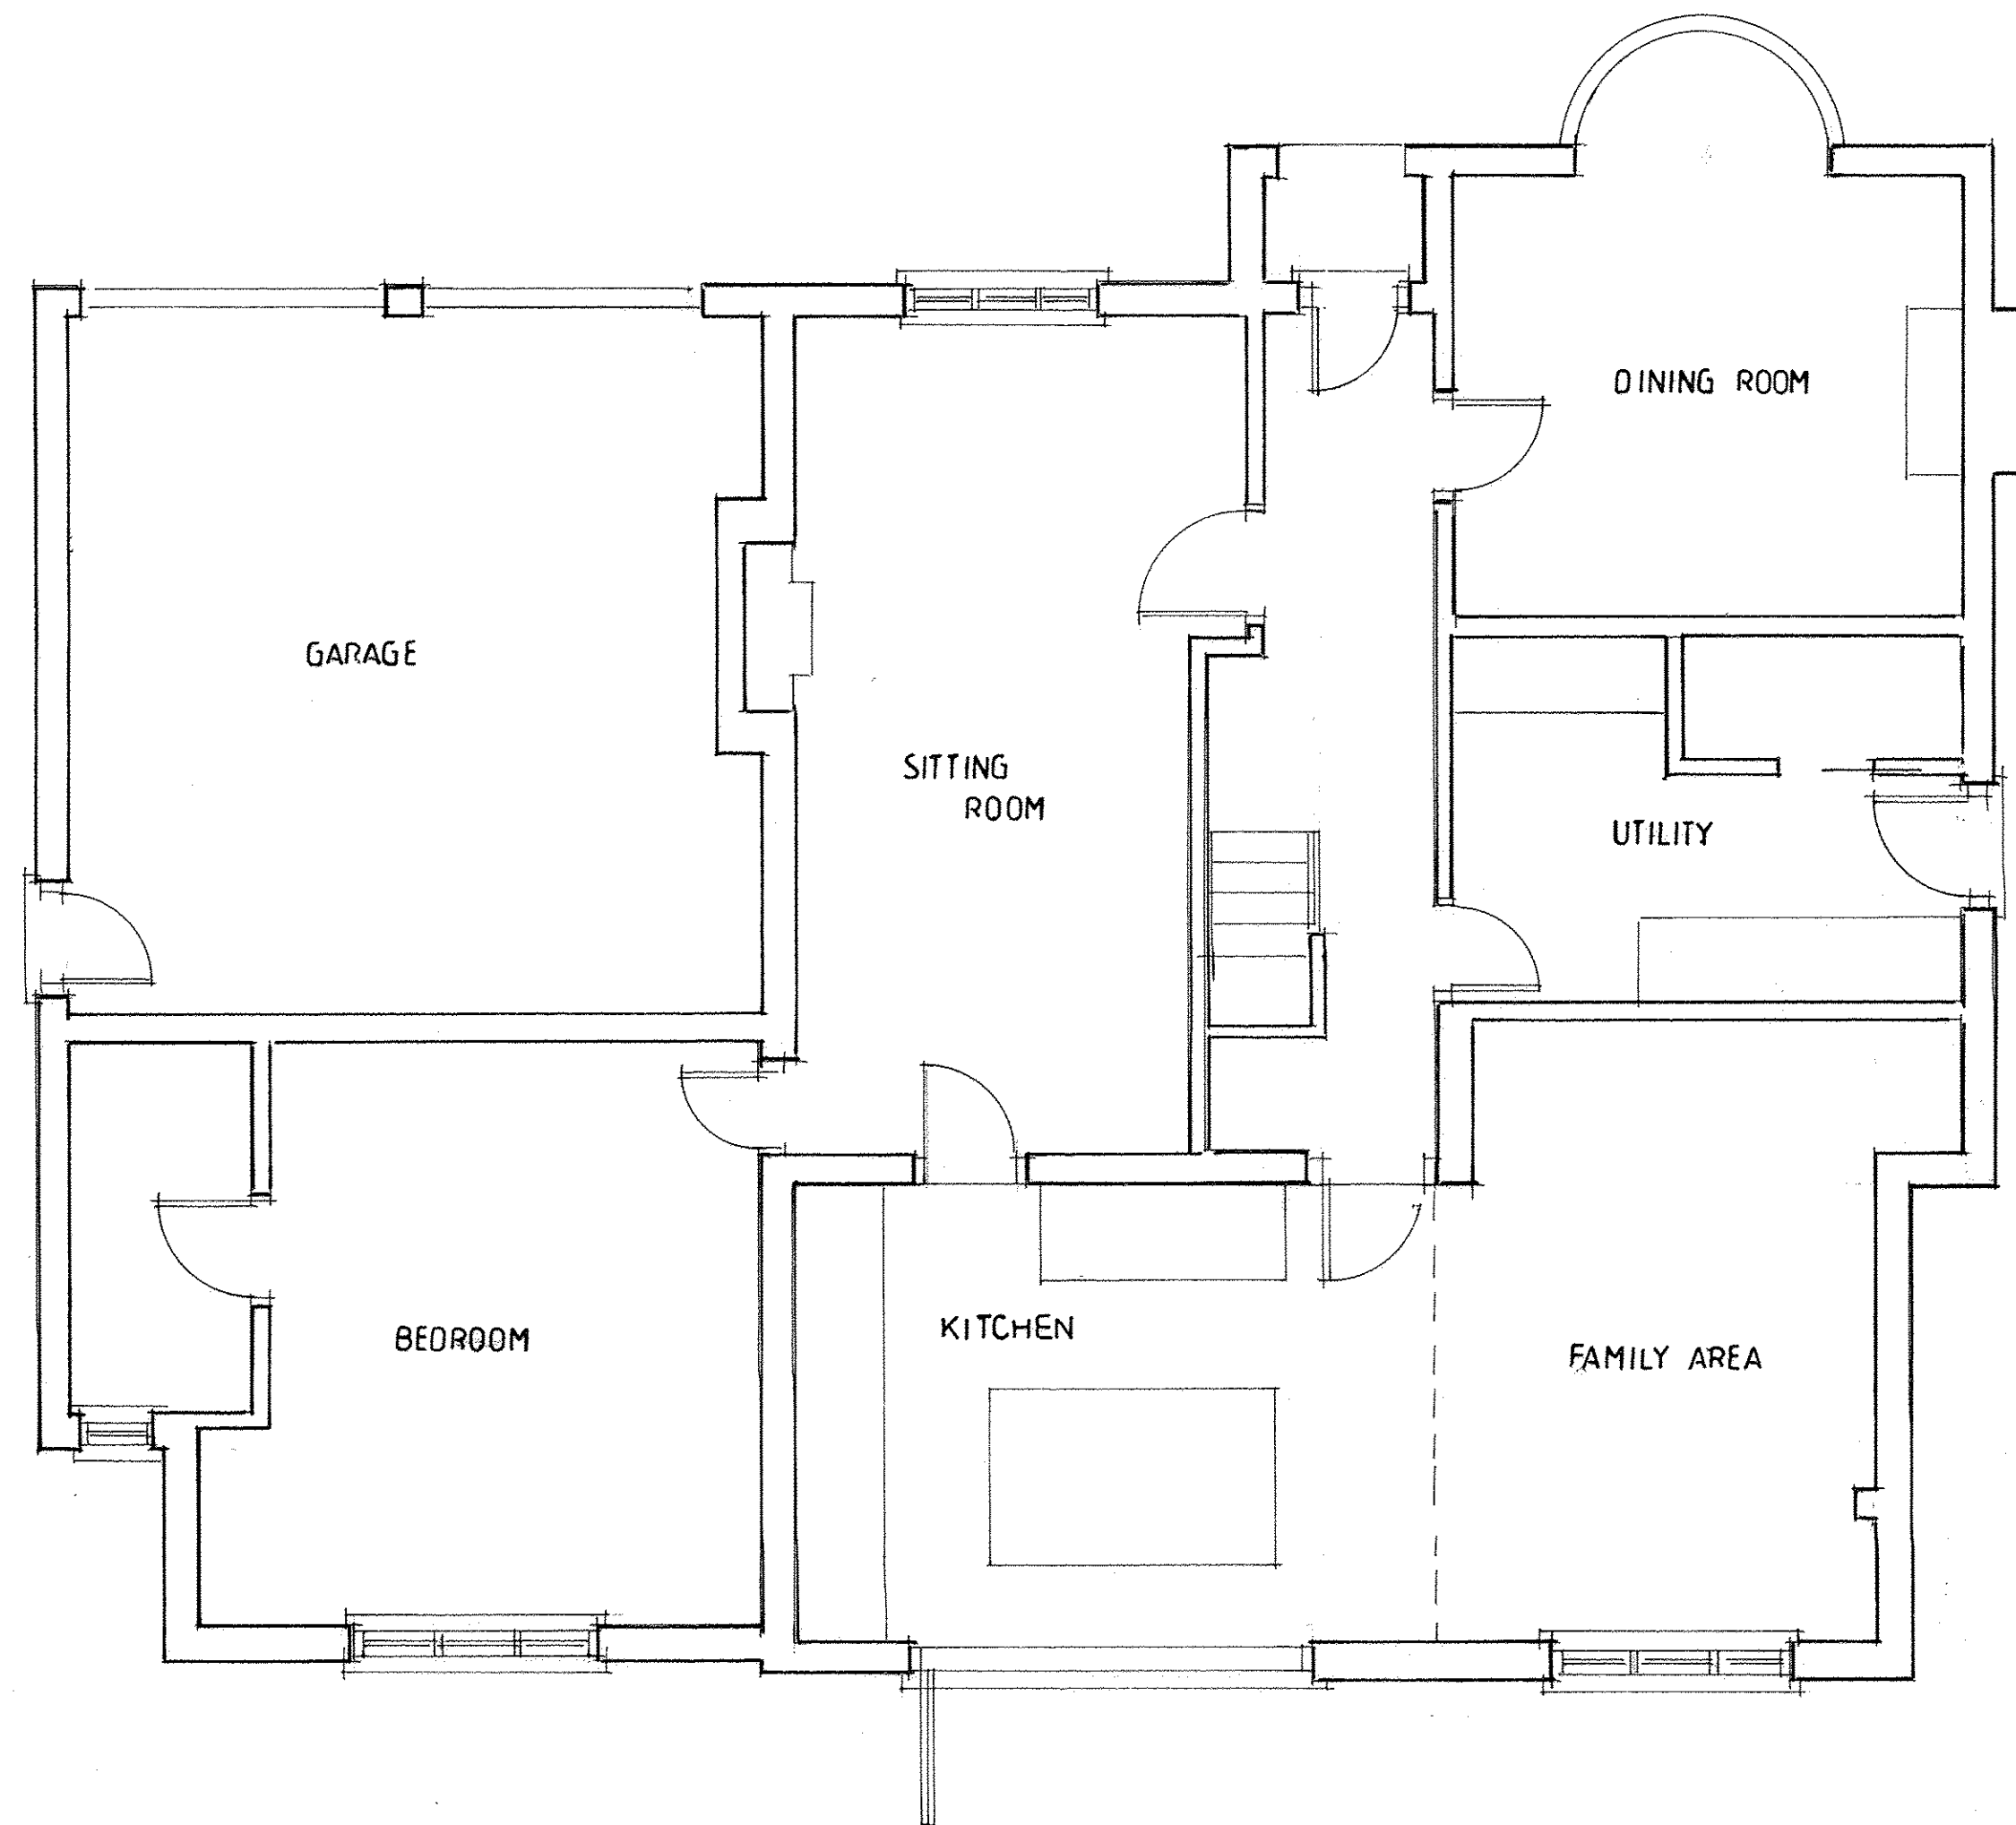

Existing Ground Floor Plan. 1 : 50.

 

Project. 79, Melbourn Road. Royston Herts. SG8 7DG.	JOHN GUEST. BSc. Architectural Designer. 1, Water Lane, Melbourn, Royston, SG8 6AX Tel: 07801 752897. enquiries@johnquestarchitectural.co.uk
Client. Mr. and Mrs. M. Gilhooly.	Drawing Title: Existing Ground Floor Plan.
Date. January, 2025	Drawing No. 882/25/01
Scale. 1 : 50.	Revision: