




1 Front Elevation - Proposed
1 : 50

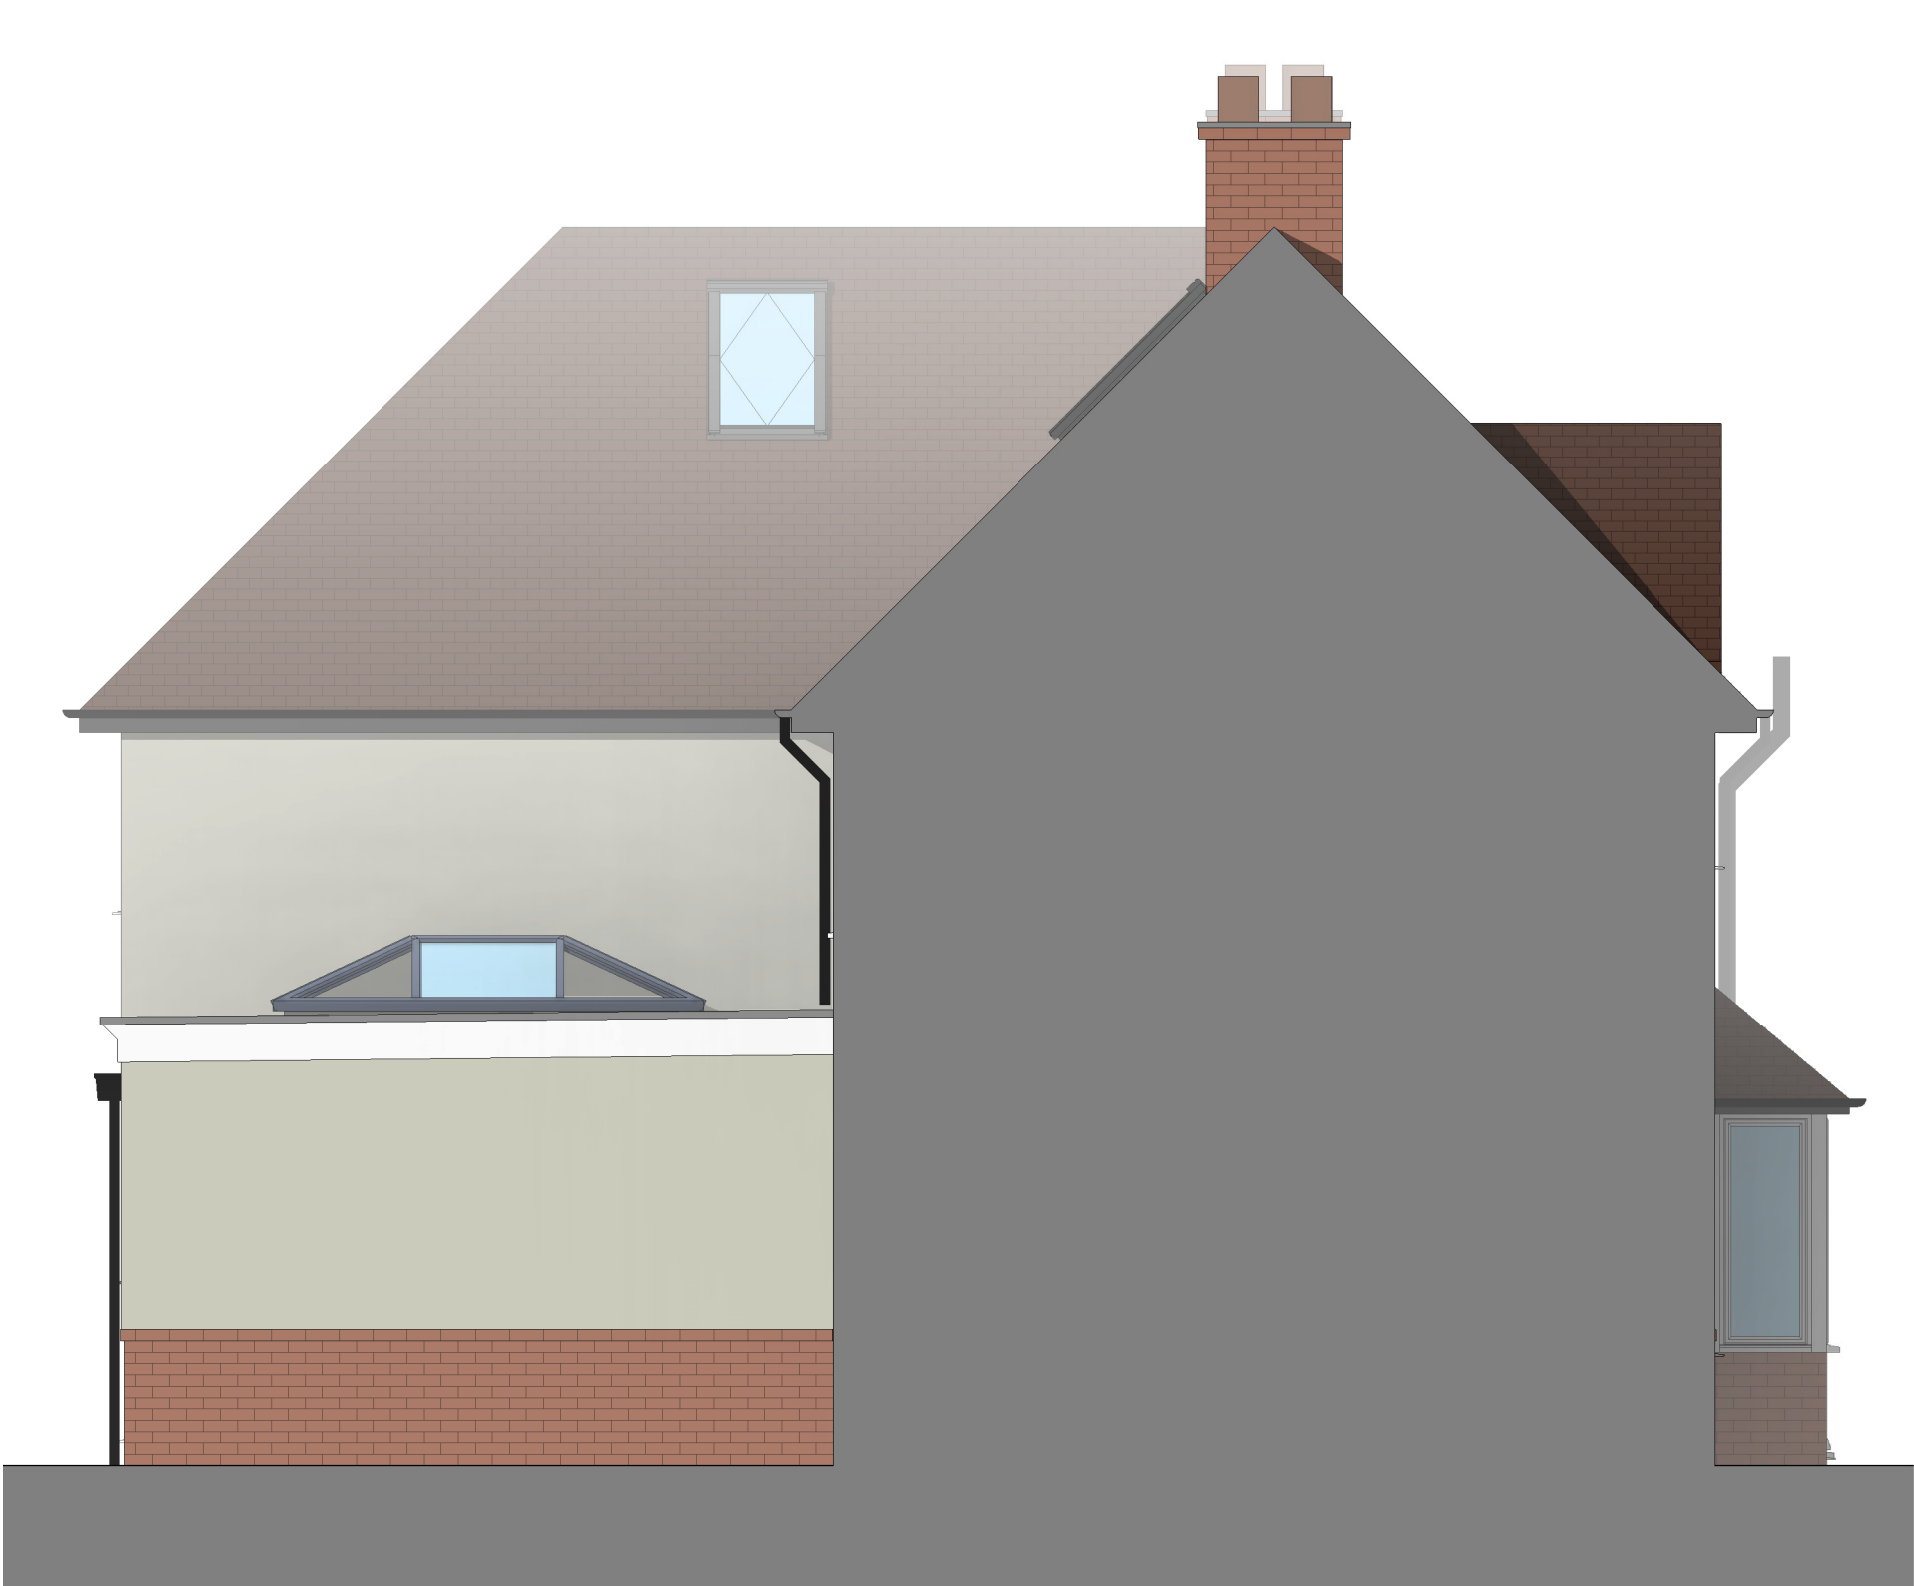

2 Side 1 Elevation - Proposed
1 : 50



3 Rear Elevation - Proposed
1 : 50



4 Side 2 Elevation - Proposed
1 : 50

EXTERNAL MATERIALS:			
External Walls	-	Facing brick and rough cast render to match existing. Existing rough cast render made good / replaced where necessary	
Pitched Roof	-	Plain tiles to match existing. Existing roof to be re roofed with plain tiles to match existing.	
Flat Roof	-	EPDM membrane.	
Fascia	-	Painted timber.	
Windows	-	UPVC with equal sight lines and internal glazing bars.	
Rooflight	-	Velux MK08 Powder coated aluminium lantern.	
Doors	-	UPVC	
Bifold Doors	-	Powder coated aluminium.	
Rainwater Goods	-	Black UPVC.	

01 to 505m			
2	28.07.26	Parapet omitted. Transome introduced to kitchen window.	
1	03.02.26	Gable roof omitted in lieu of hip. Number of rooflights reduced.	
Rev	Date	Details	Drawn Checked

Project/Client:		Project No:	
185 Baldock Road		Project Number	
		Dwg No:	
		A107	
		Rev:	
		2	
Drawing:		Scale:	@A1
Proposed Elevations		1 : 50	
		Drawn By:	Date:
		Author	
		Checked By:	Date:
		Checker	

