



REF-03/25:PROPOSED Elevations rev D

 

SCALE 1:100 @A3


WEST ELEVATION

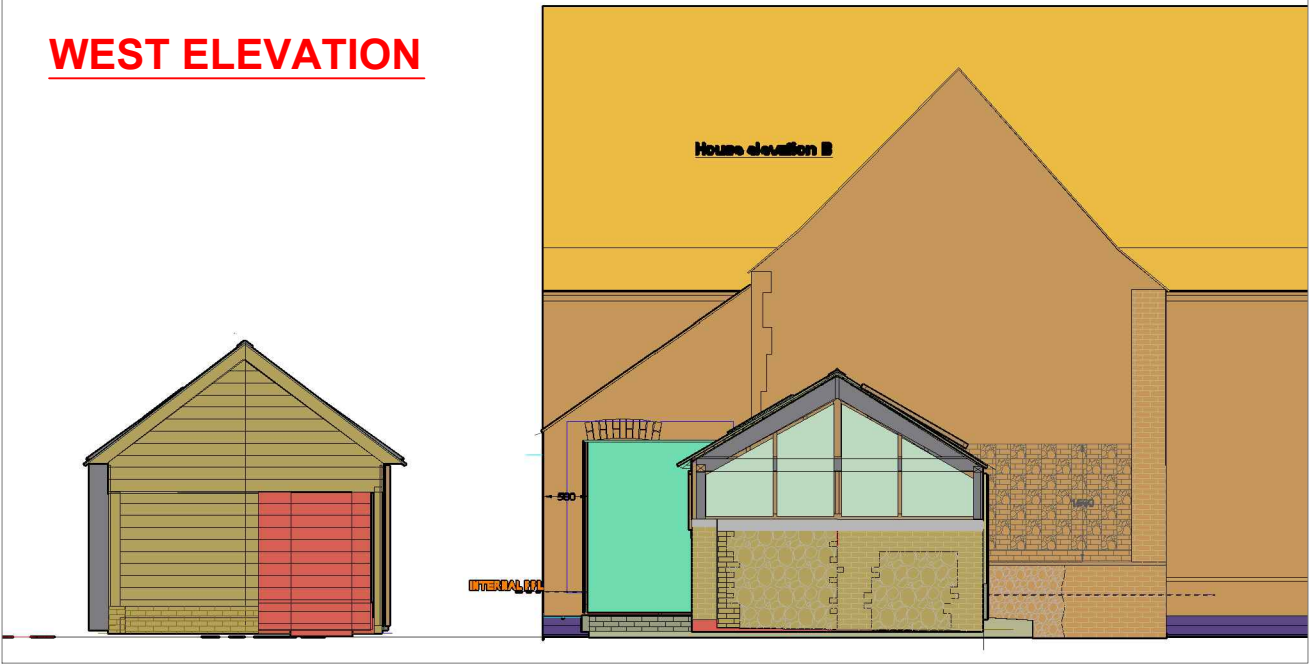

NORTH ELEVATION



SOUTH ELEVATION

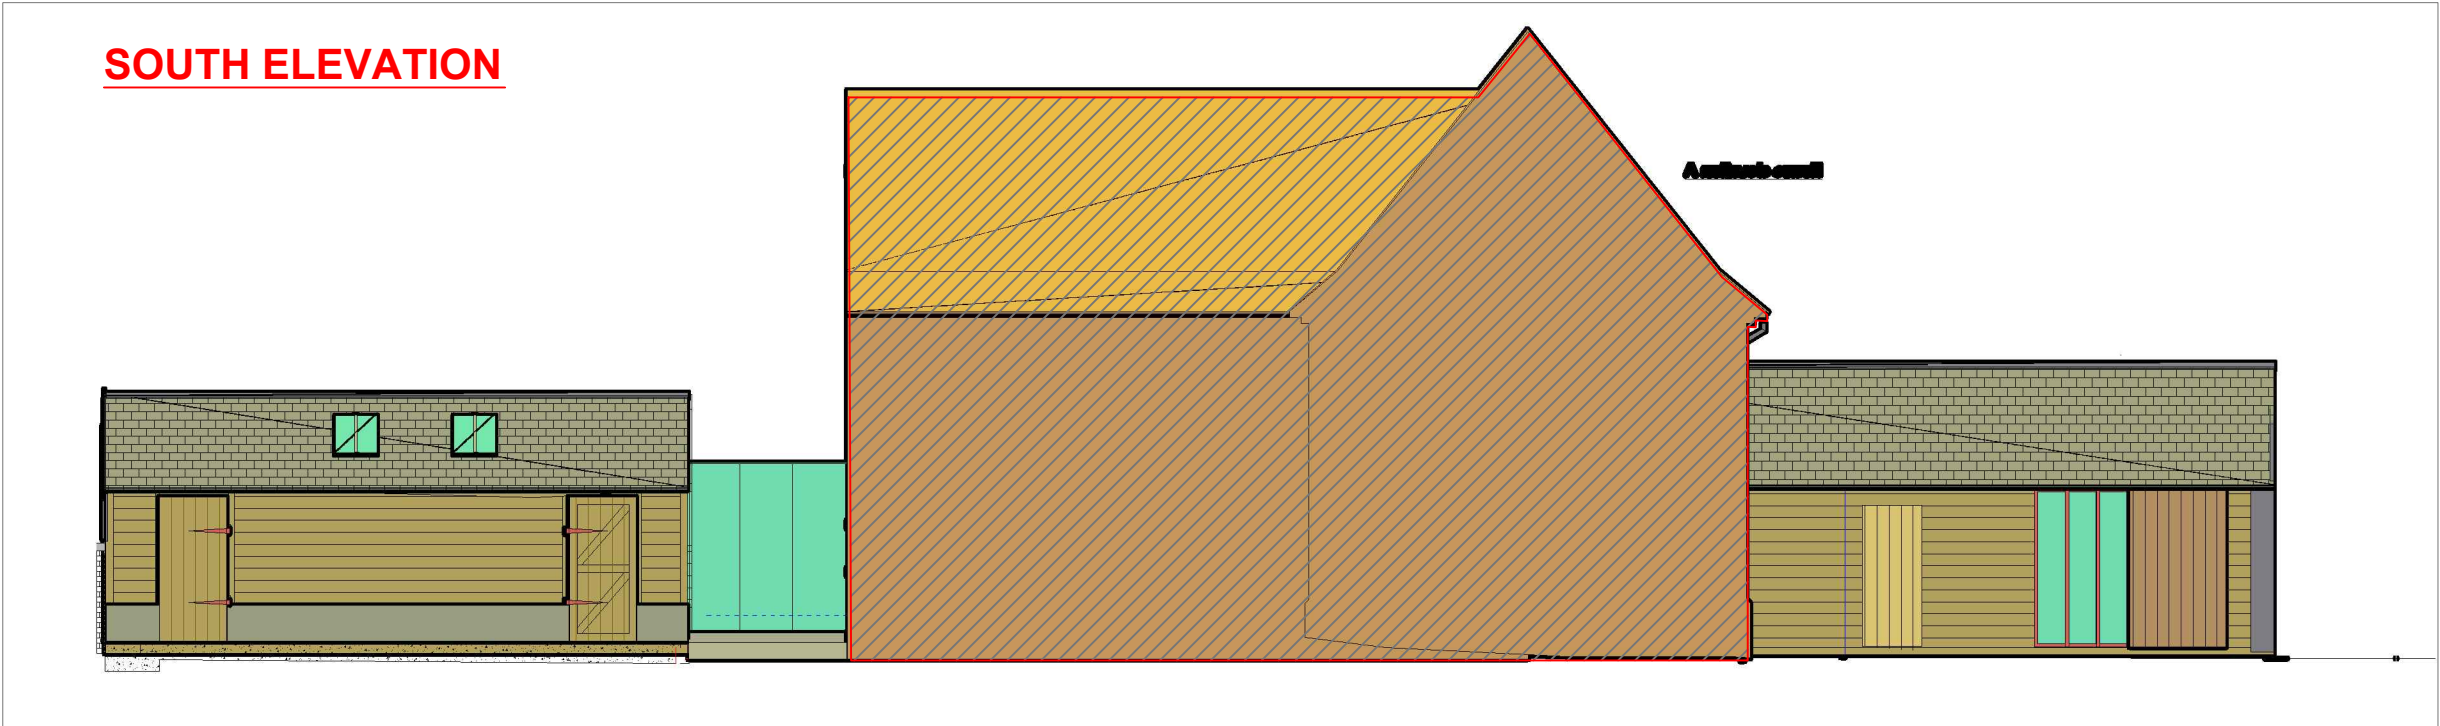

PROJECT: Rustling End Farm
LOCATION: SG4 8TD
SCALE: 1:50 @A3
DATE: 01/08/2024
TITLE: Proposed
DWG No.: REF-03/25-G2.2

N.B. All dimensions in mm unless otherwise stated. All dimensions must be checked and verified on site before commencing any work or producing shop drawings. DO NOT SCALE FROM THIS DRAWING