



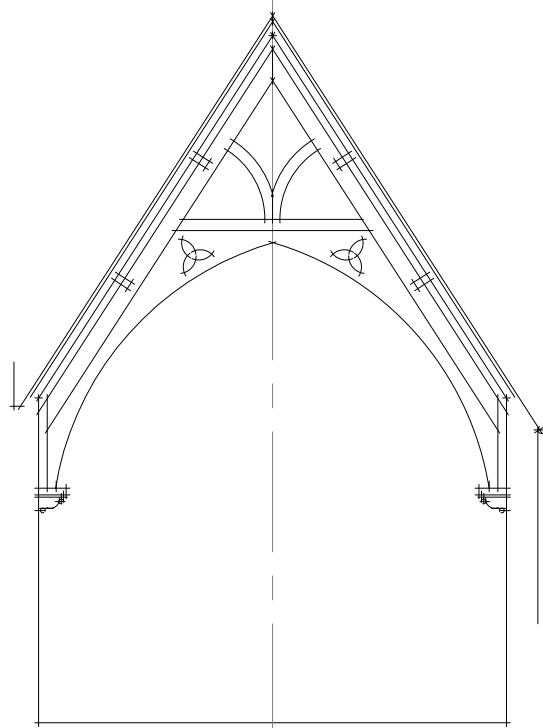


indicative section through meeting hall (scale 1:100)




front elevation (scale 1:100)

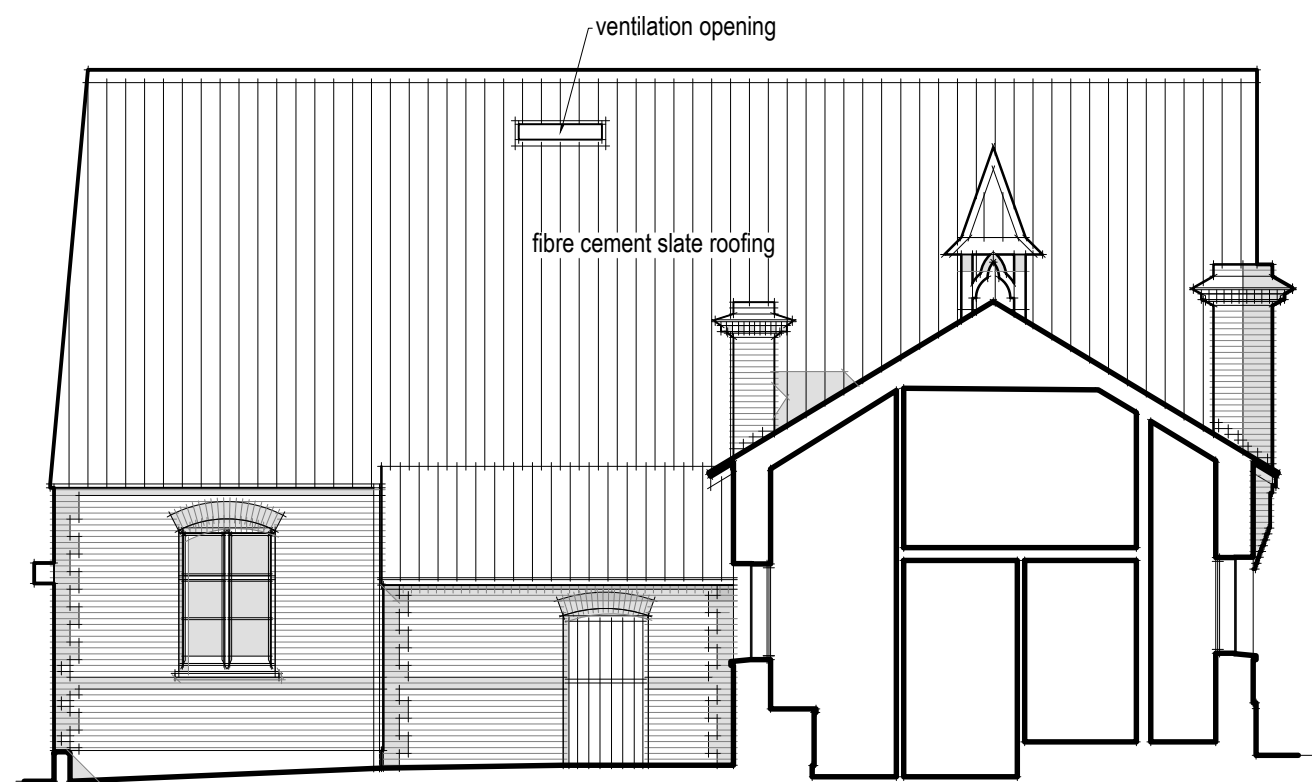


flank elevation and indicative section (scale 1:100)

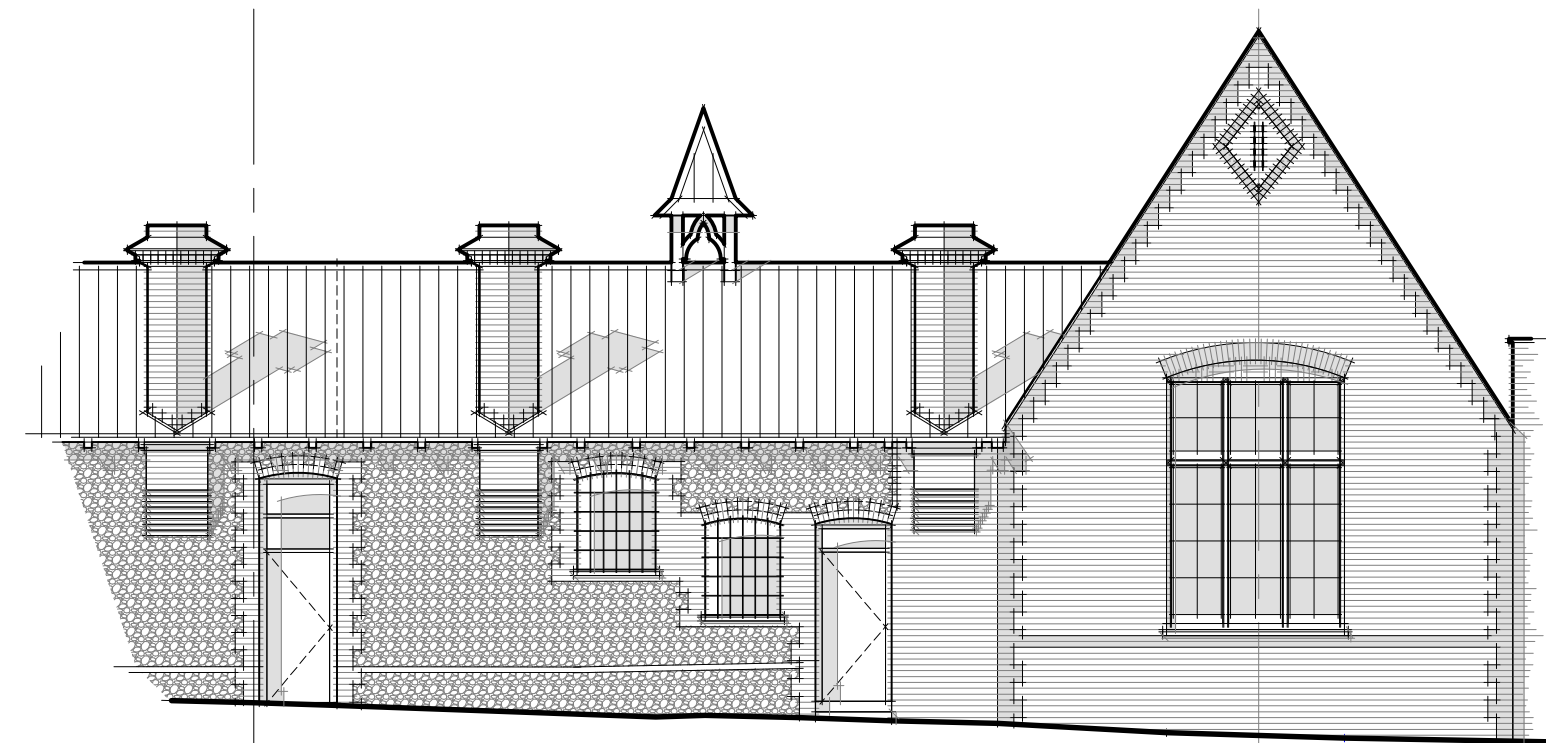


rear elevation (scale 1:100)

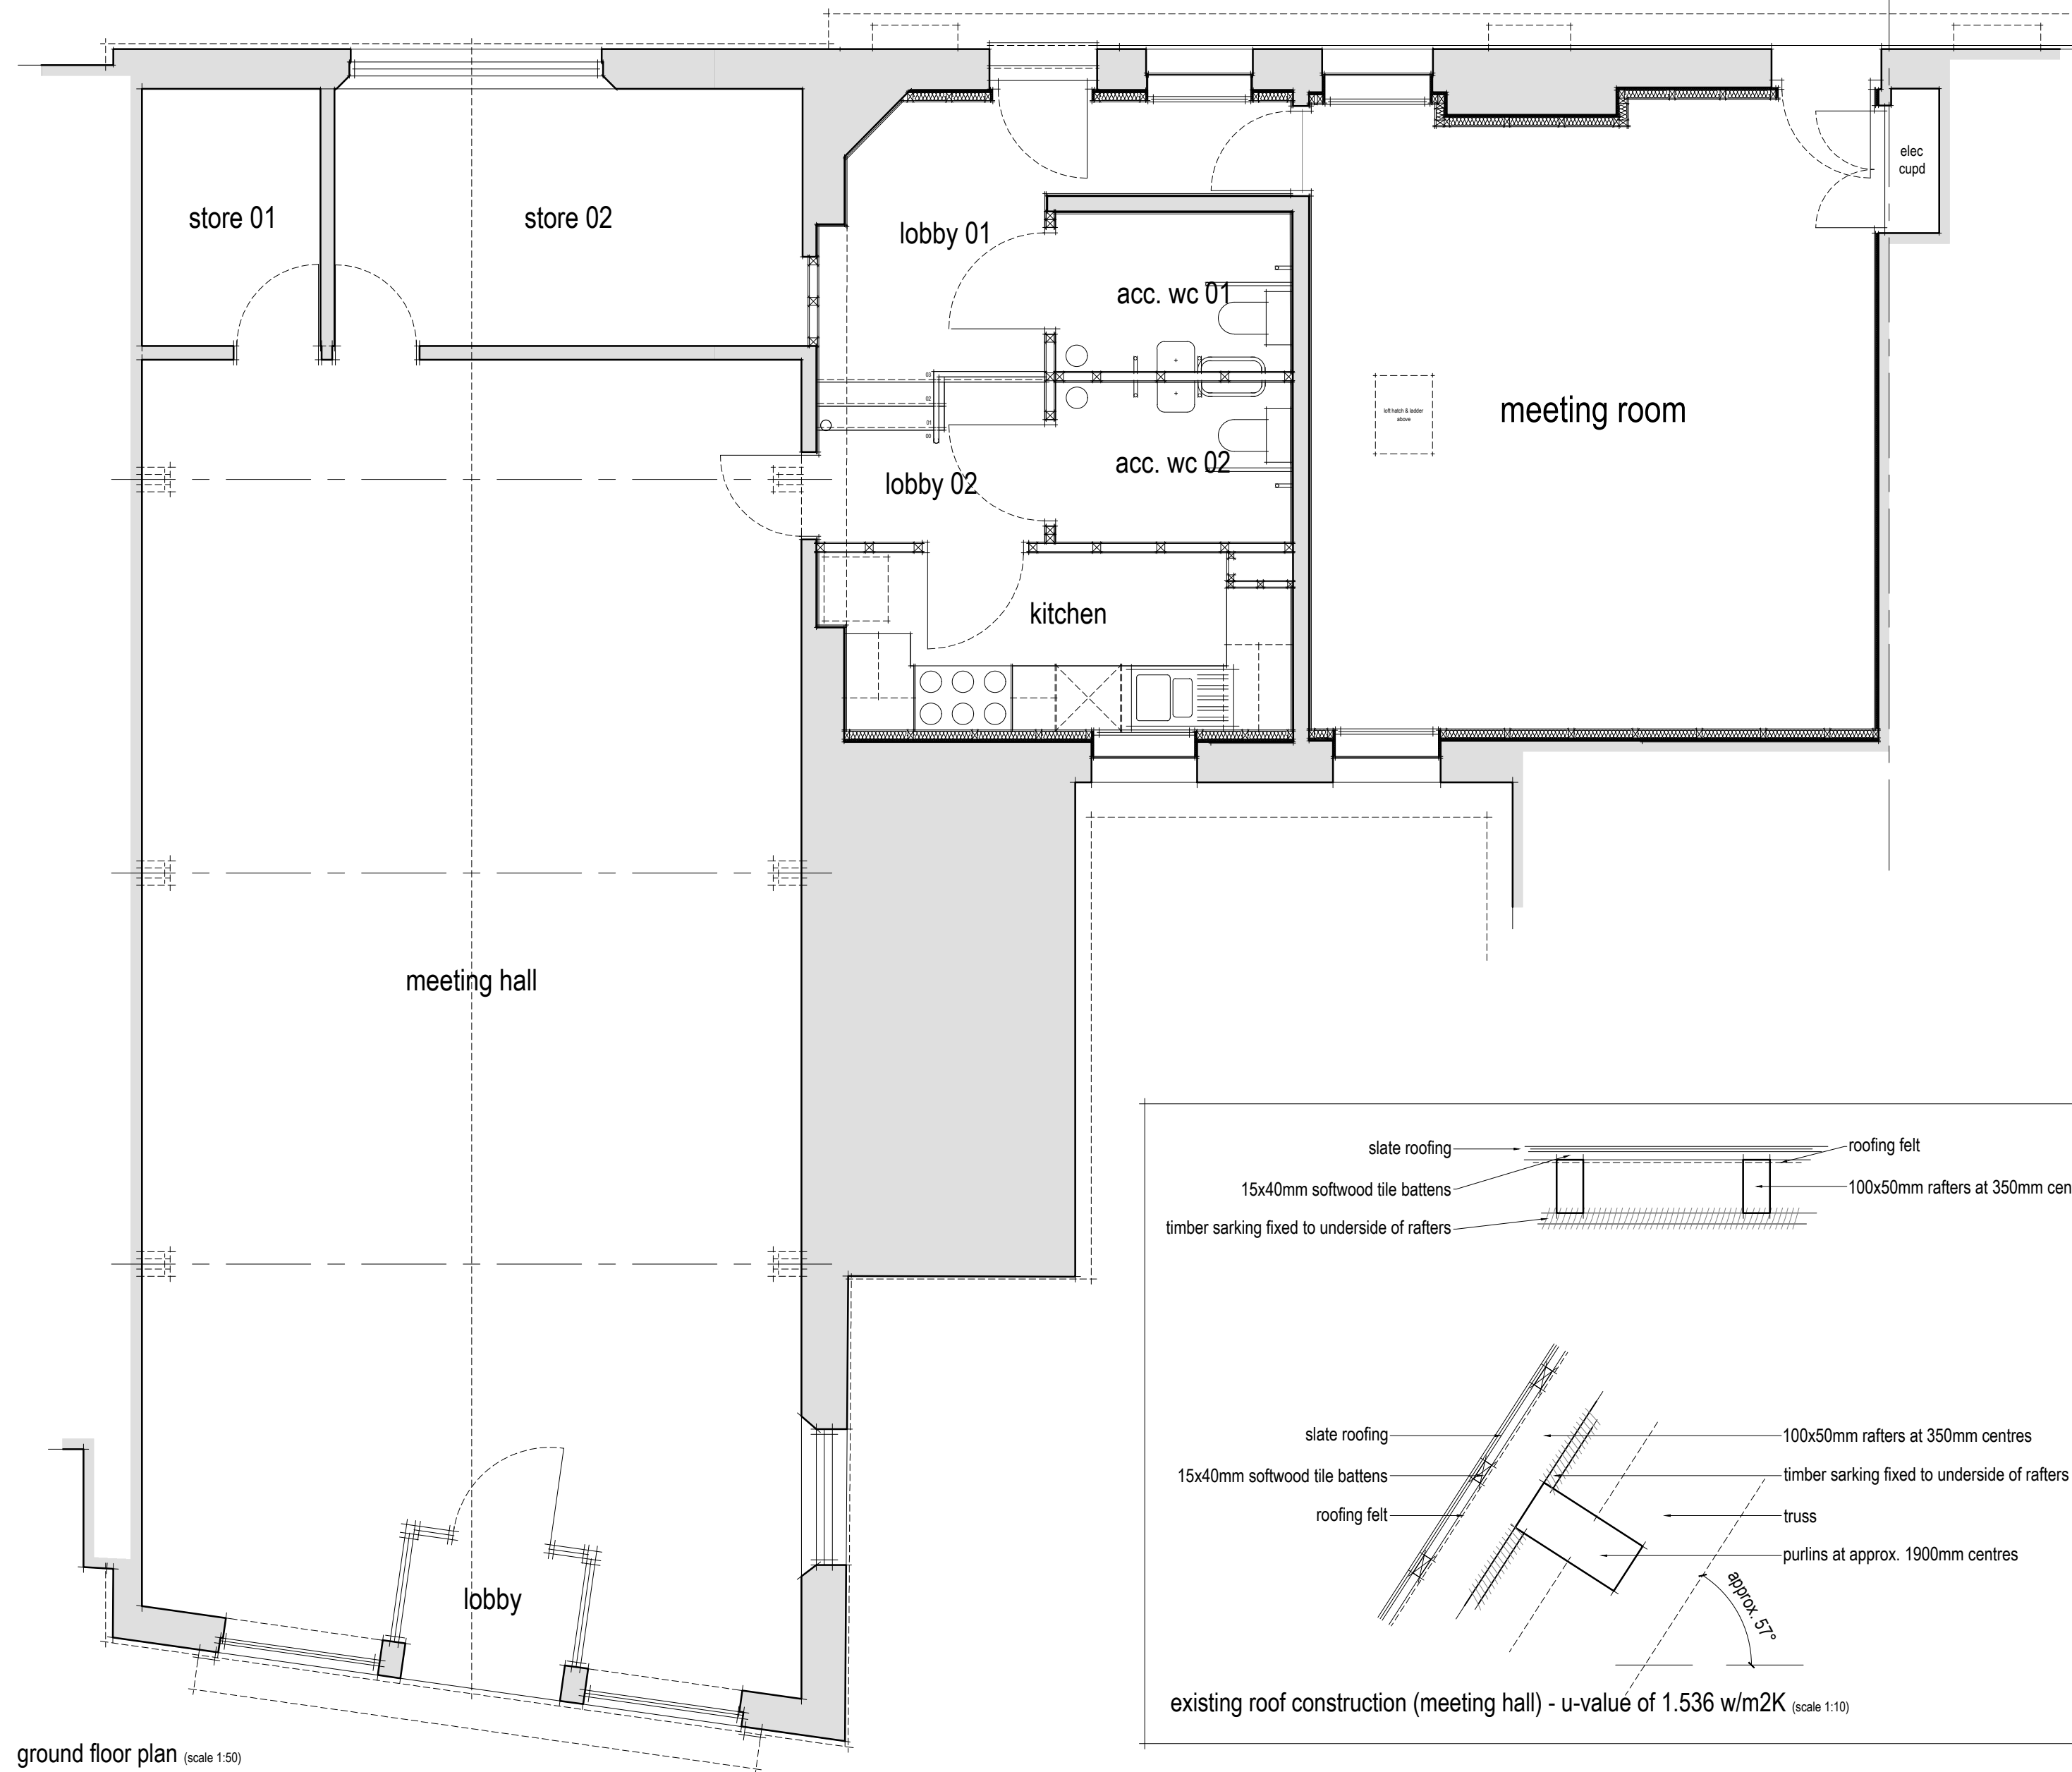

ground floor plan (scale 1:50)

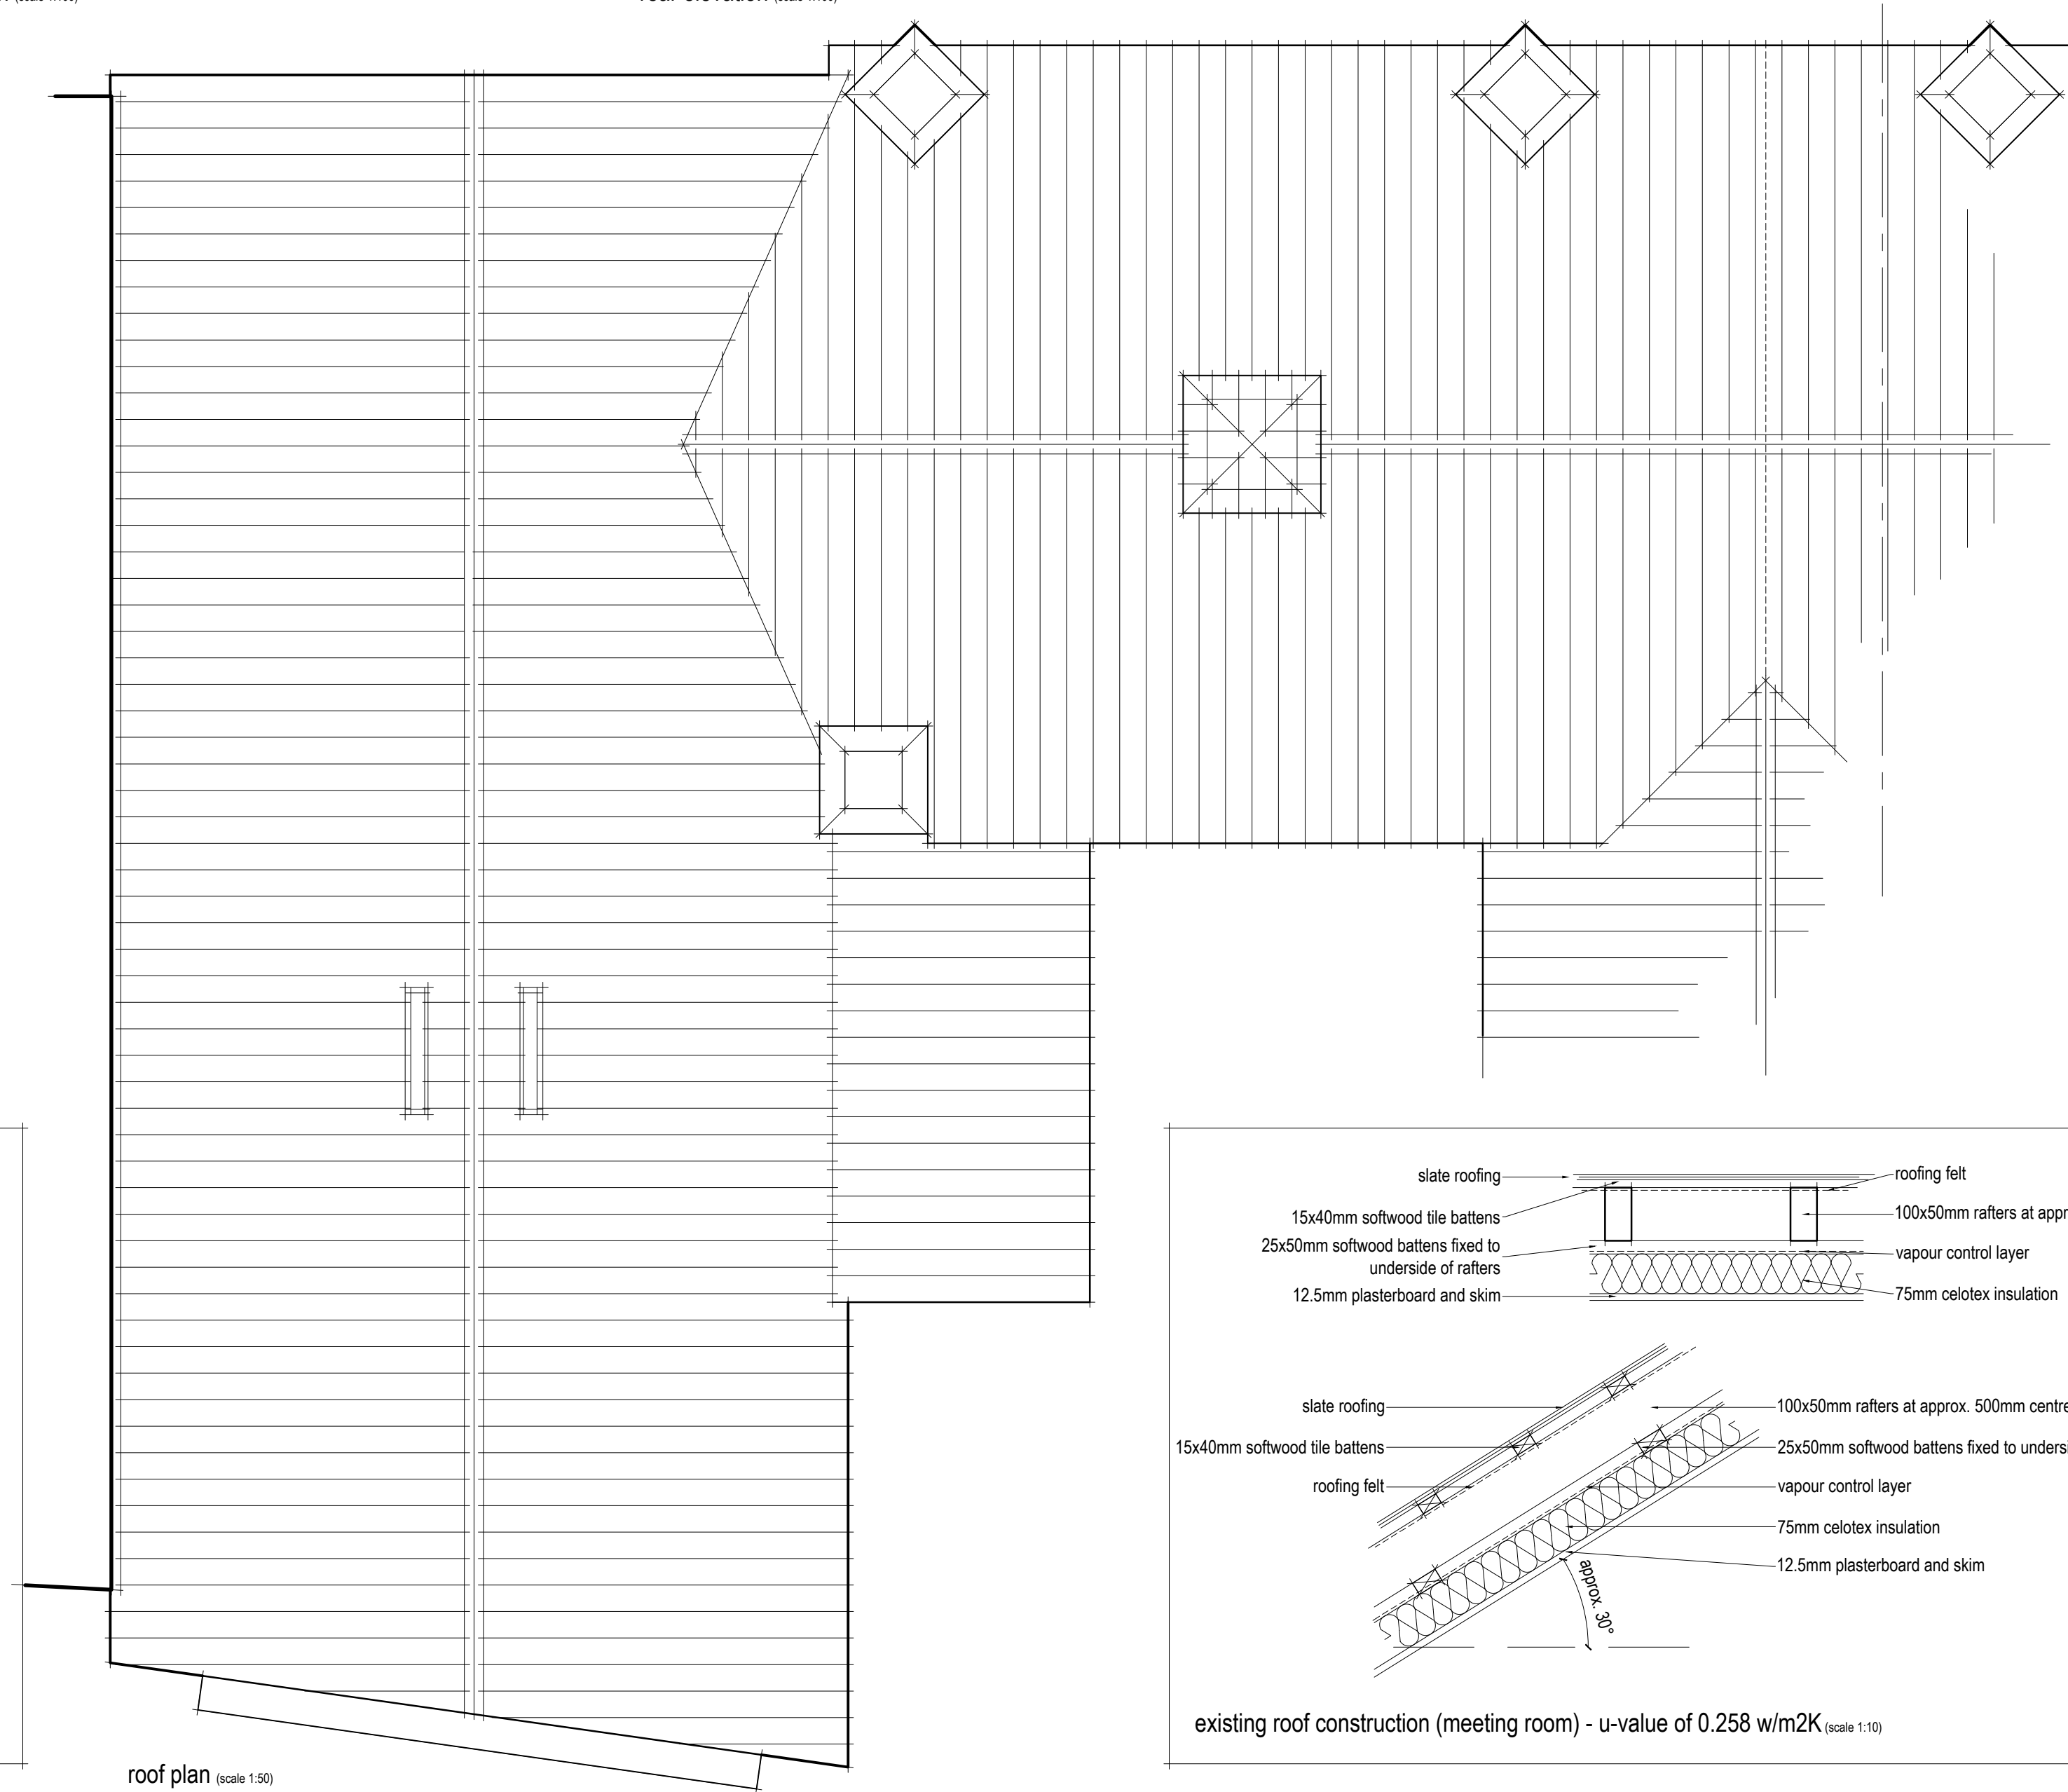

roof plan (scale 1:50)

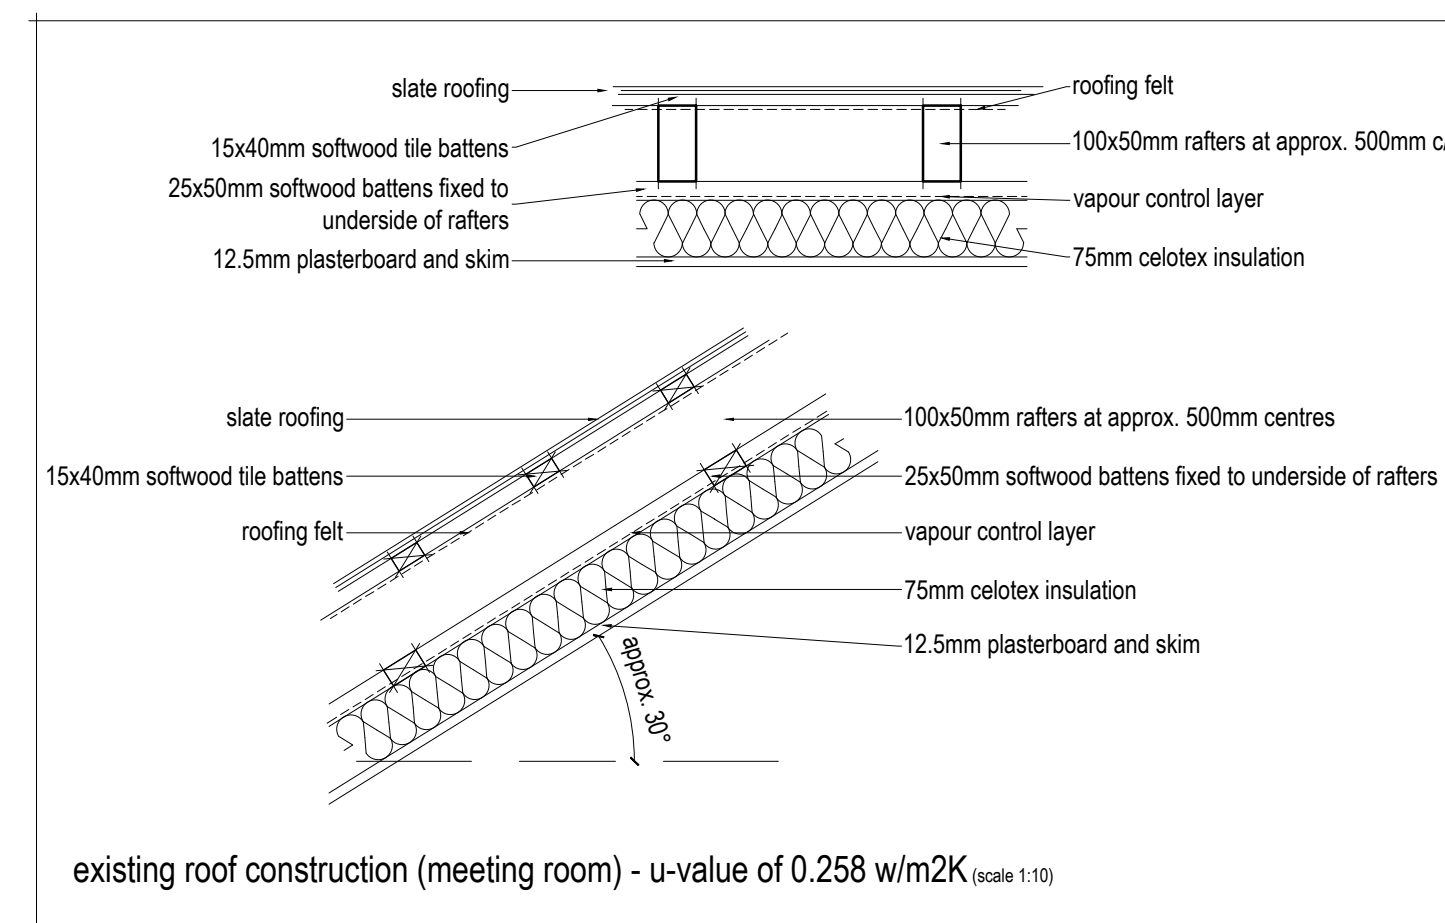

existing roof construction (meeting room) - u-value of 0.258 w/m2K (scale 1:10)



|                 |                                                                              |
|-----------------|------------------------------------------------------------------------------|
| PROJECT:        | The Old School House<br>4 Market Hill<br>Royston<br>Hertfordshire<br>SG8 5JL |
| DRAWING:        | EXISTING<br>Floor Plan<br>Elevations<br>Details                              |
| DATE:           | November 2024                                                                |
| SCALE:          | 1/100; 1/50 & 1/10 at A1                                                     |
| DRAWING NUMBER: | 19/010/A/005                                                                 |

**architecture**  
& design services ltd.

9 Sunny Hill | Buntingford | Hertfordshire | SG9 8HP

T: 07979 8189 1532  
E: [info@aands.co.uk](mailto:info@aands.co.uk)  
W: [www.aands.co.uk](http://www.aands.co.uk)

DRAWN BY: rmac CHECKED: rmac