



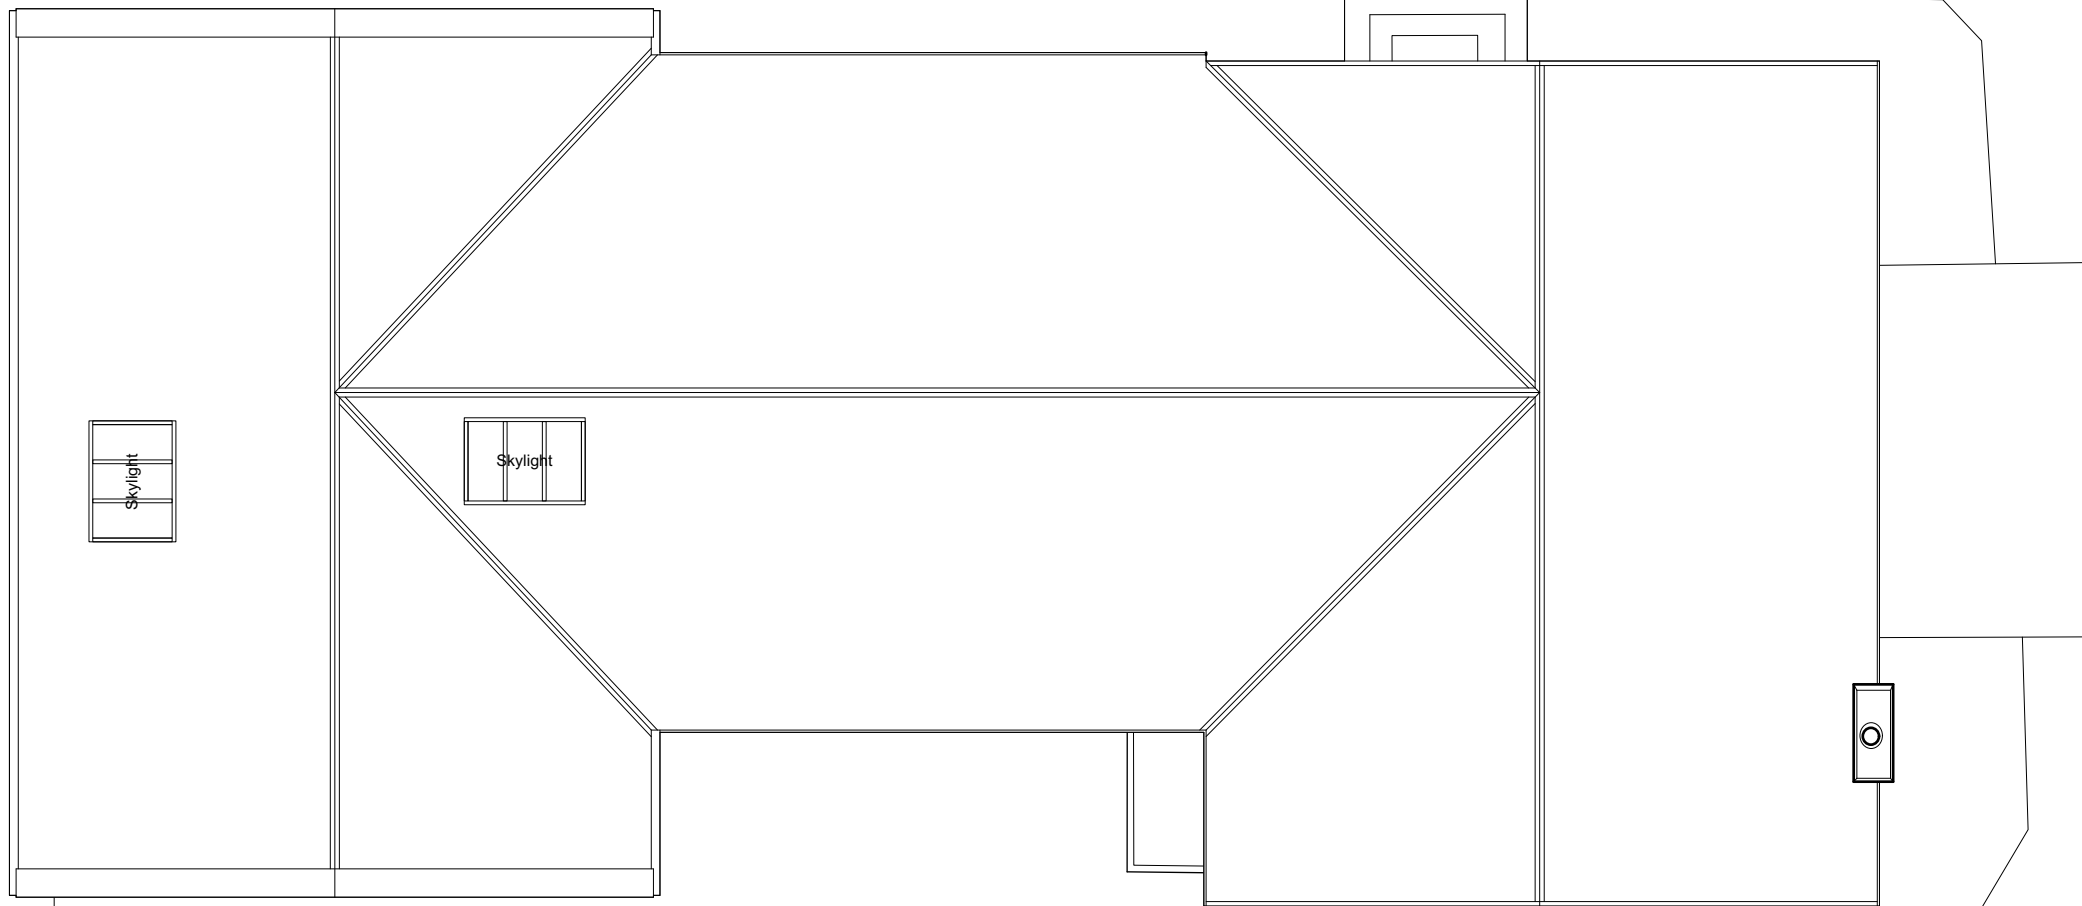

Notes:

 

|          |            |                 |
|----------|------------|-----------------|
|          |            |                 |
|          |            |                 |
| A        | 02/12/2024 | SKYLIGHTS ADDED |
| REVISION | DATE       | AMENDMENT       |

ANY ORDNANCE SURVEY DATA USED IS BASED UPON THE ORDNANCE SURVEY MAP WITH THE SANCTION OF THE CONTROLLER OF HM STATIONERY OFFICE. CROWN COPYRIGHT RESERVED ORDNANCE SURVEY LICENCE NUMBER LIG0151.  
NO RESPONSIBILITY CAN BE TAKEN FOR ANY RELIANCE BASED ON THE INFORMATION CONTAINED HEREIN.



SURVEYORS | PLANNERS | ARCHITECTS  
HERTFORDSHIRE | NORFOLK | WARWICKSHIRE | SOMERSET  
Phone (01279) 771188 | E-mail post@sworders.com

SCHEME  
**HOUSE EXTENSION AT  
FEARS END, SANDON**

TITLE  
**GENERAL ARRANGEMENT  
PROPOSED ROOF PLAN**

PAPER SIZE  
A3L

© Copyright 2024, Sworders. All rights reserved. The contents of this drawing remain the sole property of Sworders and must not be copied or reproduced without prior permission.

SCALE  
1:100

DRAWN BY  
RB

CHECKED BY  
JS

CLIENT No.

DRAWING No.

REVISION

CAM3064

224136-PL-102

A

1

**Proposed Roof Plan**  
Scale: 1:100