



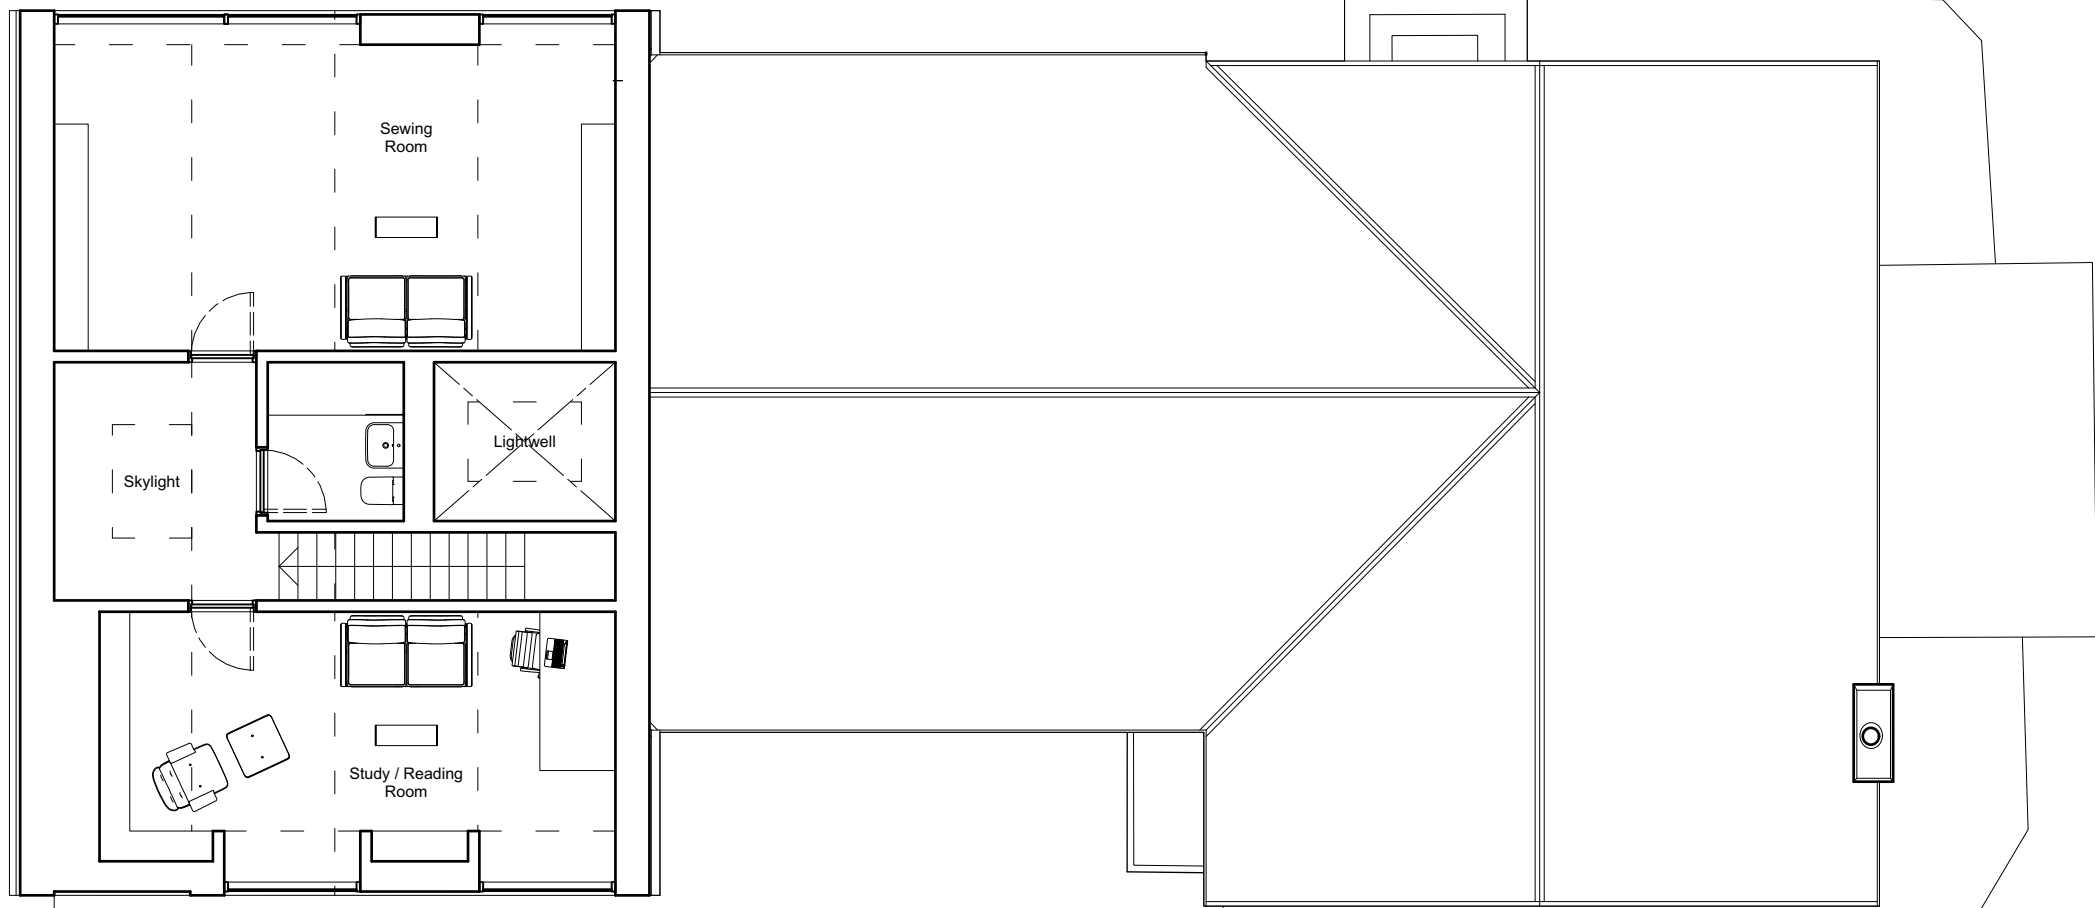

Notes:

 

A	02/12/2024	UPDATED AS PER CLIENTS REQUIREMENTS
REVISION	DATE	AMENDMENT

ANY ORDNANCE SURVEY DATA USED IS BASED UPON THE ORDNANCE SURVEY MAP WITH THE SANCTION OF THE CONTROLLER OF HM STATIONERY OFFICE. CROWN COPYRIGHT RESERVED ORDNANCE SURVEY LICENCE NUMBER LIG0151.
NO RESPONSIBILITY CAN BE TAKEN FOR ANY RELIANCE BASED ON THE INFORMATION CONTAINED HEREIN.



SURVEYORS | PLANNERS | ARCHITECTS
HERTFORDSHIRE | NORFOLK | WARWICKSHIRE | SOMERSET
Phone (01279) 771188 | E-mail post@sworders.com

SCHEME
**HOUSE EXTENSION AT
FEARS END, SANDON**

TITLE
**GENERAL ARRANGEMENT
PROPOSED ROOF PLAN**

PAPER SIZE: A3L
© Copyright 2024, Sworders. All rights reserved. The contents of this drawing remain the sole property of Sworders and must not be copied or reproduced without prior permission.

SCALE: 1:100
DRAWN BY: RB
CHECKED BY: JS
31/10/2024

CLIENT No.	DRAWING No.	REVISION
CAM3064	224136-PL-101	A

1

Proposed Roof Plan
Scale: 1:100