



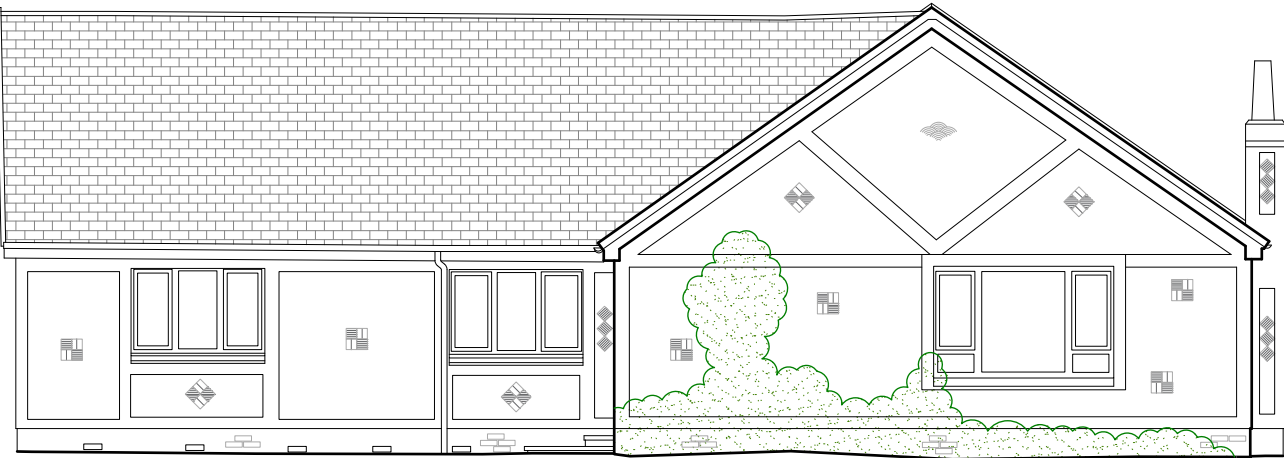


1 Existing West Elevation
Scale: 1:100

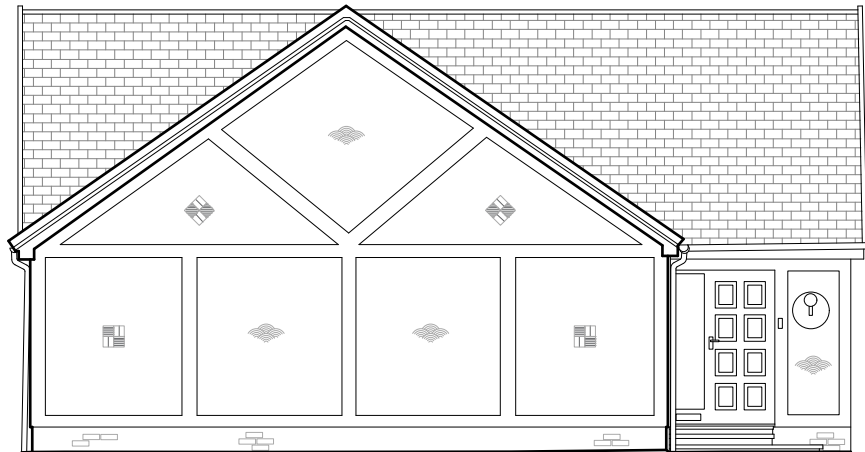

2 Existing North Elevation
Scale: 1:100

Notes:

 

REVISION	DATE	AMENDMENT
ANY ORDINANCE SURVEY DATA USED IS BASED UPON THE ORDINANCE SURVEY MAP WITH THE SANCTION OF THE CONTROLLER OF HM STATIONERY OFFICE. CROWN COPYRIGHT RESERVED. ORDINANCE SURVEY LICENCE NUMBER LG0151.		
NO RESPONSIBILITY CAN BE TAKEN FOR ANY RELIANCE BASED ON THE INFORMATION CONTAINED HEREIN.		



SURVEYORS | PLANNERS | ARCHITECTS
HERTFORDSHIRE | NORFOLK | WARWICKSHIRE | SOMERSET
Phone (01279) 771188 | E-mail post@sworders.com

SCHEME

HOUSE EXTENSION AT
FEARS END, SANDON

TITLE

GENERAL ARRANGEMENT
EXISTING ELEVATIONS (Sheet 1)

PAPER SIZE	A3L		
SCALE	1:100	DRAWN BY RB	CHECKED BY JS
CLIENT No.	CAM3064	DRAWING No.	224136-PL-031
		REVISION	