



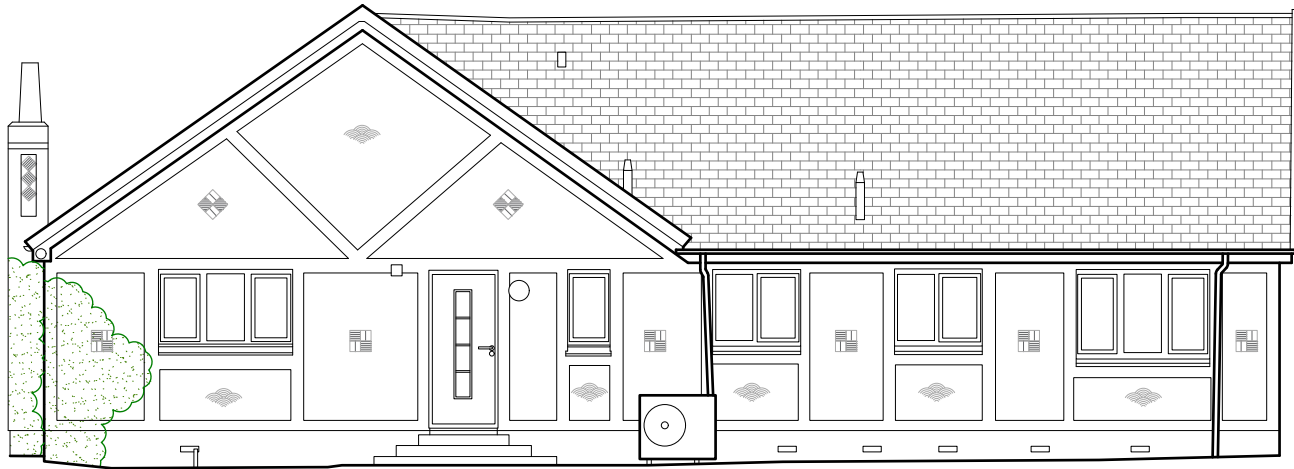

1


Existing East Elevation  
Scale: 1:100

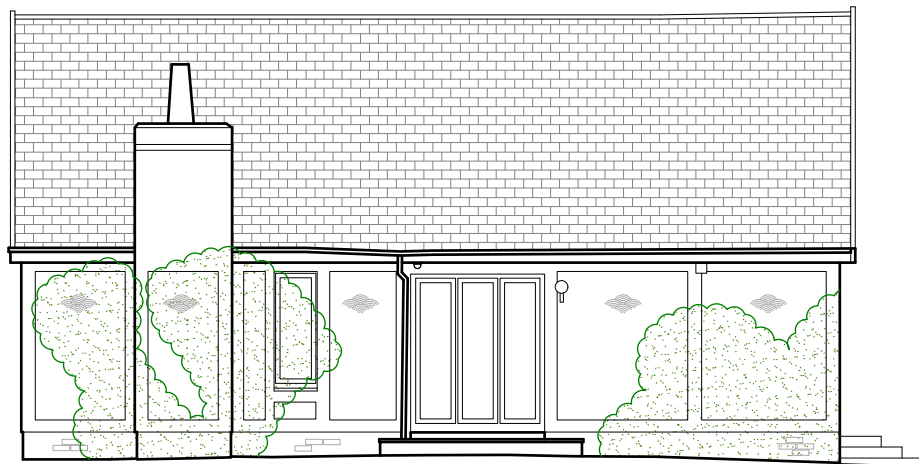

2

Existing South Elevation  
Scale: 1:100

Notes:

 

|          |      |           |
|----------|------|-----------|
|          |      |           |
|          |      |           |
| REVISION | DATE | AMENDMENT |

ANY ORDNANCE SURVEY DATA USED IS BASED UPON THE ORDNANCE SURVEY MAP WITH THE SANCTION OF THE CONTROLLER OF  
HM STATIONERY OFFICE. CROWN COPYRIGHT RESERVED ORDNANCE SURVEY LICENCE NUMBER LG0151.  
NO RESPONSIBILITY CAN BE TAKEN FOR ANY RELIANCE BASED ON THE INFORMATION CONTAINED HEREIN.



SURVEYORS | PLANNERS | ARCHITECTS  
HERTFORDSHIRE | NORFOLK | WARWICKSHIRE | SOMERSET  
Phone (01279) 771188 | E-mail [post@sworders.com](mailto:post@sworders.com)

SCHEME  
**HOUSE EXTENSION AT  
FEARS END, SANDON**

TITLE  
**GENERAL ARRANGEMENT  
EXISTING ELEVATIONS (Sheet 2)**

|                       |   |                  |  |
|-----------------------|---|------------------|--|
| PAPER SIZE<br>A3L     | © Copyright 2024, Sworders. All rights reserved. The contents of this drawing remain the sole property of Sworders and must not be copied or reproduced without prior permission. |                  |  |
| SCALE<br>1:100        | DRAWN BY<br>RB   | CHECKED BY<br>JS |  |
| CLIENT No.<br>CAM3064 | DRAWING No.<br>224136-PL-032   | REVISION         |  |