



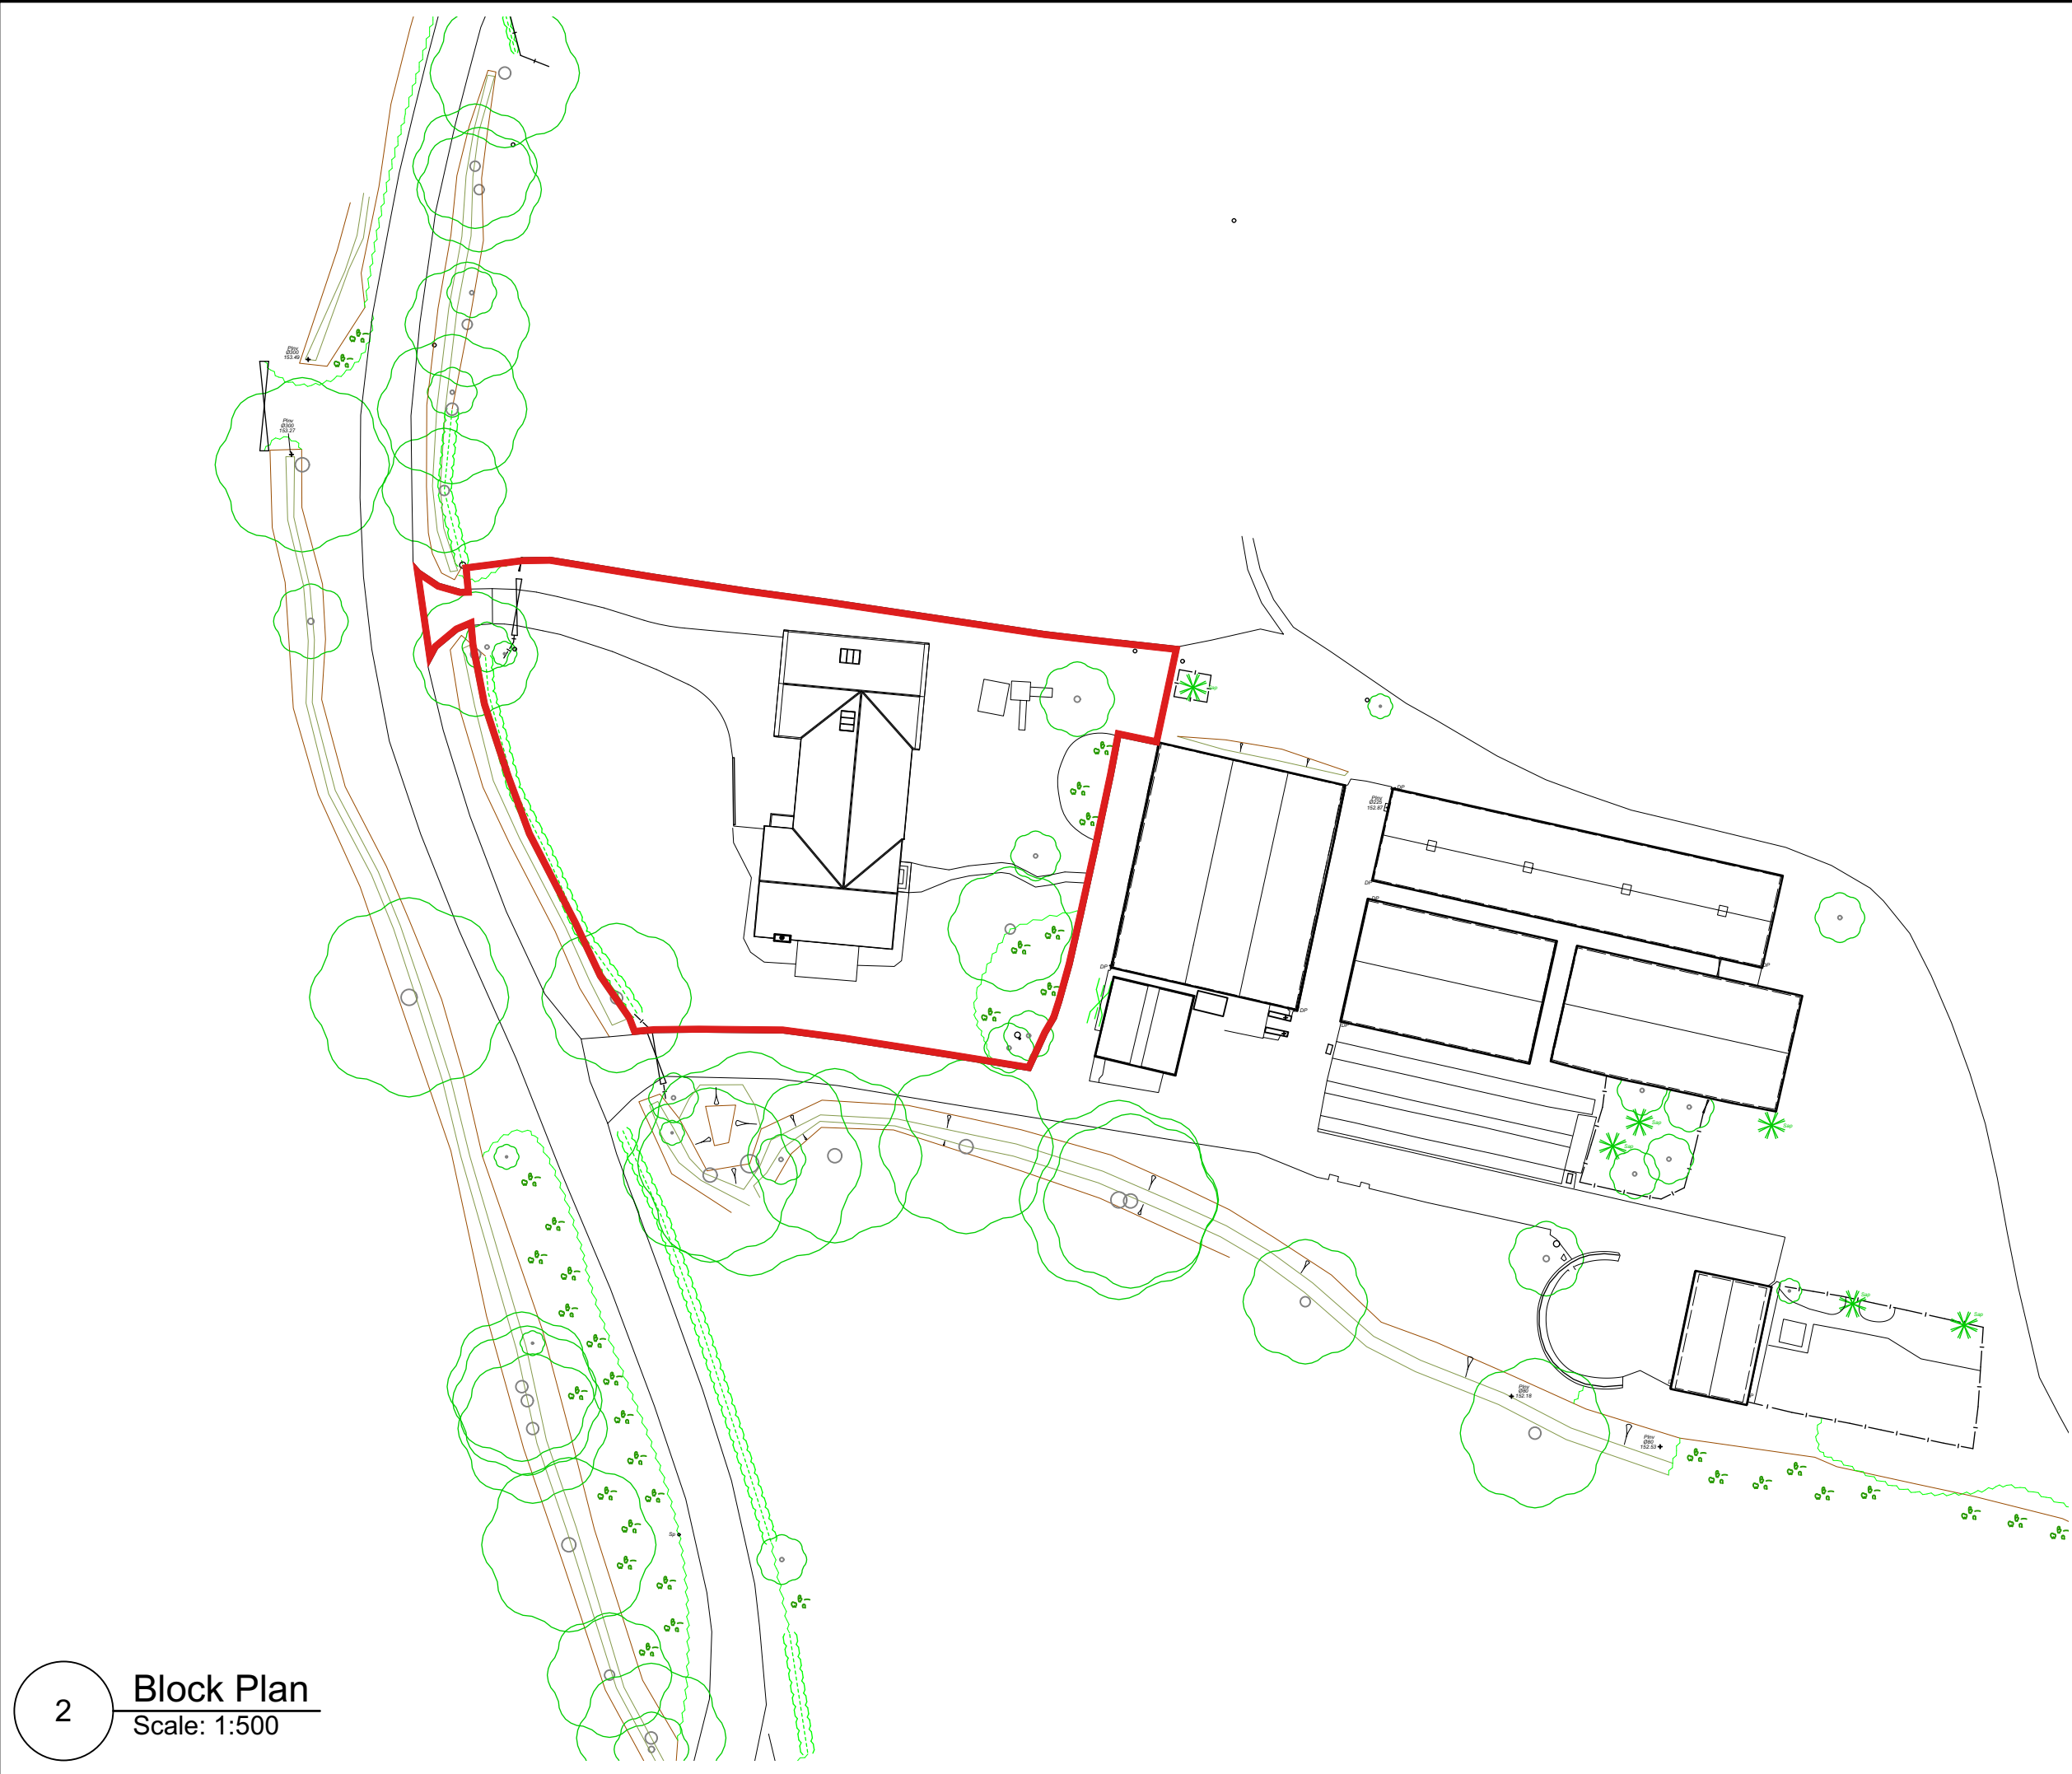

Notes:

 

B	21/01/2025	REDLINE BOUNDARY UPDATED
A	21/01/2025	ROOF PLAN UPDATED
REVISION	DATE	AMENDMENT

ANY ORDNANCE SURVEY DATA USED IS BASED UPON THE ORDNANCE SURVEY MAP WITH THE SANCTION OF THE CONTROLLER OF HM STATIONERY OFFICE. CROWN COPYRIGHT RESERVED ORDNANCE SURVEY LICENCE NUMBER LIG0151.
NO RESPONSIBILITY CAN BE TAKEN FOR ANY RELIANCE BASED ON THE INFORMATION CONTAINED HEREIN.



SURVEYORS | PLANNERS | ARCHITECTS
HERTFORDSHIRE | NORFOLK | WARWICKSHIRE | SOMERSET
Phone (01279) 771188 | E-mail post@sworders.com

SCHEME
**HOUSE EXTENSION AT
FEARS END, SANDON**

TITLE
**PROPOSED ARRANGEMENT
BLOCK PLAN**

PAPER SIZE A3L	© Copyright 2024, Sworders. All rights reserved. The contents of this drawing remain the sole property of Sworders and must not be copied or reproduced without prior permission.		
SCALE 1:200	DRAWN BY RB	CHECKED BY JS	
CLIENT No. CAM3064	DRAWING No. 224136-PL-002	REVISION B	