



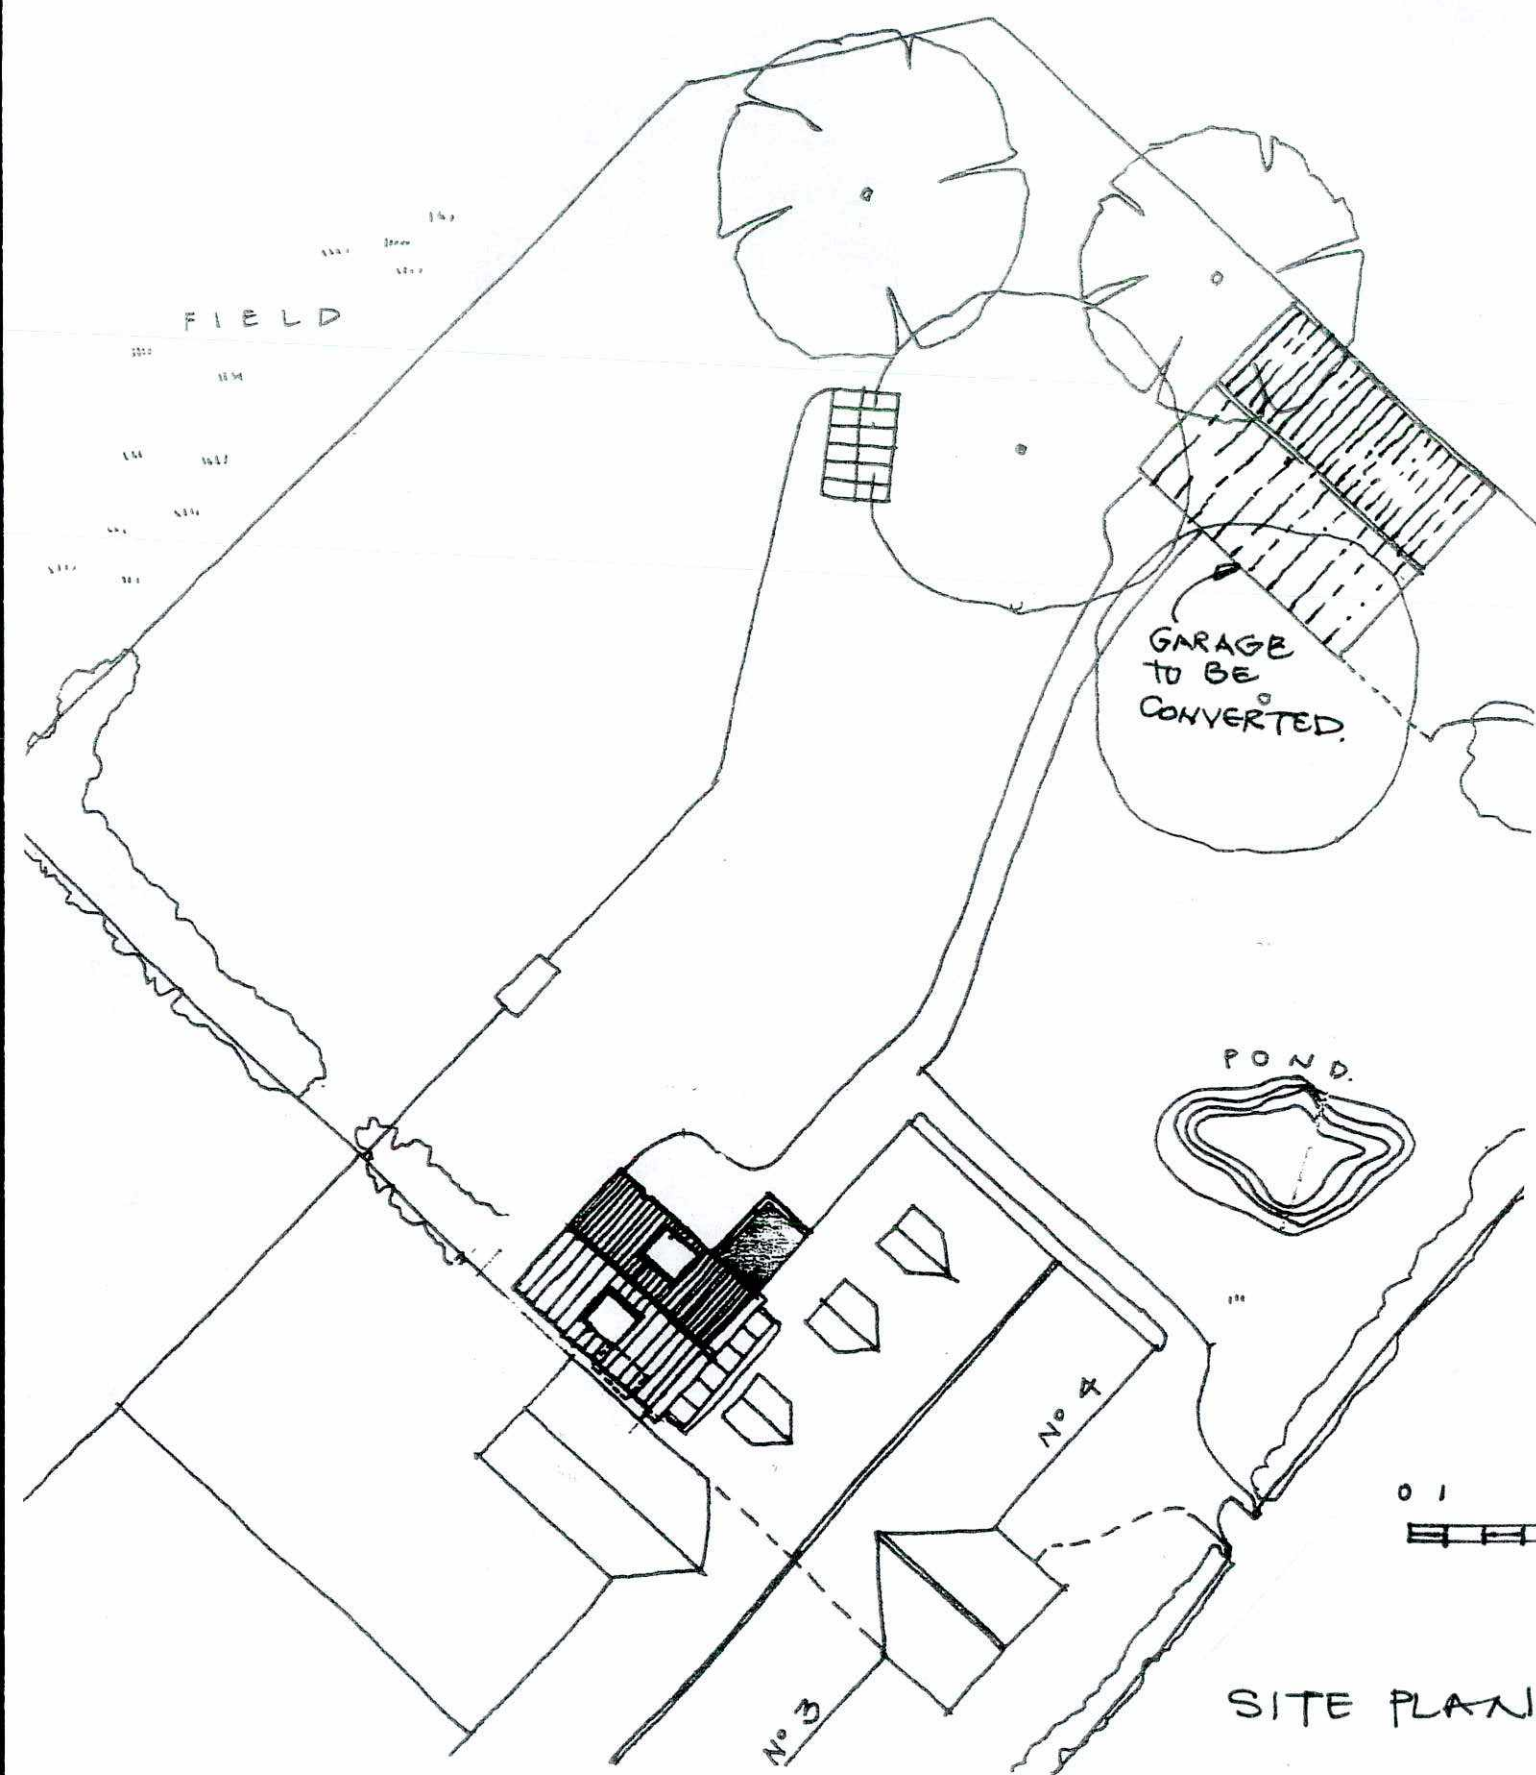

SITE PLAN. 1:200

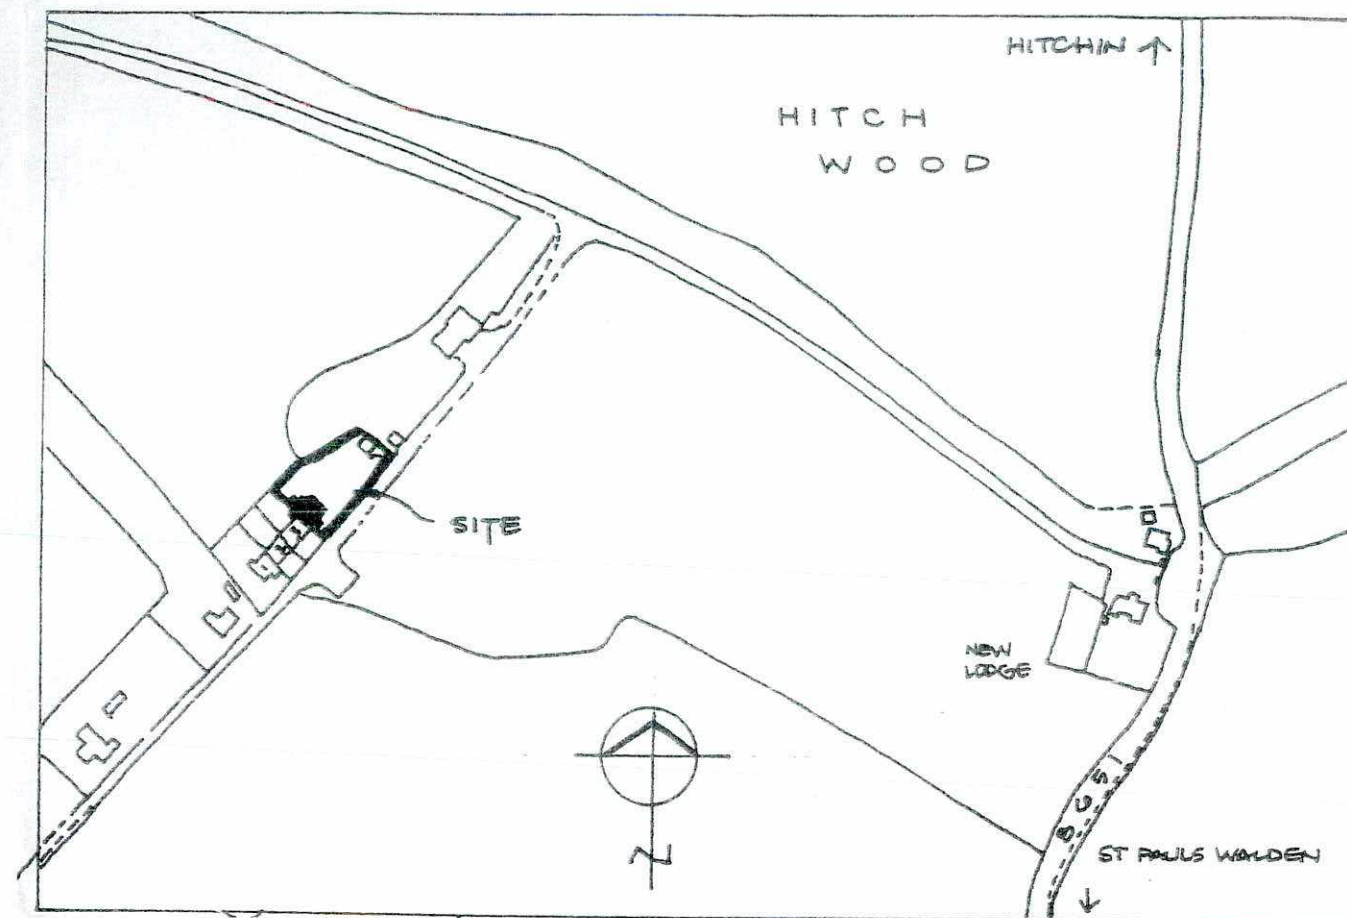

LOCATION PLAN 1:2500

Rev Date

AD

Alan Duncan Architect

56 High Street Whitwell Hertfordshire SG4 8AG  
t 01438 871542 e [alduncanbarch@gmail.com](mailto:alduncanbarch@gmail.com)

Proposed Conversion of Garage to Bedroom/Office at

**4 NEW COTTAGES,  
STAGENHOE PARK  
ST PAUL'S WALDEN  
HERTS SG4 8DB**

**LOCATION + SITE PLANS**

Scale 1:2500, 1:500 Date June 25

Drawing No: **4NC : 01** Rev

