



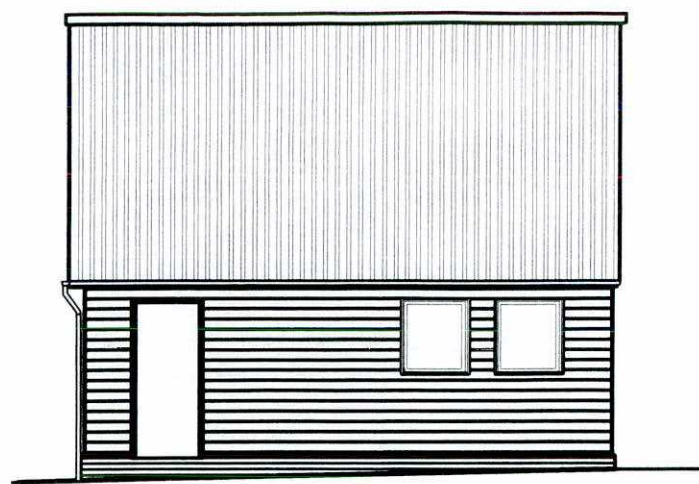


SOUTH WEST ELEVATION

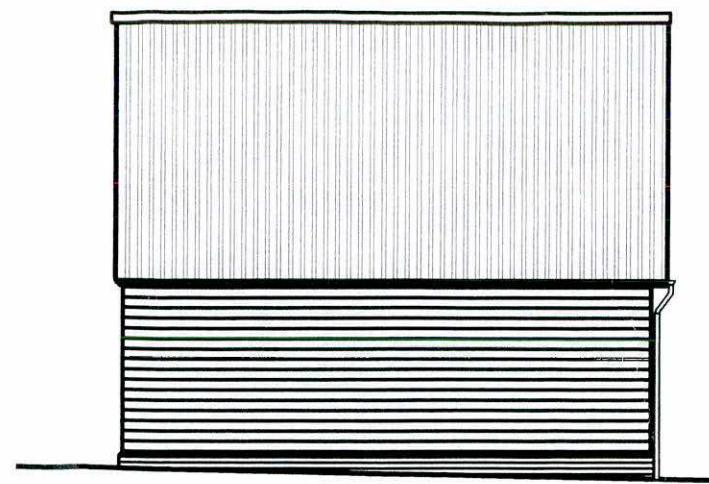


SOUTH EAST ELEVATION




NORTH EAST ELEVATION

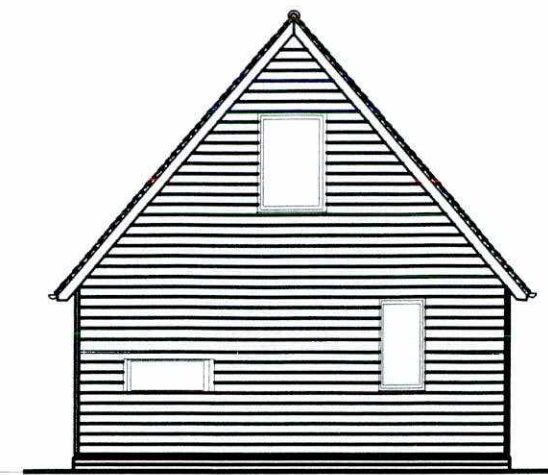

NORTH WEST ELEVATION

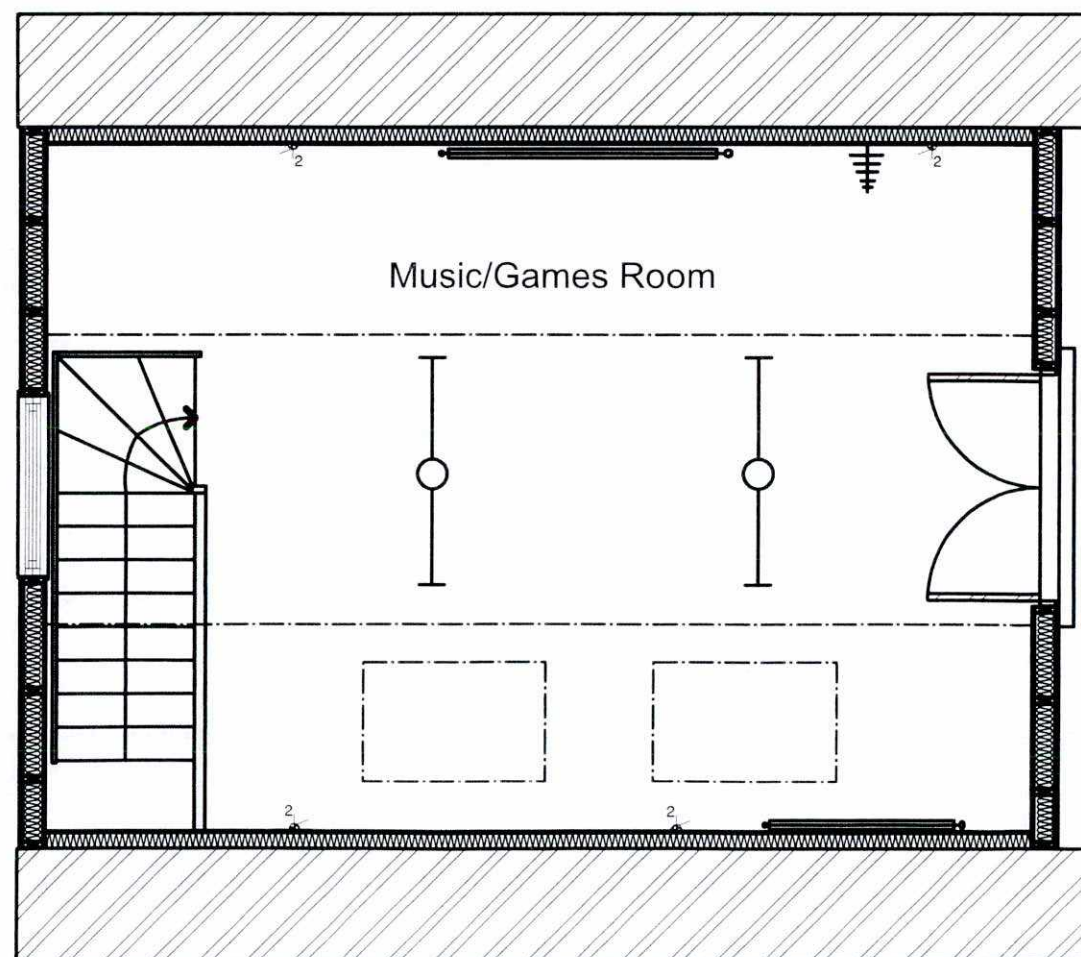

FIRST FLOOR PLAN

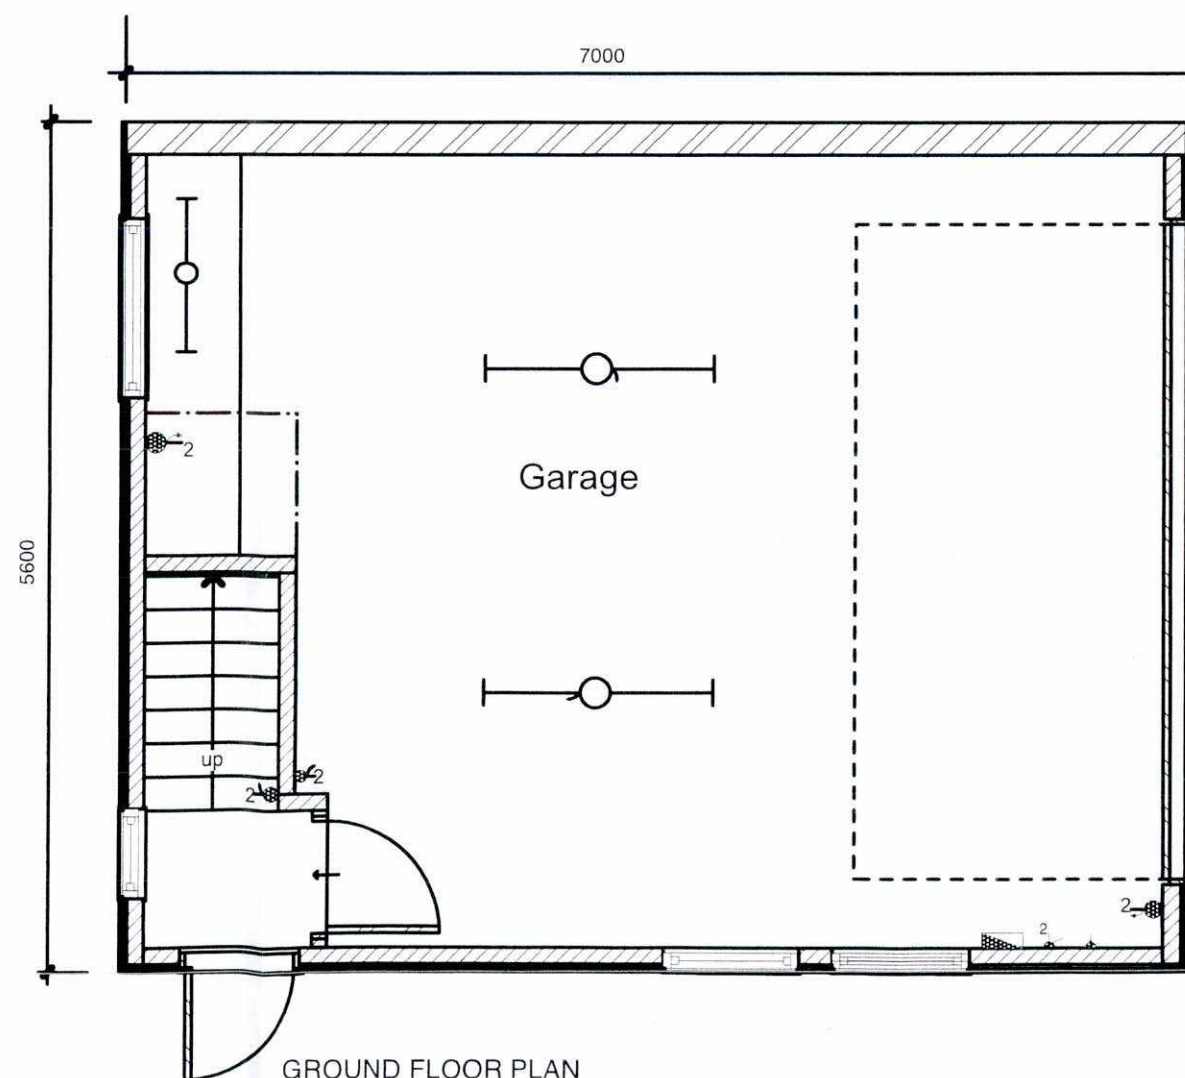

GROUND FLOOR PLAN



Revision

AD

Date

Alan Duncan Architect

56 High Street Whitwell Hertfordshire SG4 8AG
t 01438 871542 e alduncanbarch@gmail.com

Conversion of Garage to Bedroom/Office
4 NEW COTTAGES
STAGENHOE PARK
ST PAUL'S WALDEN
HERTS SG4 8DB

**EXISTING FLOOR PLAN +
ELEVATIONS**

Scale 1: 50, 1: 100

Date May 25

Drawing no. **4NC.02**

Rev