





Side Elevation

Front Elevation

Side Elevation

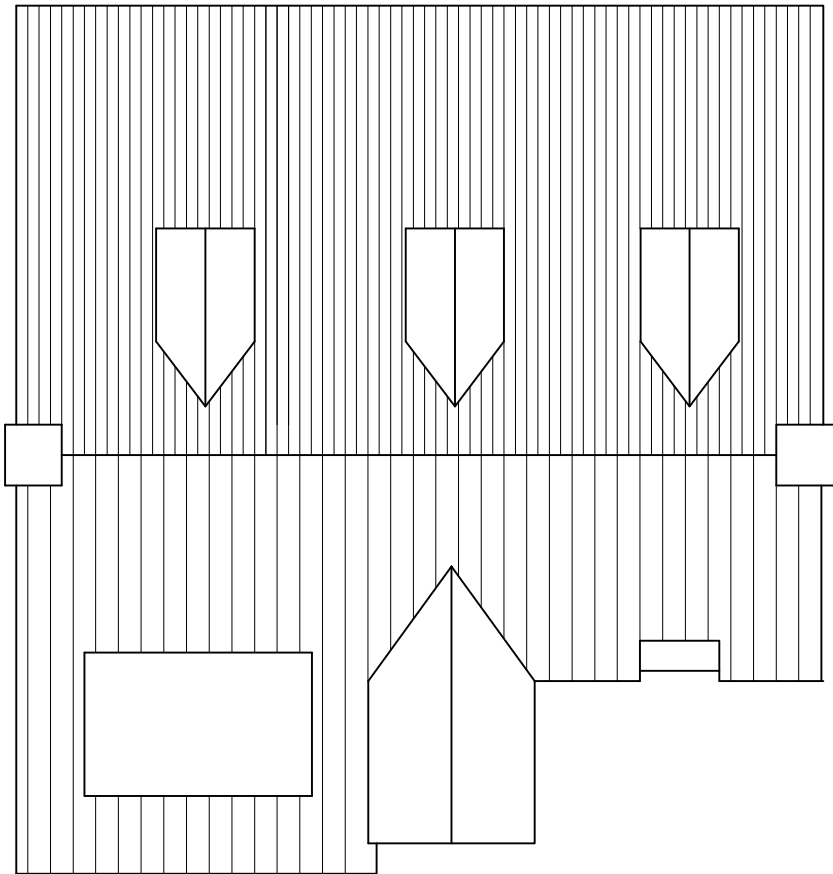

Roof Plan

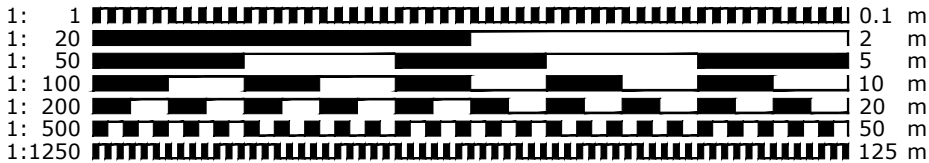

- CLIENT MUST SEEK SEPARATE SPECIALIST ADVICE ON PARTY WALL MATTERS IN SUFFICIENT TIME TO SERVE ALL NOTICES IF REQUIRED
- ALL STRUCTURAL ELEMENTS ARE INDICATIVE ONLY AND SUBJECT TO FULL STRUCTURAL DESIGN BY STRUCTURAL ENGINEER - ALL DESIGN IS SUBJECT TO STRUCTURAL DESIGN TO BE PROVIDED BY OTHERS
- THIS DRAWING IS FOR PLANNING APPROVAL ONLY AND SUBJECT TO ALL OTHER RELEVANT STATUTORY APPROVALS

This drawing is protected under © copy right



preliminary

CONTRACT
Proposed Pitched Roofs to Dormers
22 Dale Close, Hitchin, Hertfordshire

DRAWING TITLE
Existing Roof Plan & Elevations

SCALE 1:100@A3 DRAWING NUMBER REVISION

DATE May 2026 PO2

DRAWN JEI CHECKED BY

JOB NUMBER

redshed design
45 Hoo Road
Meppershall
Bedfordshire
sg17 5lp
telephone: 01462 817075, 07884008970
fax: 01462 807175
e-mail: james/karen@redsheddesign.co.uk
www.redsheddesign.co.uk