
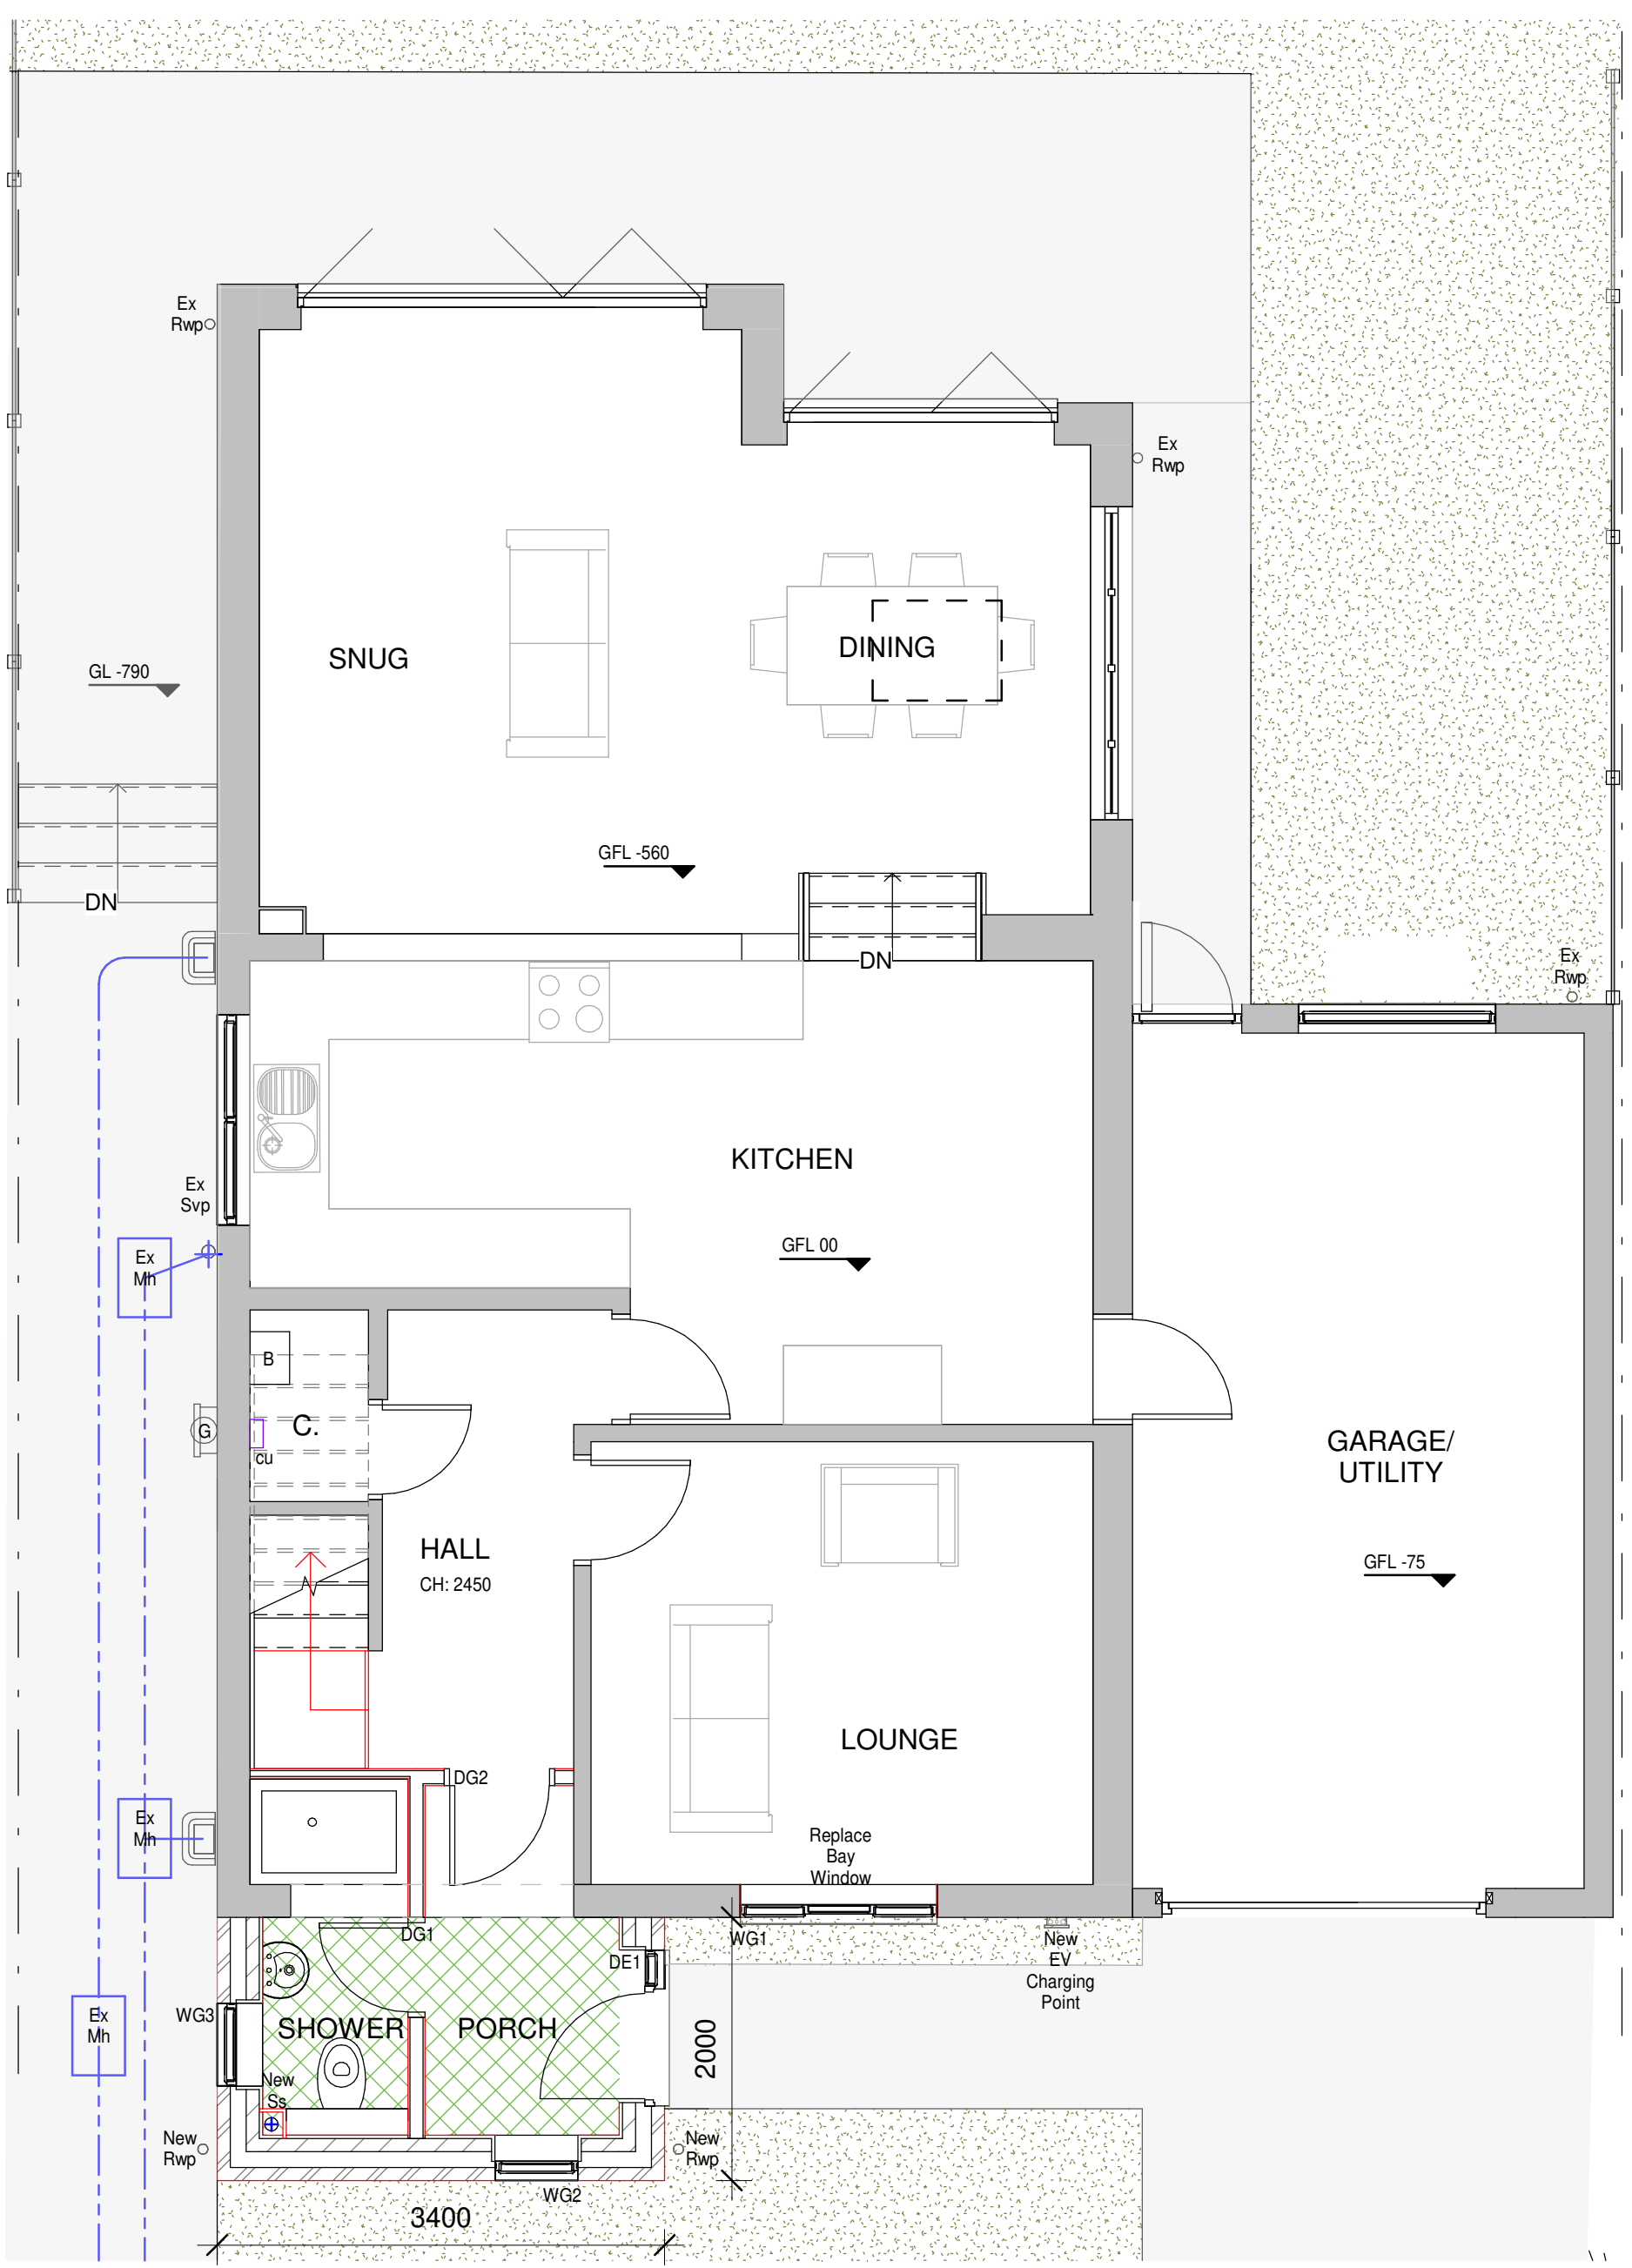
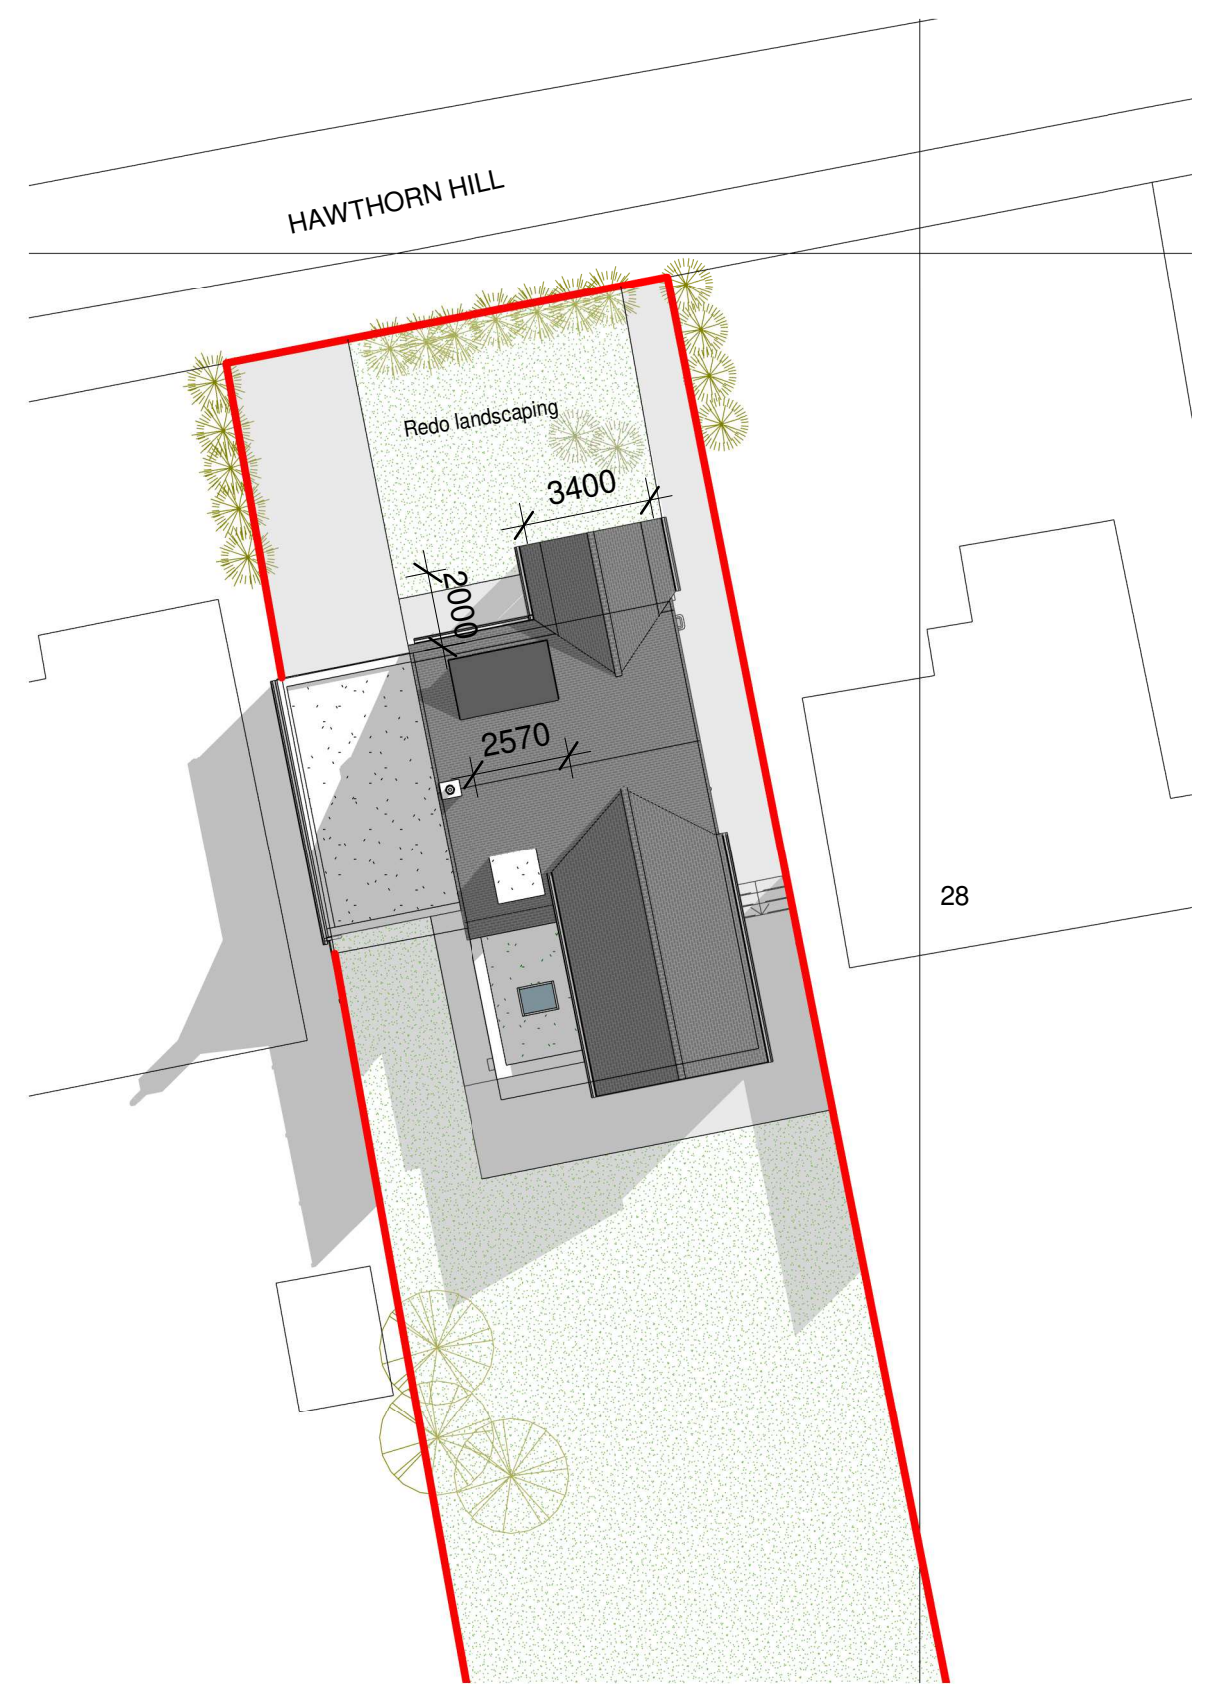
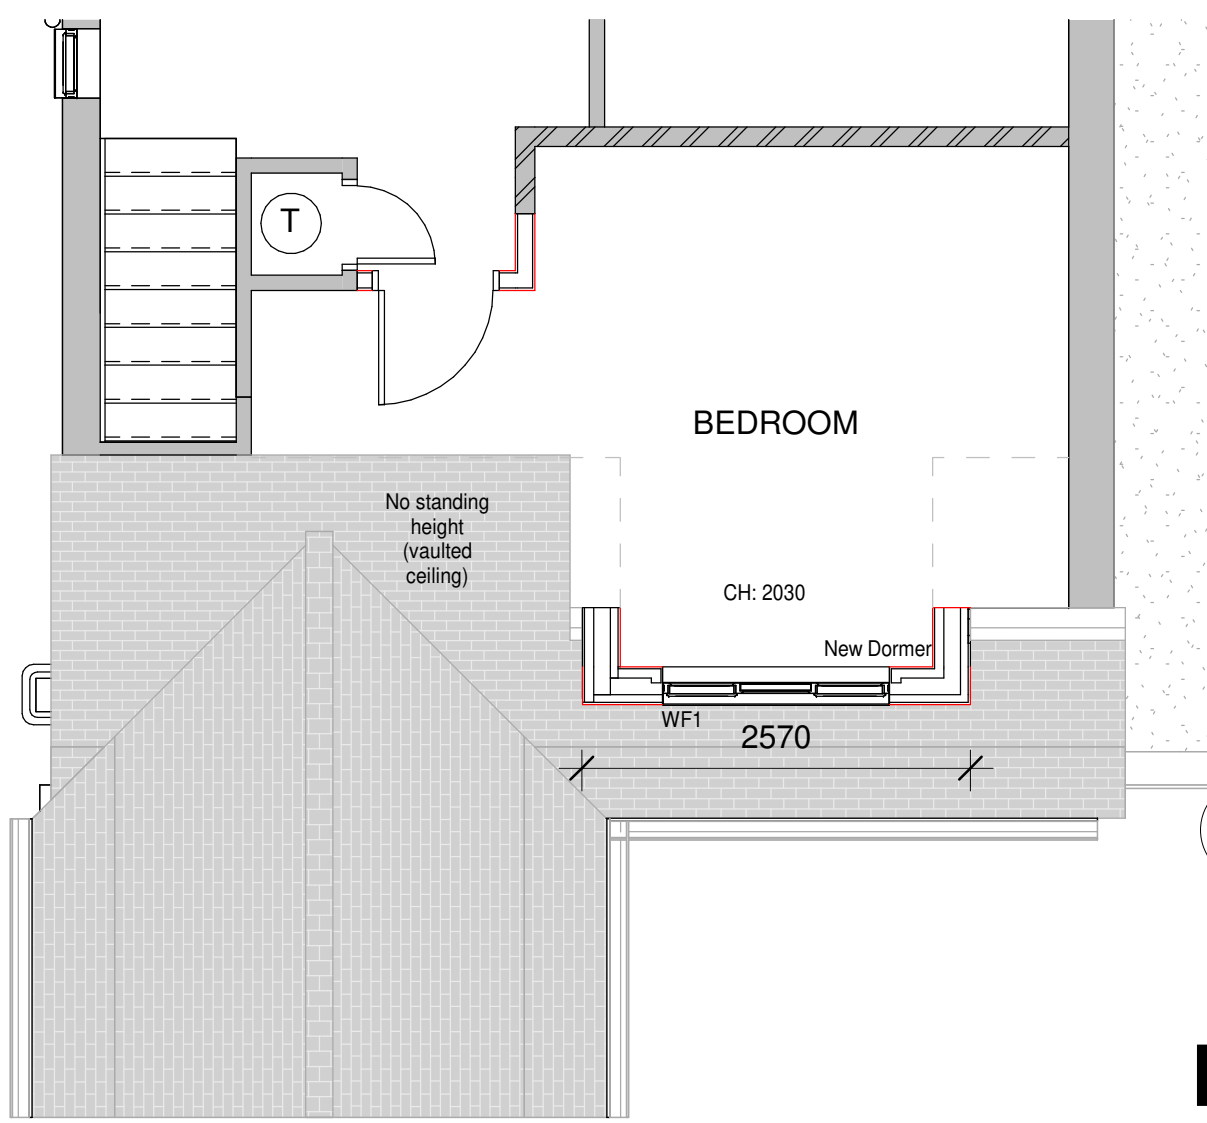
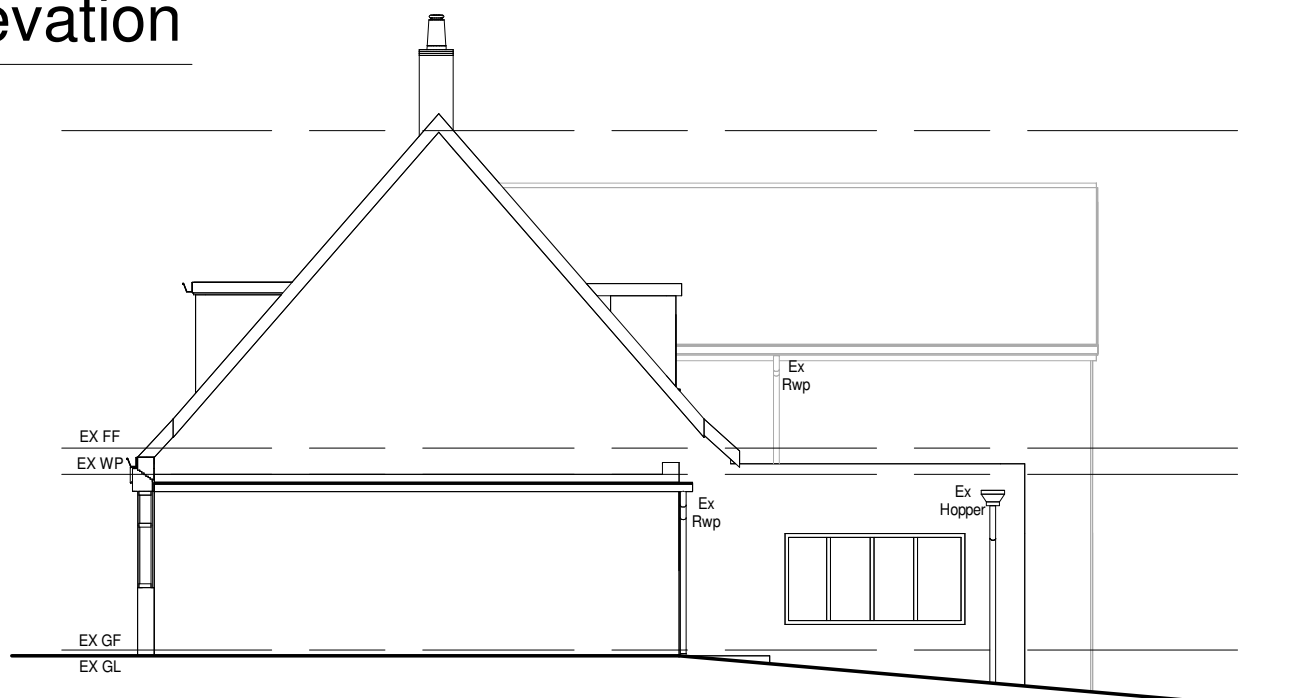
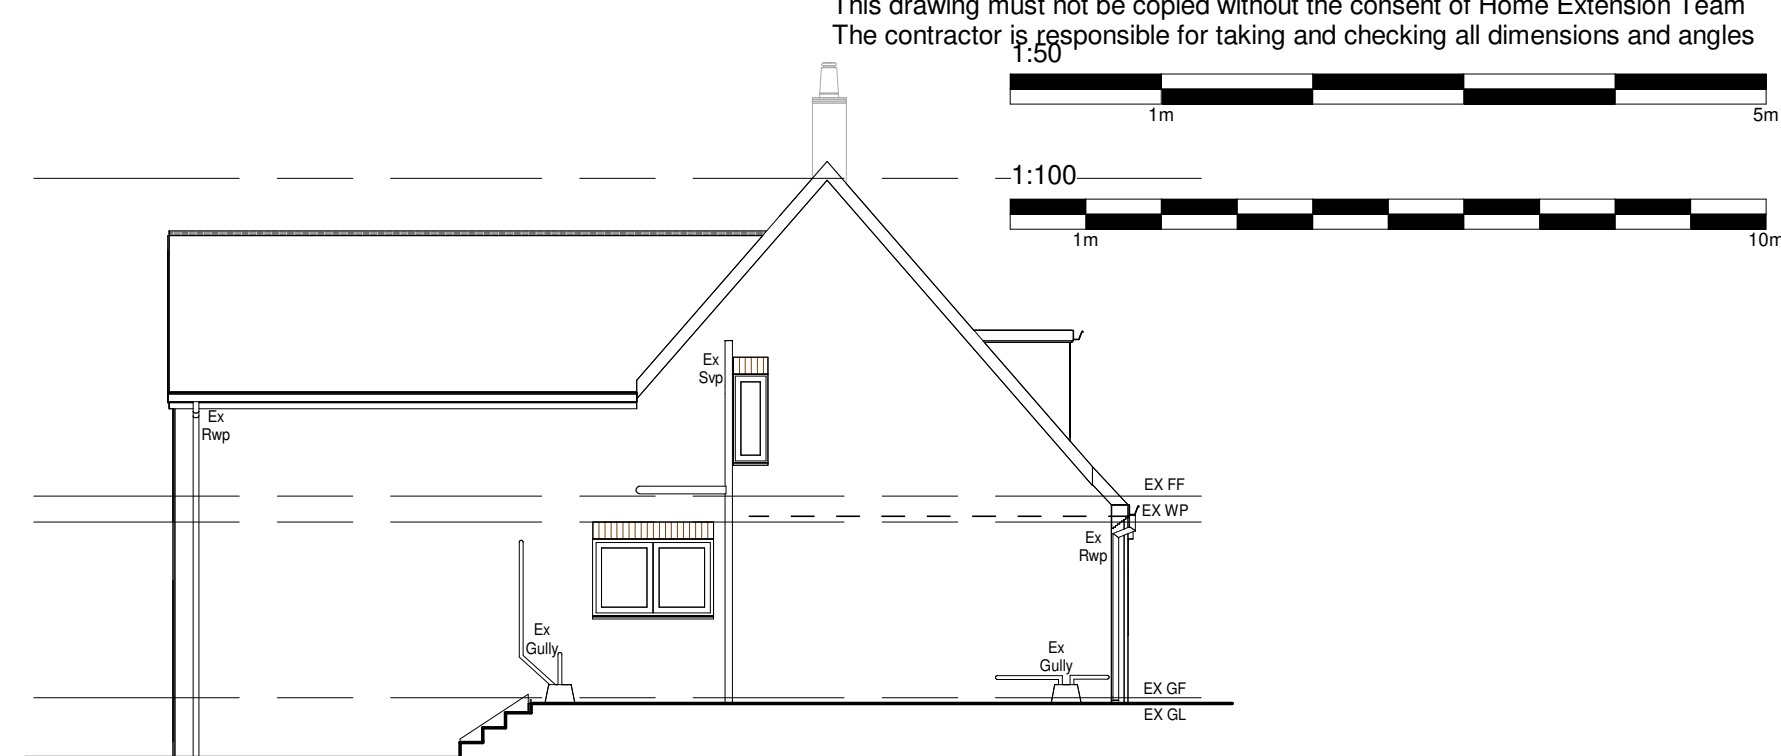
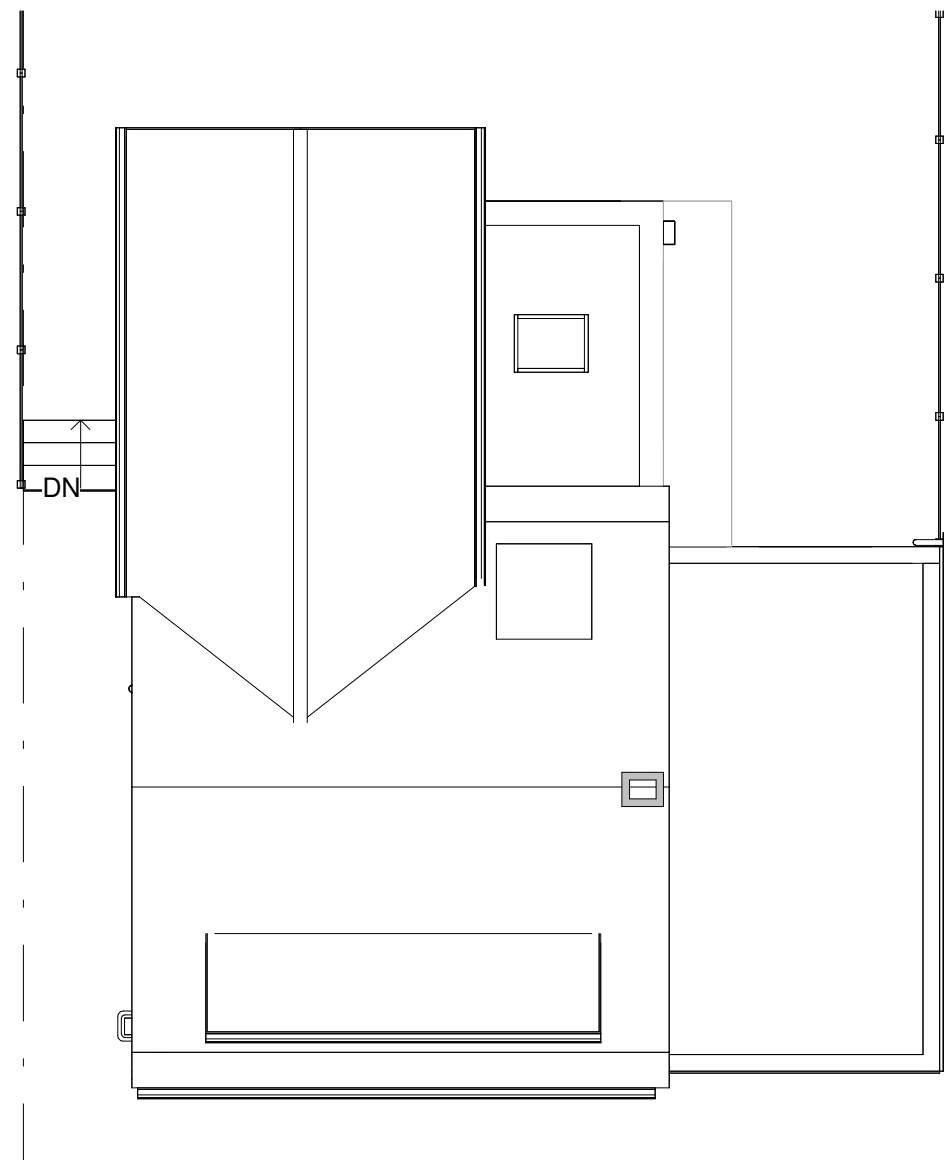
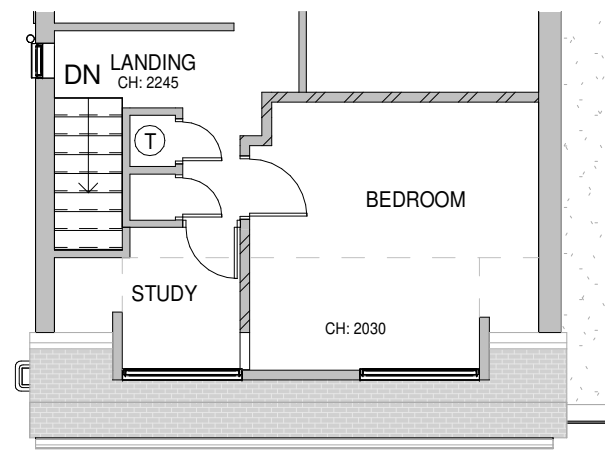


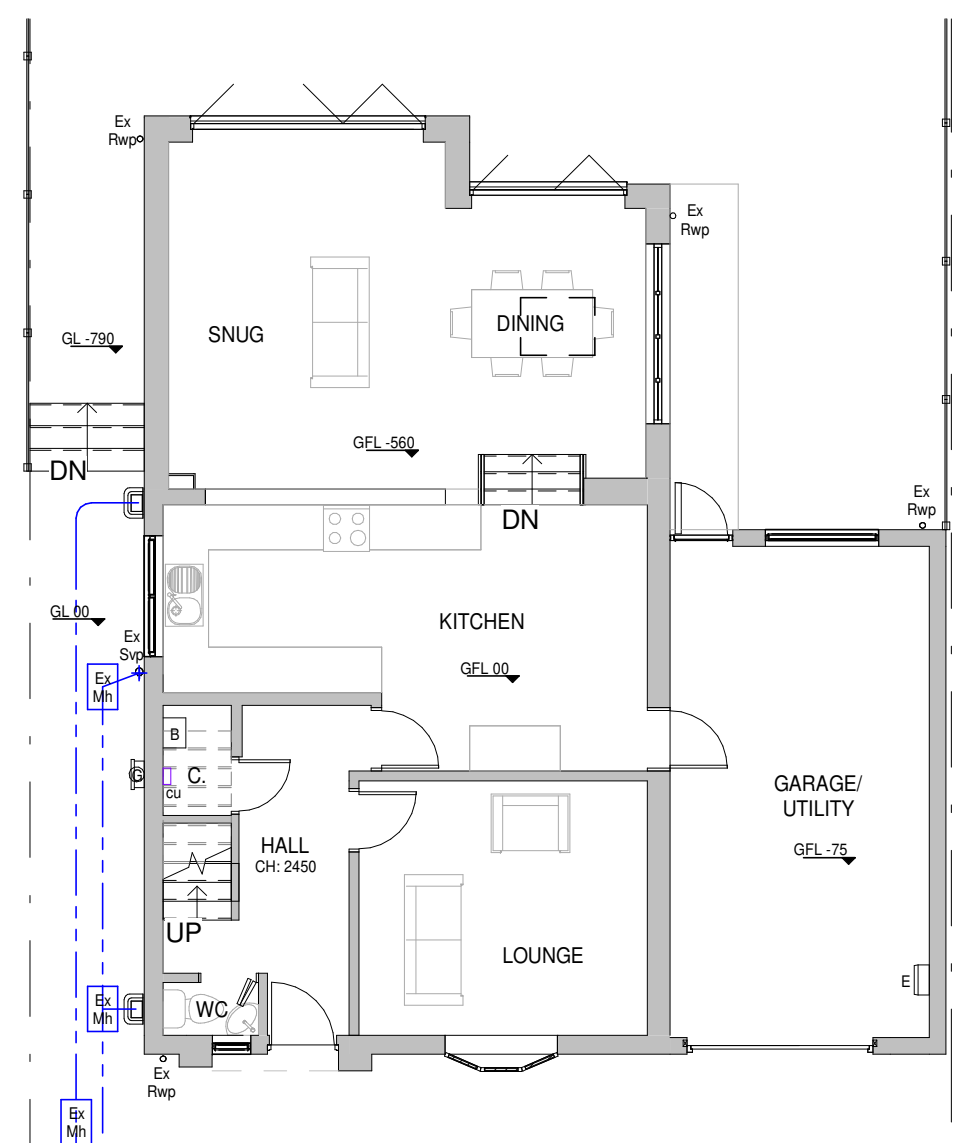

- D Remove Heat Pump 03/02/2026 GHM
- C Updated Option for Client/LGCHF 05/01/2026 GHM
- B Updates to LGCHF & Client Comments 16/12/2025 GHM
- A Porch Updates 09/05/2025 GLH

**HET**  
HOME EXTENSION TEAM  
4 Brand Street, Hitchin, Hertfordshire, SG5 1HX  
Tel: (01462) 440099 E-mail: hitchin@het.co.uk

**CLIENT:**  
Ms Taylor Jay & Mr Gresser

**PROJECT:**  
26 Hawthorn Hill  
Letchworth Garden City  
Hertfordshire  
SG6 4HG

**DRAWING TITLE:**  
Single Storey Front Extension, Including Replacement of Dormer and Windows to Front Elevation, Installation of EVCP & Landscaping Works to Front

Existing & Proposed Plans, Proposed Site/Roof Plan, Location Plan & 3D View.

| SCALE:       | DATE:      | DRAWN: | CHECKED: |
|--------------|------------|--------|----------|
| As indicated | 23/04/2025 | GHM    | DC/TB    |
| DWG. NO.     | REV.       |        |          |
| HET-1833/01  | D          |        |          |