




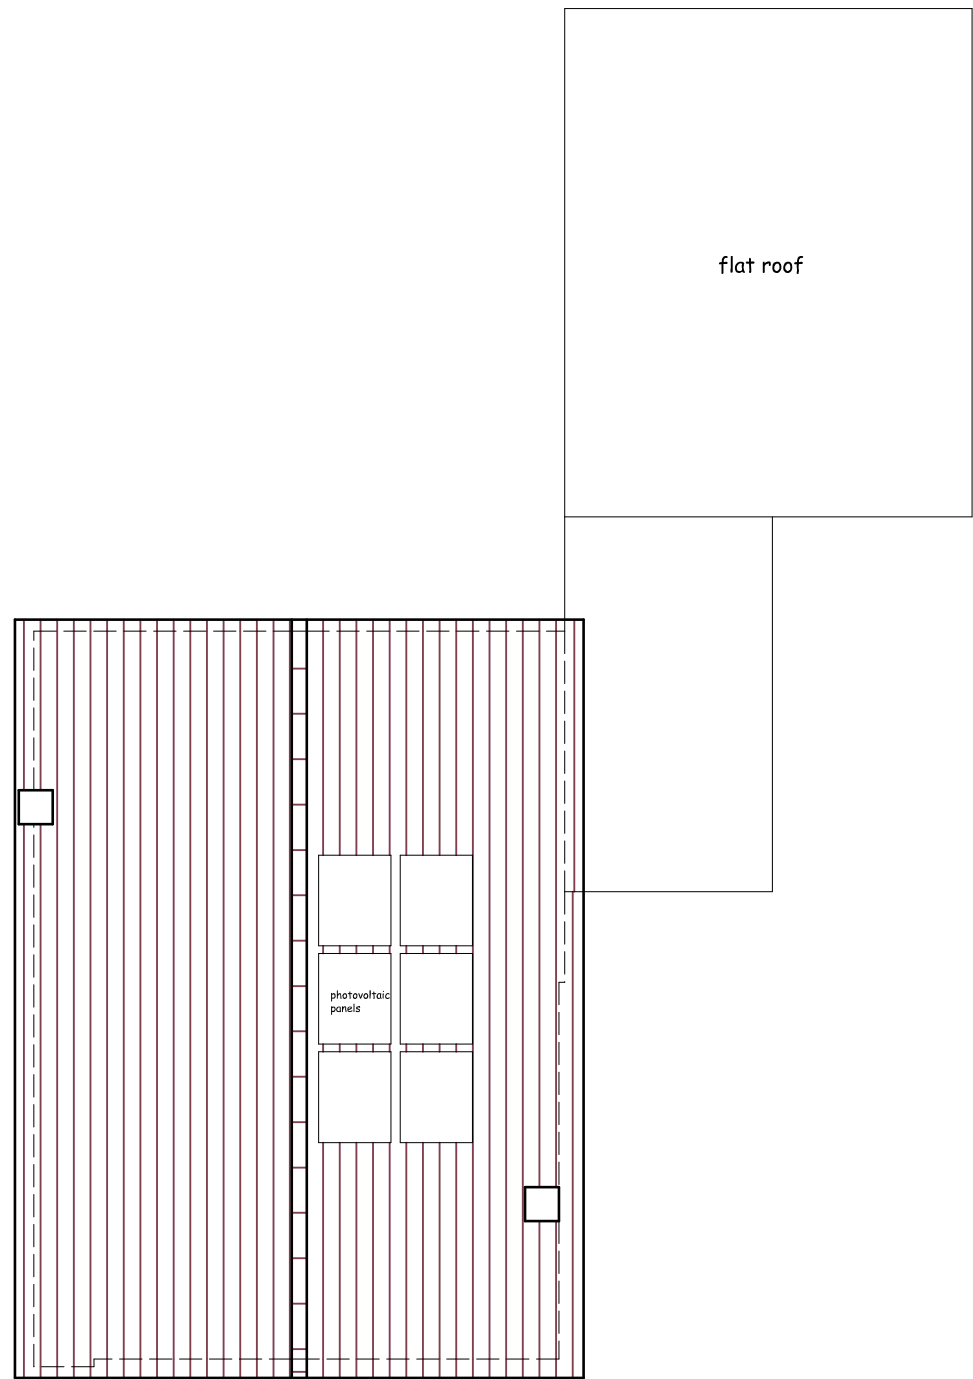

EXISTING ROOF PLAN

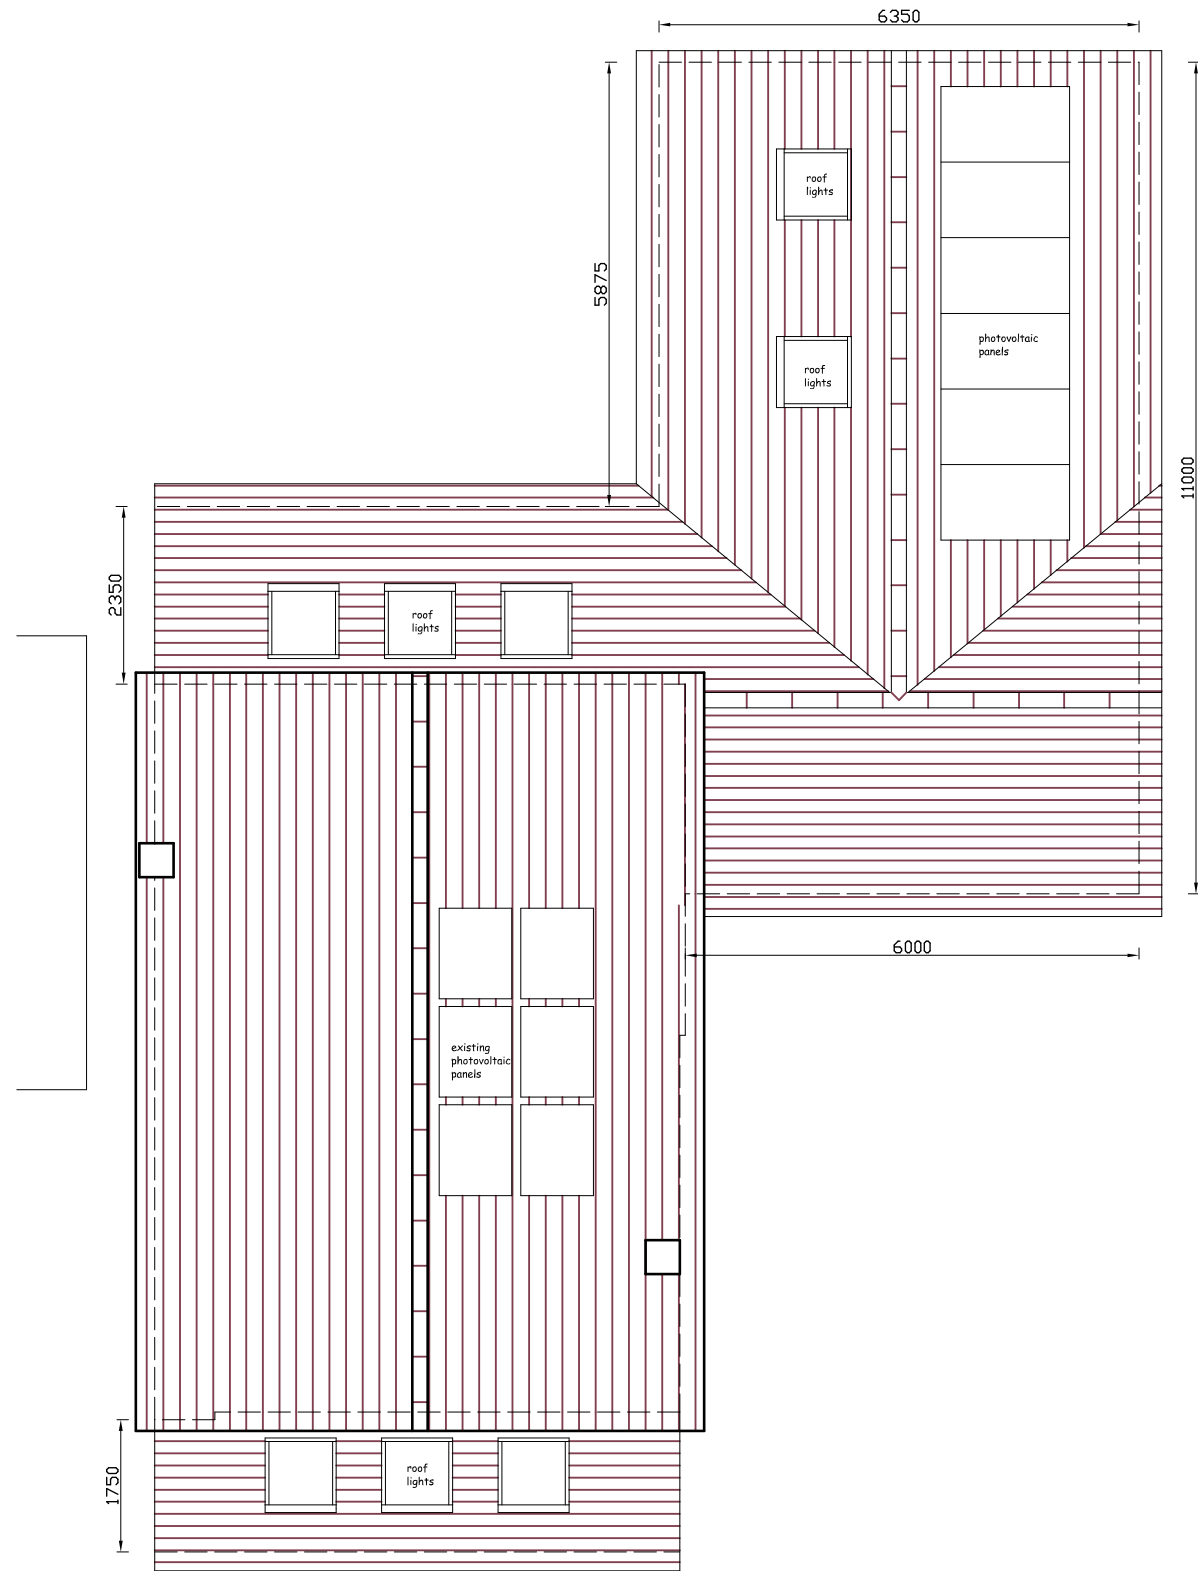

PROPOSED ROOF PLAN

 

Project

PROPOSED SINGLE STOREY
FRONT, SIDE & REAR
EXTENSIONS TO No 23
THE ROWANS, BALDOCK,
HERTS SG7 6HL

Client

CLAIRE & CHRIS MORTLOCK

Drawing

ROOF PLANS

Scale 1:100 @ A3 · Drawn C.R

Checked · Date Aug 26

Drawing No.

MOR/26/04

This drawing and design is copyright and must not be reproduced in part or in whole without prior written consent. Contractors must verify all dimensions on site before commencing work