





PROPOSED REAR ELEVATION

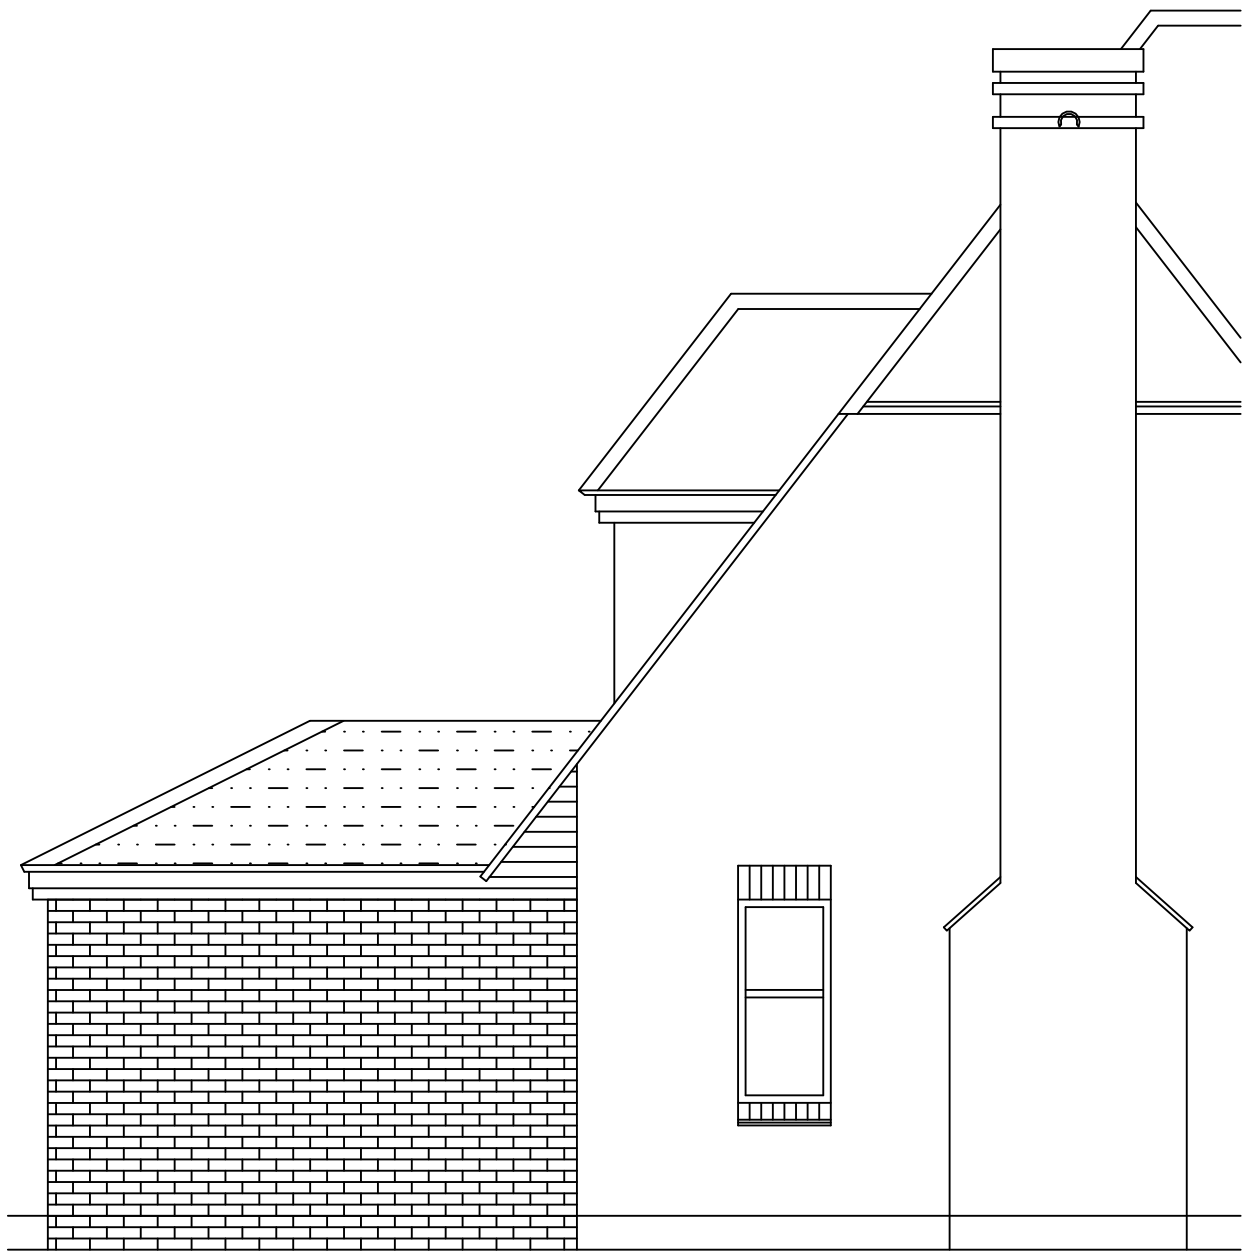

PROPOSED SIDE ELEVATION

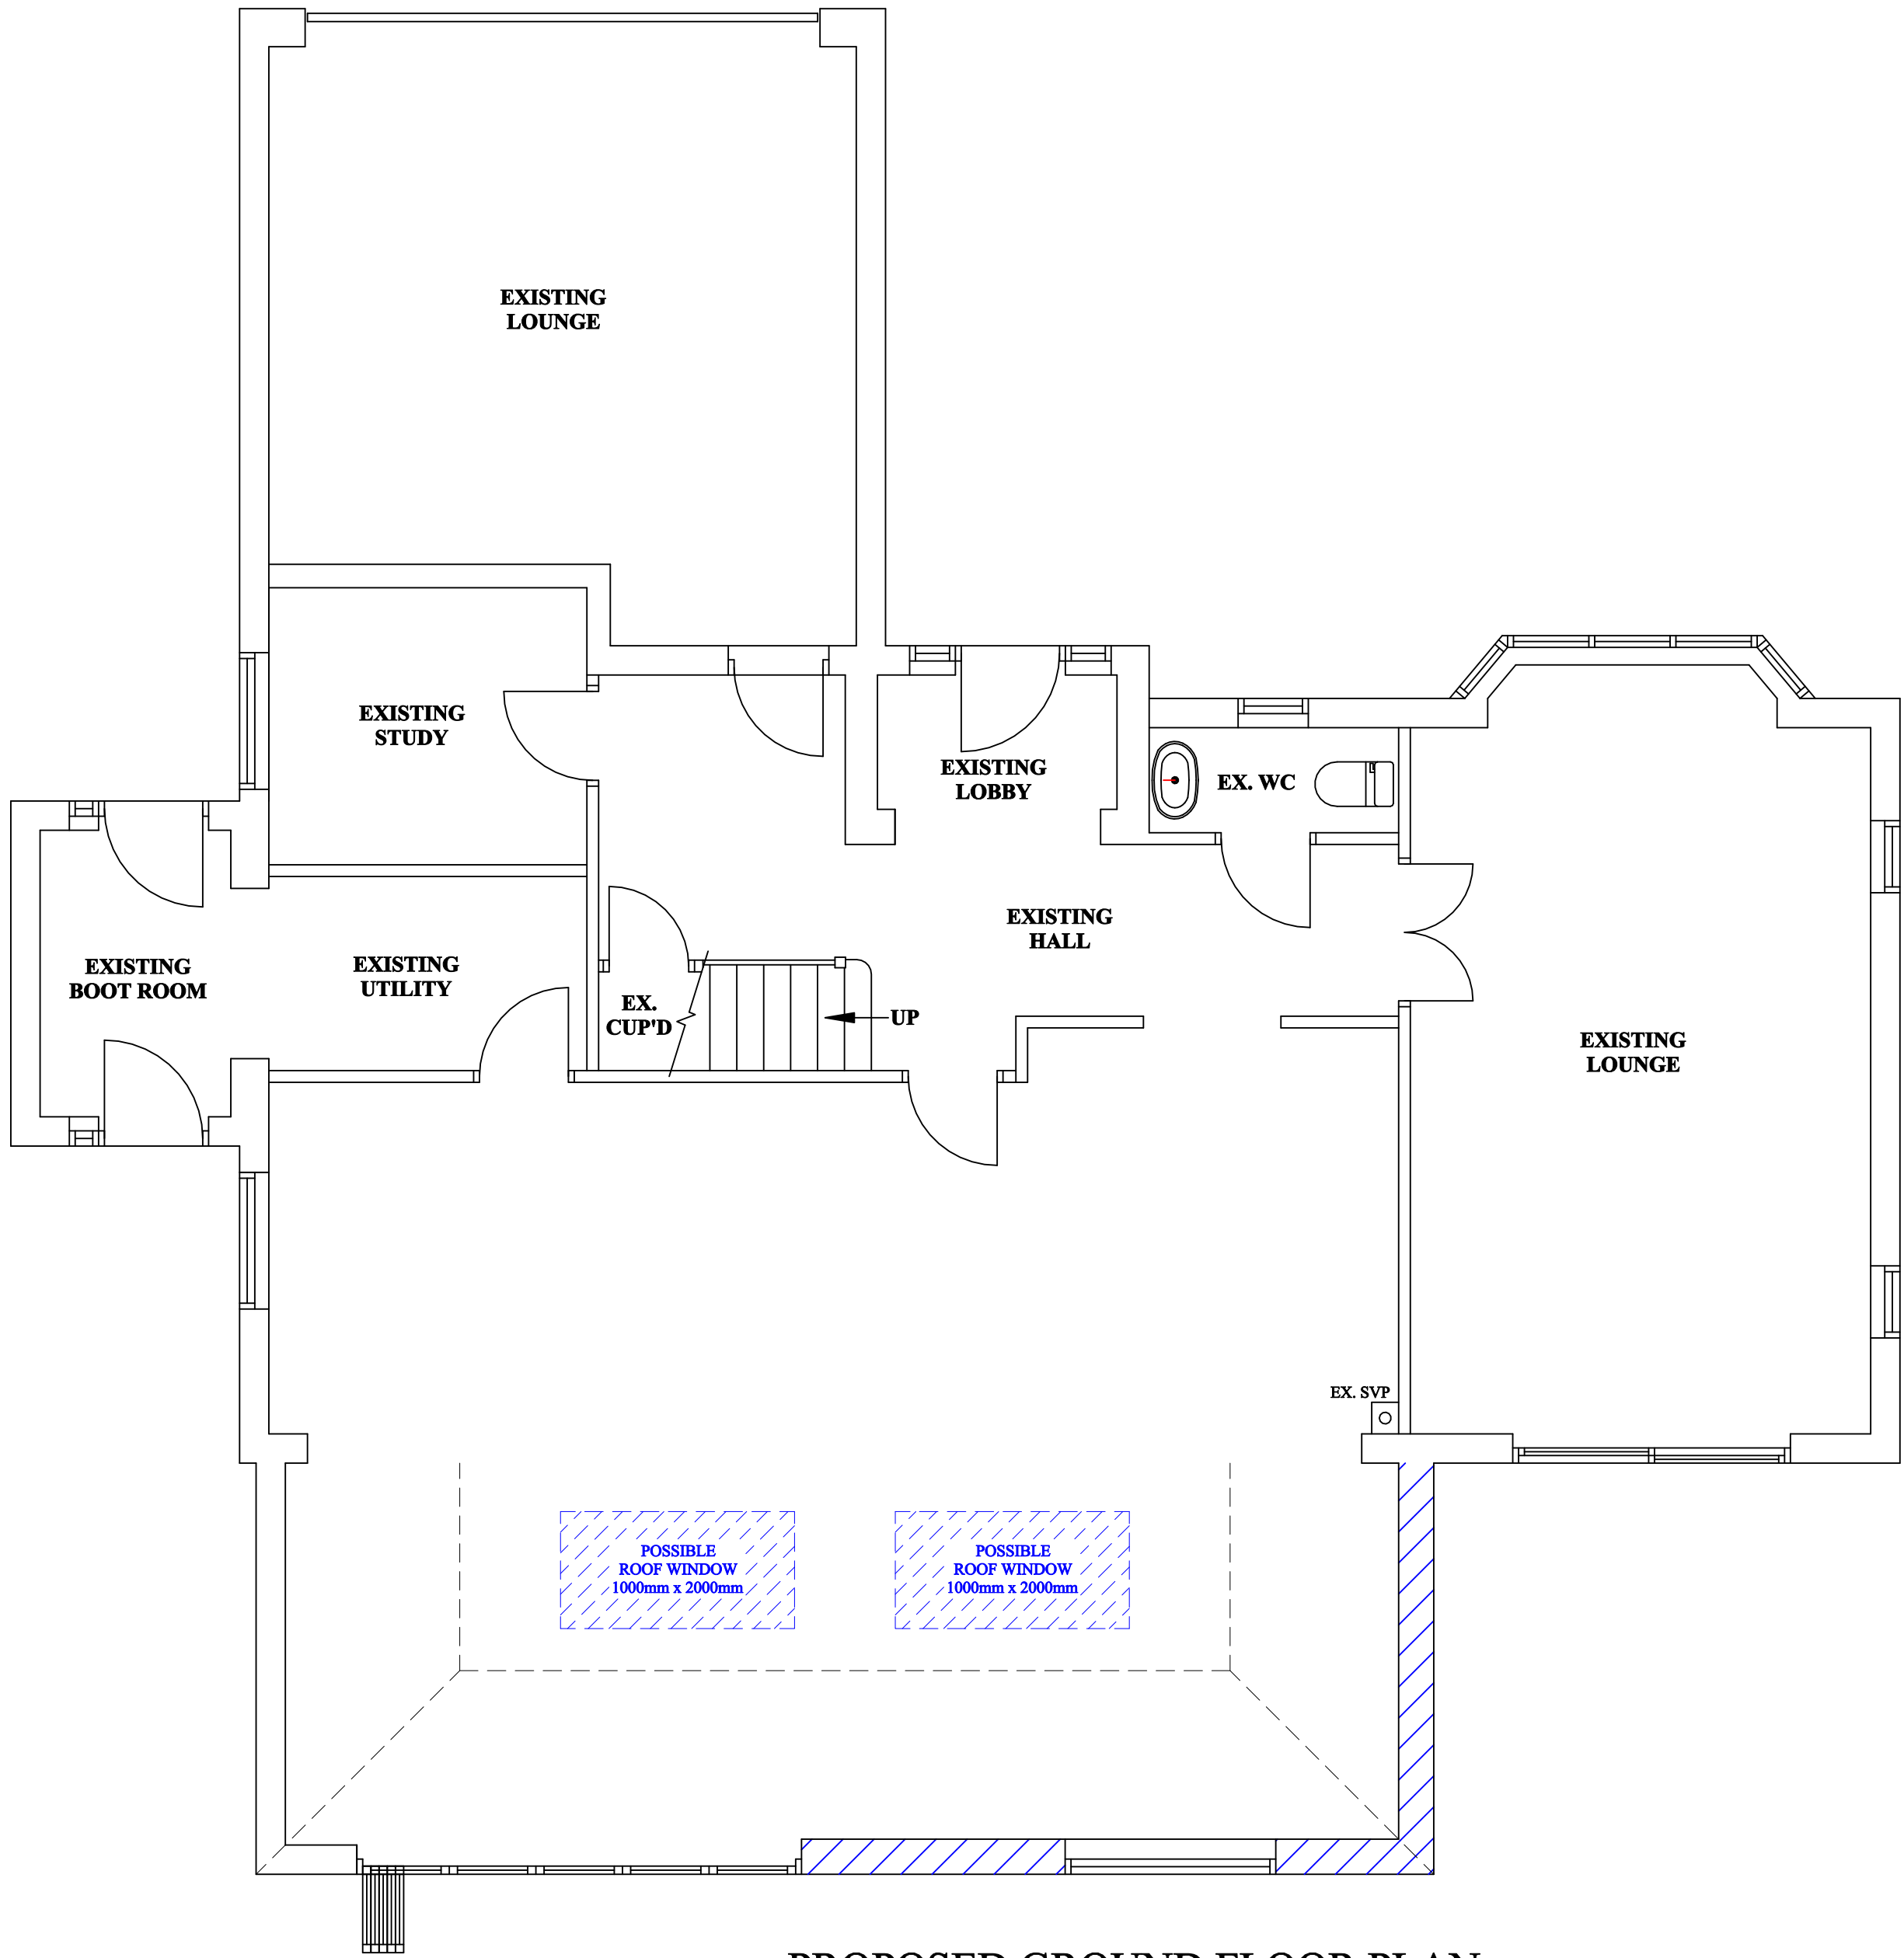

PROPOSED GROUND FLOOR PLAN

PROPOSED

BE AWARE
PRIOR TO COMMENCEMENT
CONTRACTOR TO CHECK AND CONFIRM ALL EXISTING
DIMENSIONS AND FEATURE POSITIONS AND IS TO
WORK TO SUIT SITE DIMENSIONS.
CLIENT TO BE INFORMED OF ANY DEVIATION FROM
DRAWING OR SPECIFICATION AND CLIENT'S AND
BUILDING INSPECTOR'S AND / OR PLANNING
DEPARTMENTS PERMISSION TO BE OBTAINED PRIOR TO
CONSTRUCTION.

The copyright of this drawing is the property of
PLANS TO EXPAND
without whose written permission it may not be used, published or
reproduced in any form.


DO NOT SCALE THIS DRAWING
(EXCEPT FOR PLANNING DEPARTMENT)

CLIENTS RESPONSIBILITY
IT IS THE ABSOLUTE RESPONSIBILITY OF THE CLIENT
TO MAKE PLANS TO EXPAND AWARE IF THE AREA IN
WHICH THE WORK IS TO TAKE PLACE IS AN AREA OF
SPECIAL INTEREST AND / OR RESTRICTIONS FOR
EXAMPLE
A CONSERVATION AREA, GREEN BELT, AREA OF
OUTSTANDING NATURAL BEAUTY, A NATIONAL PARK
OR ANY OTHER 'SPECIAL' AREA
AND IF THERE ARE ANY COVENANTS OR OTHER
POTENTIAL RESTRICTIONS ON THE SITE OR LOCAL
AREA

REVISIONS:-

NOTES:-

SCALES WHEN PRINTED @ 1:50
ON PAPER SIZE A1

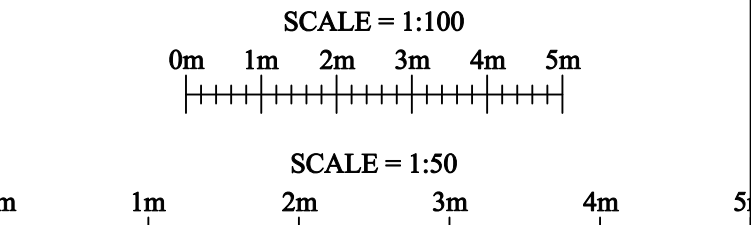

SCALE BARS

PROJECT:-
PROPOSED SINGLE STOREY
REAR EXTENSION AND
INTERNAL
RE ARRANGEMENTS

TITLE:-
76 ST. ALBANS ROAD
CODICOTE
HERTS. SG4 8UU

SCALE:- 1:50
DATE:- July 2024
JOB/DRG. No:- 2024 -070A

PLANS TO EXPAND
Architectural Services
The Drawing Office',
97 Mildmay Road, Stevenage, Hertfordshire.
SG1 5RS
Tel (01438) - 237407
Mobile 07768 - 436971
Email: info@planstoexpand.co.uk