

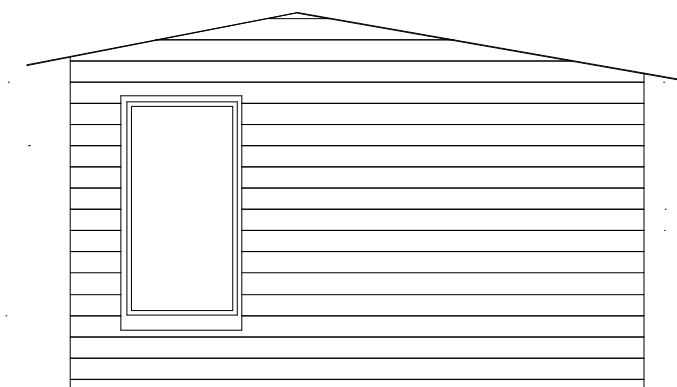
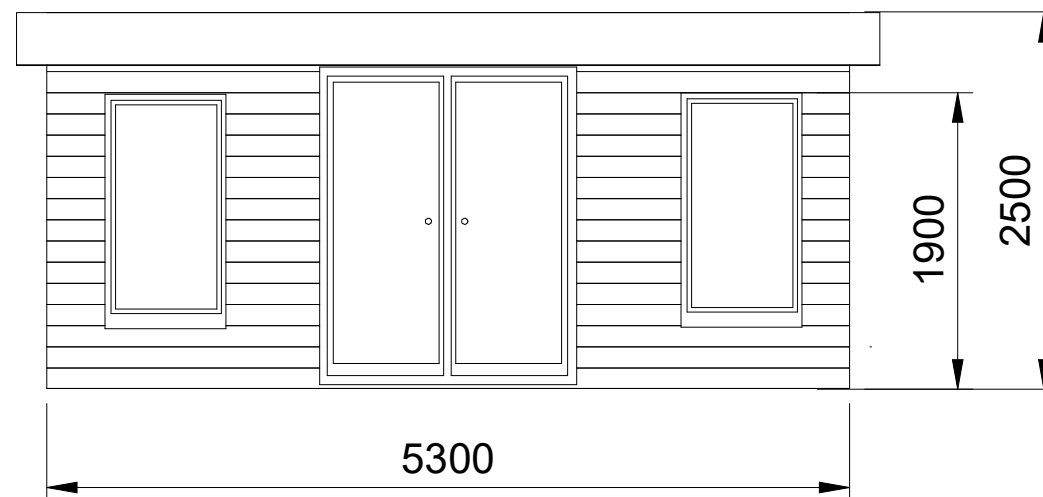
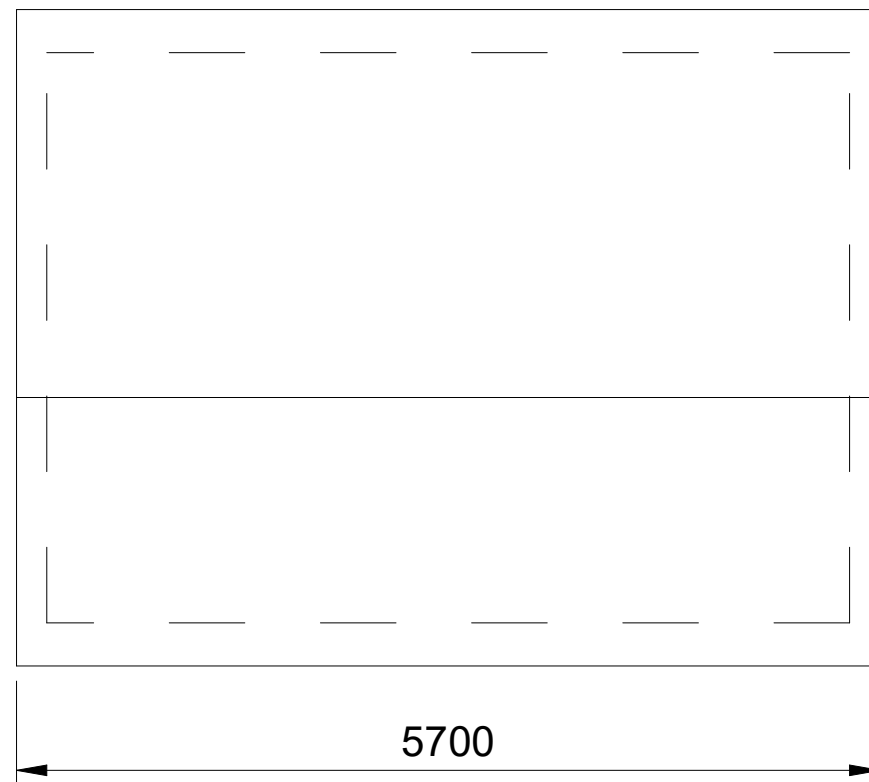


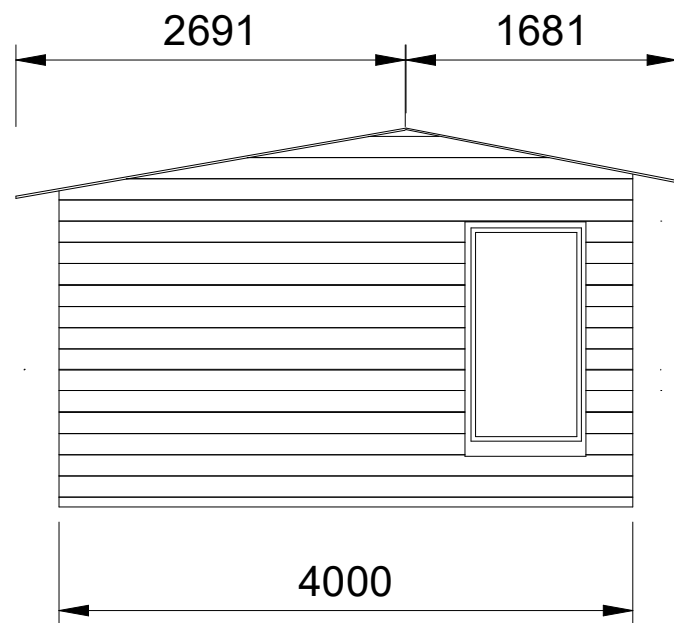

**NB: Rear elevation not shown here.
Rear elevation contains no doors/windows
or other features.**

 

Cabin elevations

Drg. No. RPA03

Rev. Date Notes

**Scale 1:50 @A3
AWR 6 August 2024**