

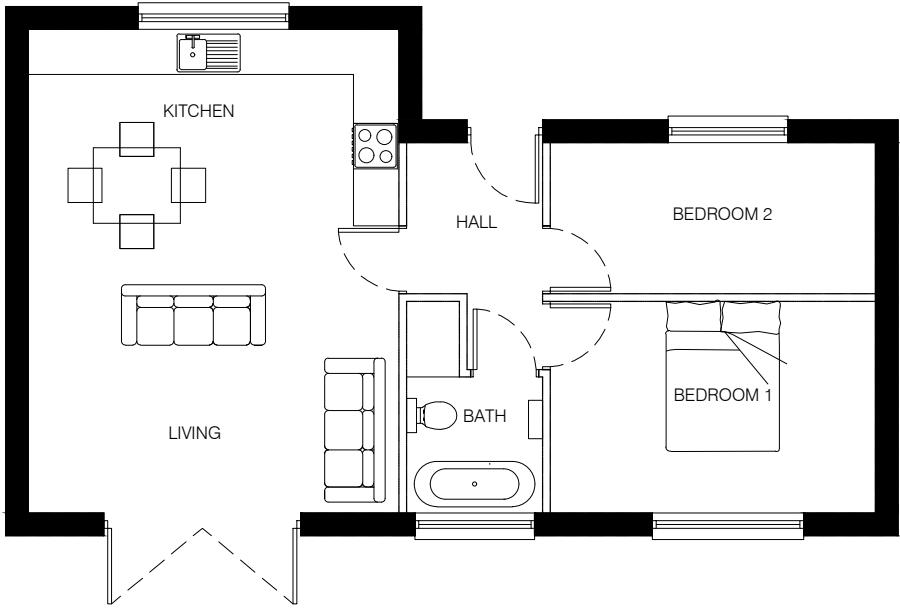
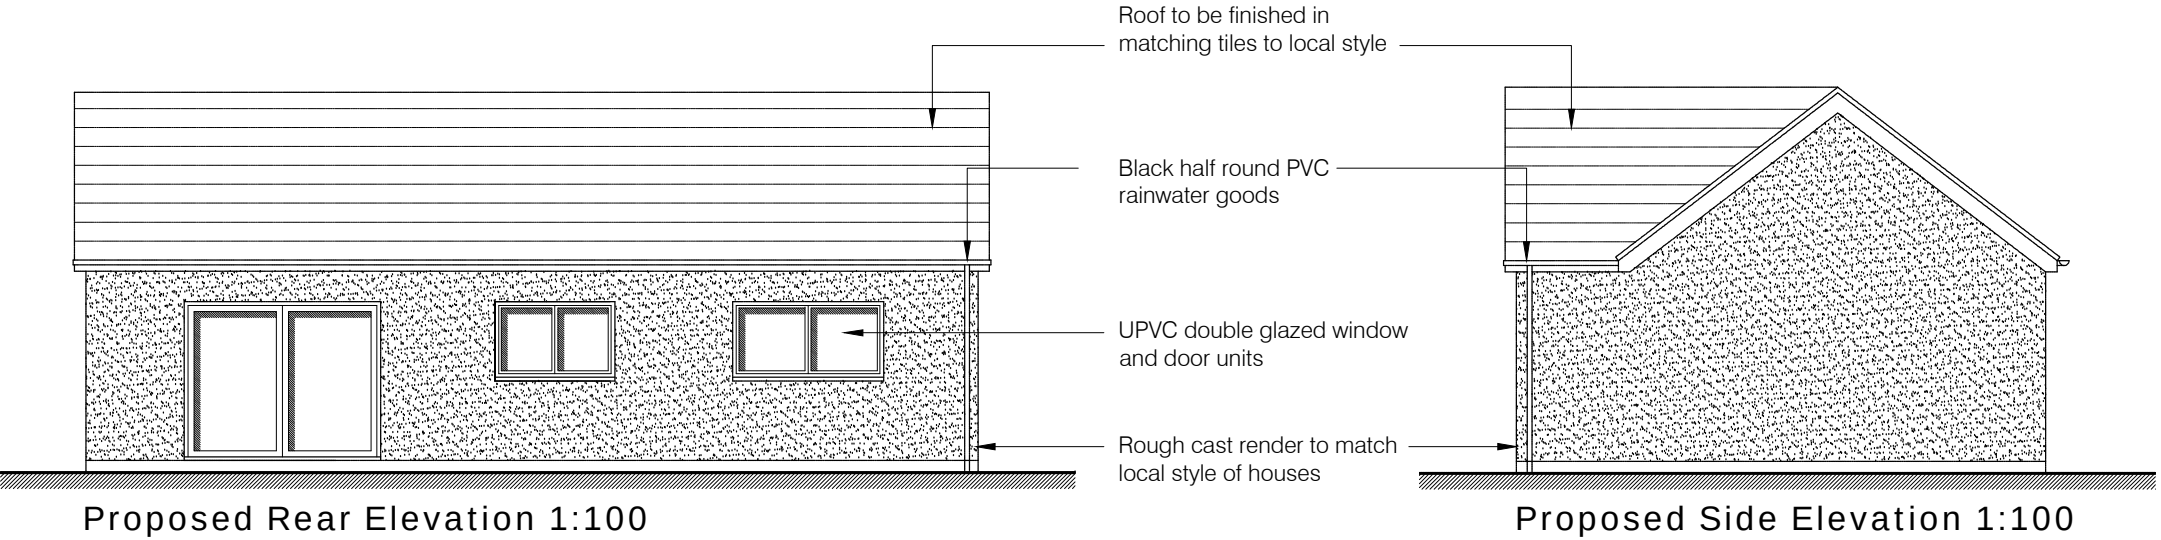


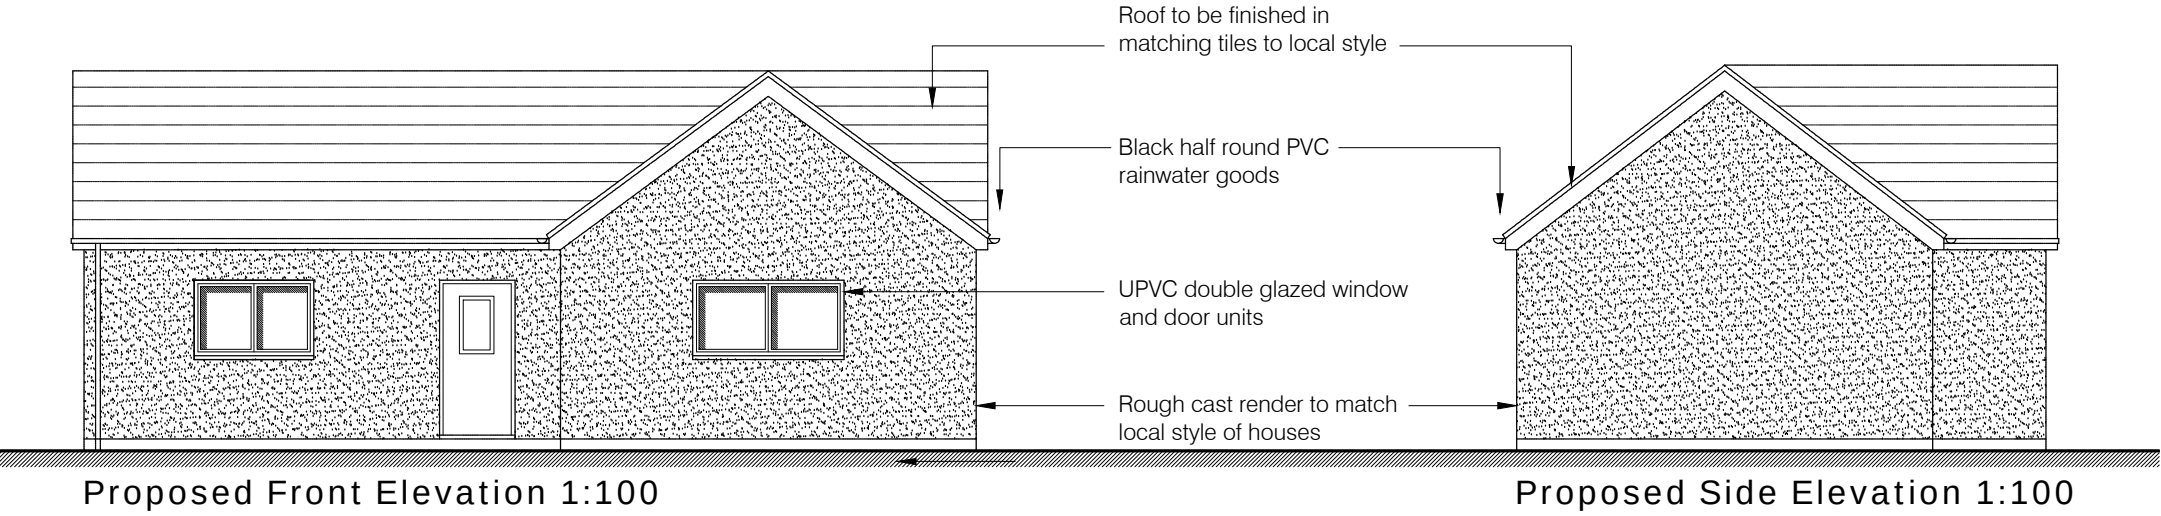

Ground Floor Plan 1:100

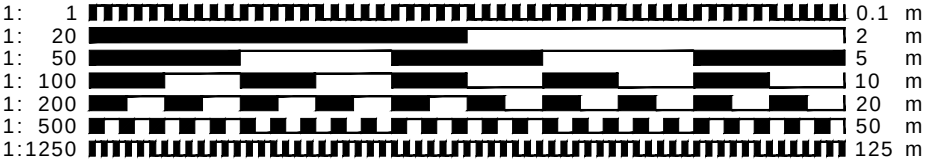

- CLIENT MUST SEEK SEPARATE SPECIALIST ADVICE ON PARTY WALL MATTERS IN SUFFICIENT TIME TO SERVE ALL NOTICES IF REQUIRED
- ALL STRUCTURAL ELEMENTS ARE INDICATIVE ONLY AND SUBJECT TO FULL STRUCTURAL DESIGN BY STRUCTURAL ENGINEER - ALL DESIGN IS SUBJECT TO STRUCTURAL DESIGN TO BE PROVIDED BY OTHERS
- THIS DRAWING IS FOR PLANNING APPROVAL ONLY AND SUBJECT TO ALL OTHER RELEVANT STATUTORY APPROVALS

This drawing is protected under © copy right



**REd
SHed
s
ign**

FOR APPROVAL

CONTRACT		
Proposed Dwelling: Land at 17 Bedford Road, Ickleford, Hitchin, Hertfordshire		
DRAWING TITLE		
Proposed Plans and Elevations		
SCALE	1:100@A3	DRAWING NUMBER
DATE	Oct 2024	PO3
DRAWN	JEI	
JOB NUMBER	RSD-24-18	CHECKED BY
redshed design 47 Hoo Road Meppershall Bedfordshire sg17 5lp		
telephone: 01462 807175, 07884008970 fax: 01462 807175 e-mail: james/karen@redsheddesign.co.uk www.redsheddesign.co.uk		