



Land Between 5 And 9 Pirton Road
Hitchin, Hertfordshire SG5 2AZ


DATE July 2024	SCALE As indicated	DRAWN BY JS
-------------------	-----------------------	----------------

Sht 2 of 2 @ A1

Planning Application


Unit F2, Launchpad, Airport Business Park,
Cherry Orchard Way, Rochford, Essex SS4 1YH
Telephone: (+44) 01702 567955
Mobile Tel: (+44) 07477 201342
Website: www.designspec.co.uk

All dimensions and or load bearing walls to be checked & agreed on site by contractor prior to commencement of works & ordering of materials. Any discrepancies to be reported to **Design Spec Ltd.** prior to commencement of works. **Design Spec Ltd.** will accept no responsibility for works commenced on site prior to building control approval.

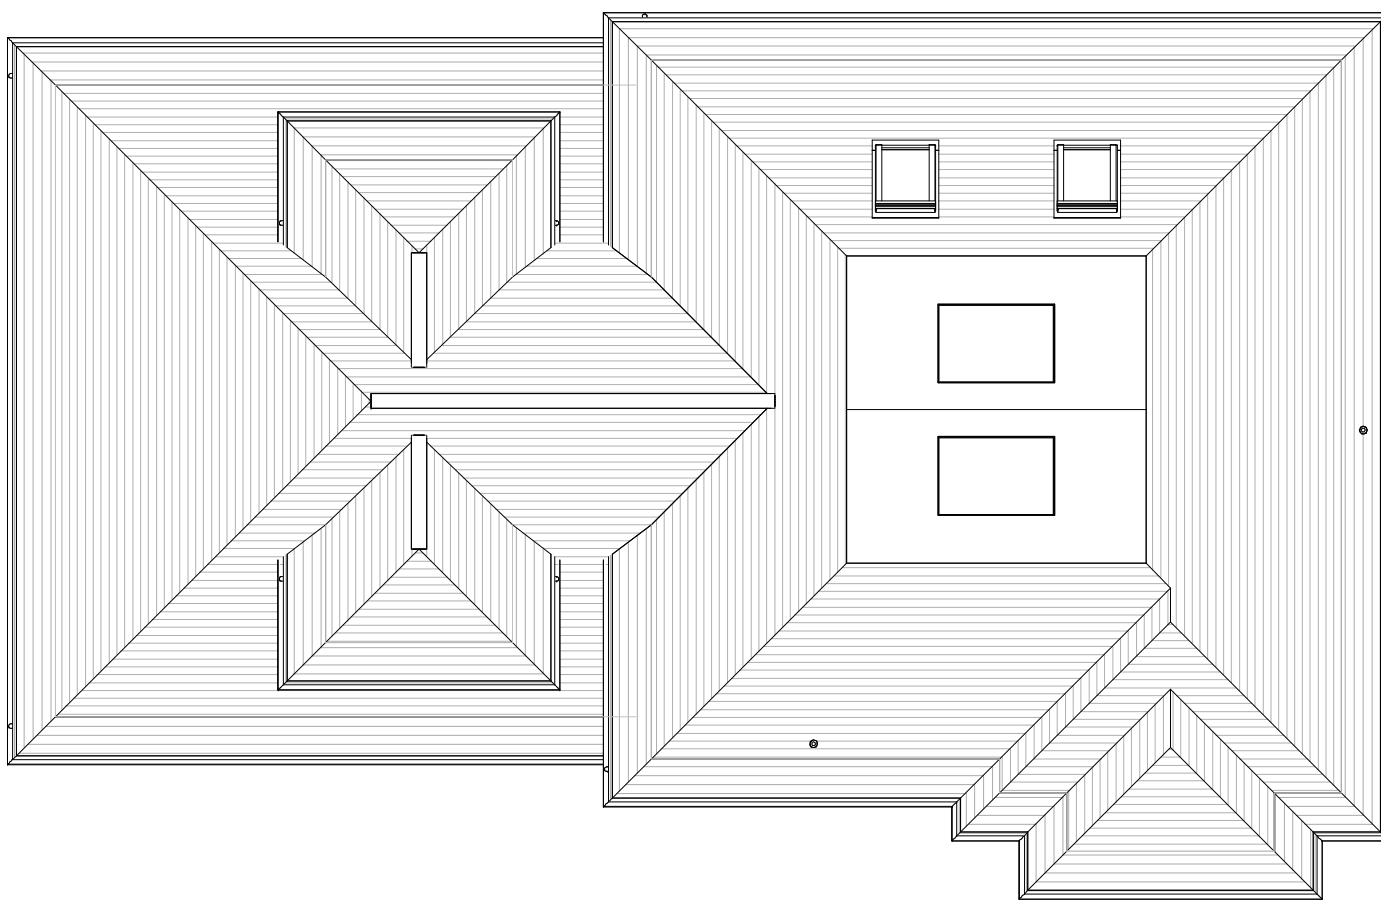

Proposed Roof Plan

1 : 100

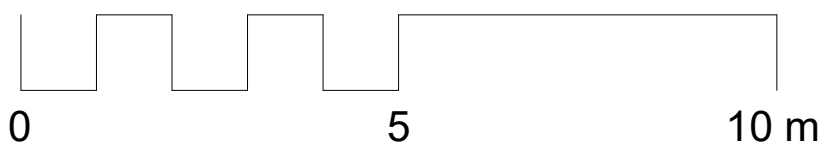

Location Plan

1 : 1250

