




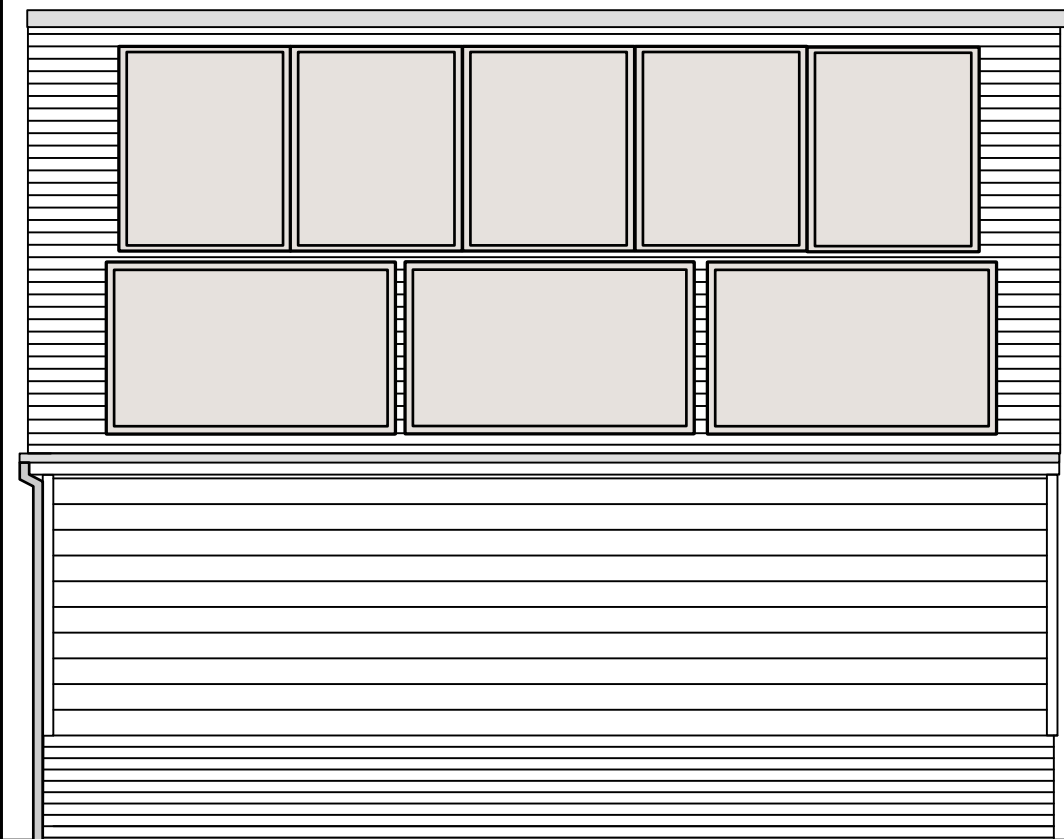


FRONT (EAST) ELEVATION

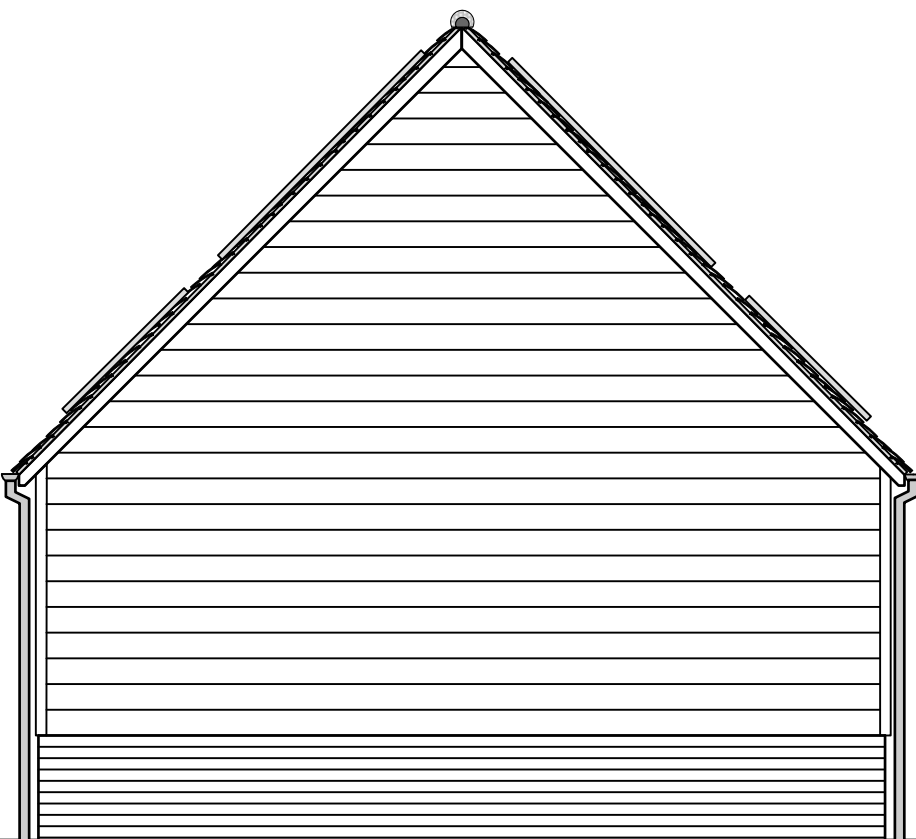


SIDE (NORTH + SOUTH) ELEVATIONS

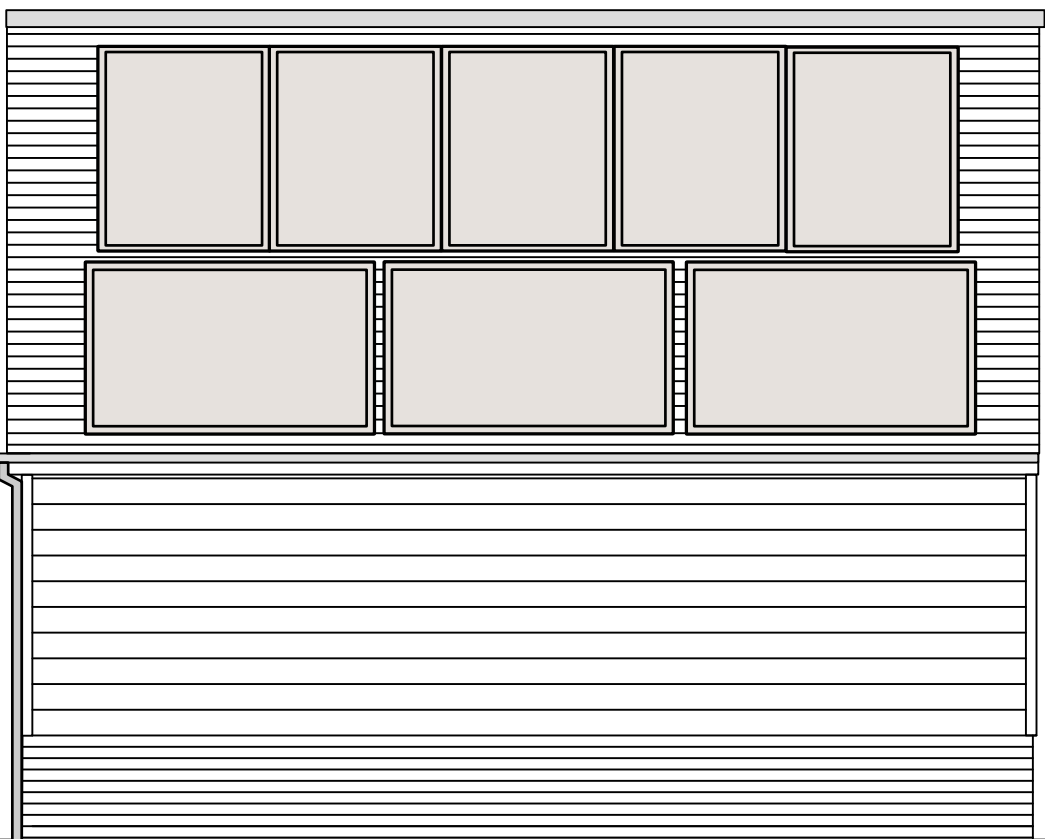

REAR (WEST) ELEVATION

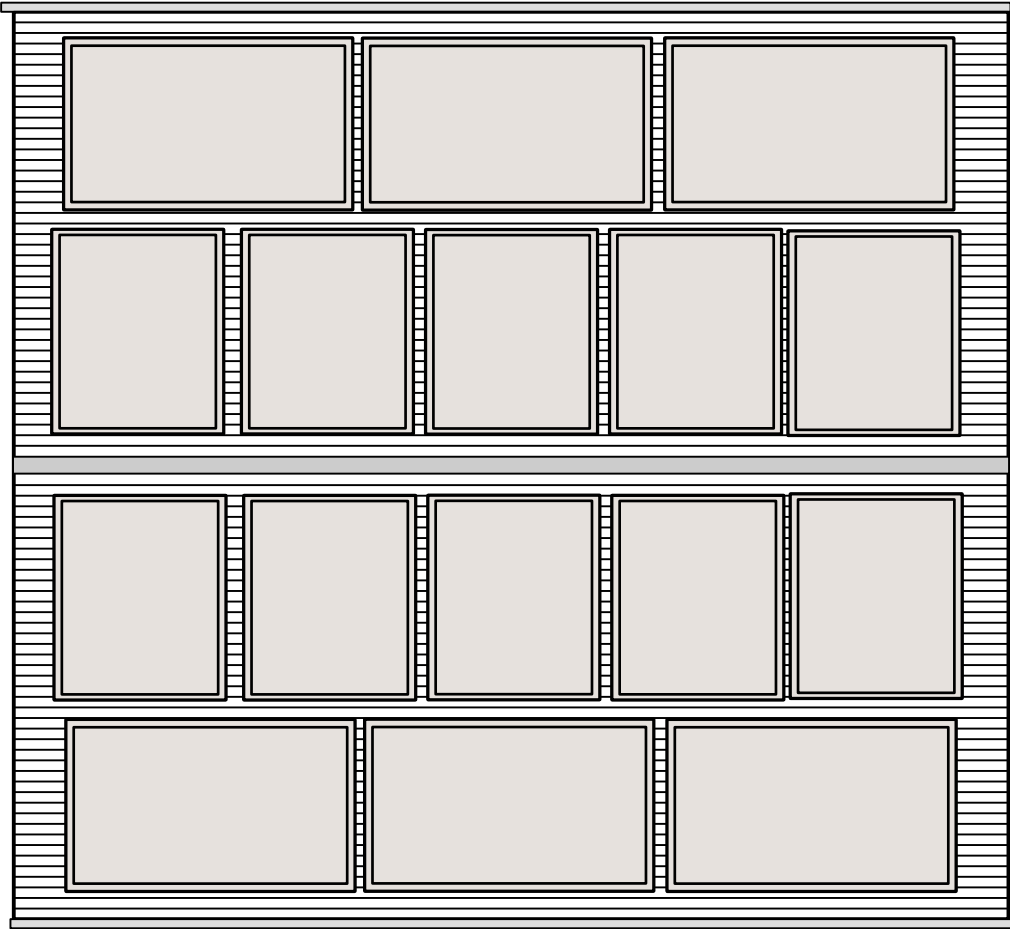

ROOF PLAN

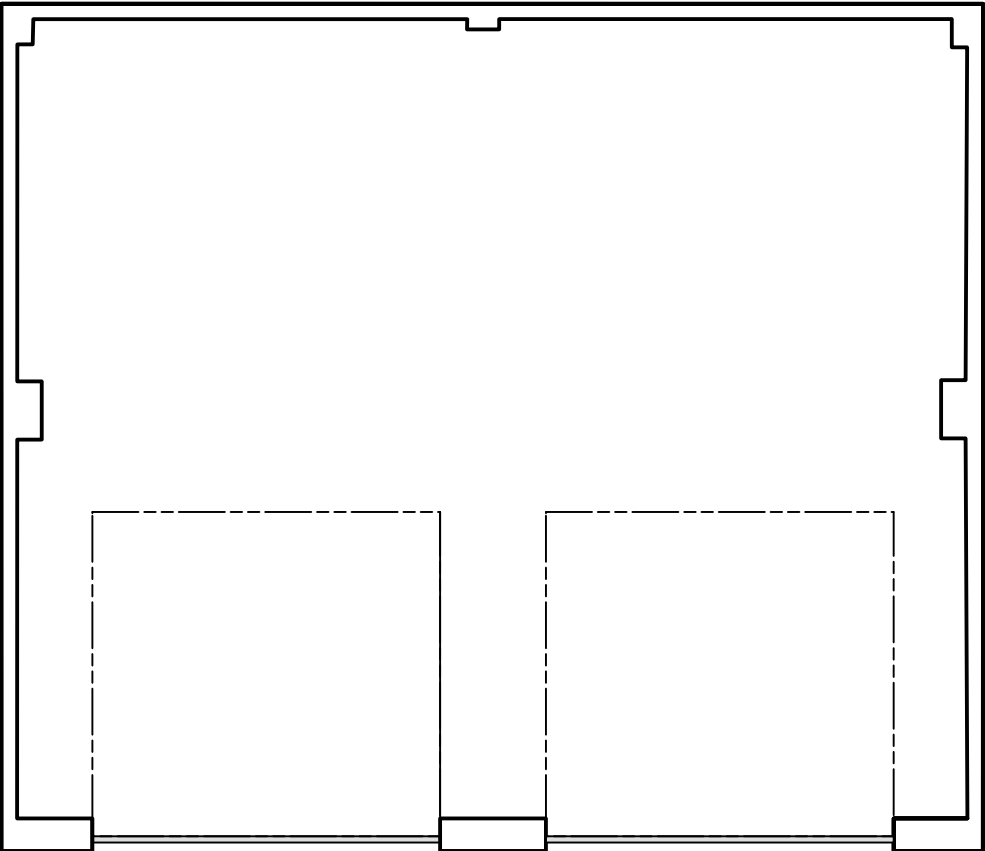

GROUND FLOOR PLAN

Revision _____ Date _____

AD

Alan Duncan Architect

56 High Street Whitwell Hertfordshire SG4 8AG
t 01438 871542 e alduncanbarch@gmail.com

Proposed Solar Panels to Garage at
SOUTH BARN, BROWNINGS LANE
BREACHWOOD GREEN SG4 8PB

Mr and Mrs. R. King

PROPOSED FLOOR + ROOF PLANS
+ ELEVATIONS

Scale 1 : 50 Date Oct 24

Drawing no **SBG.03** Rev _____