



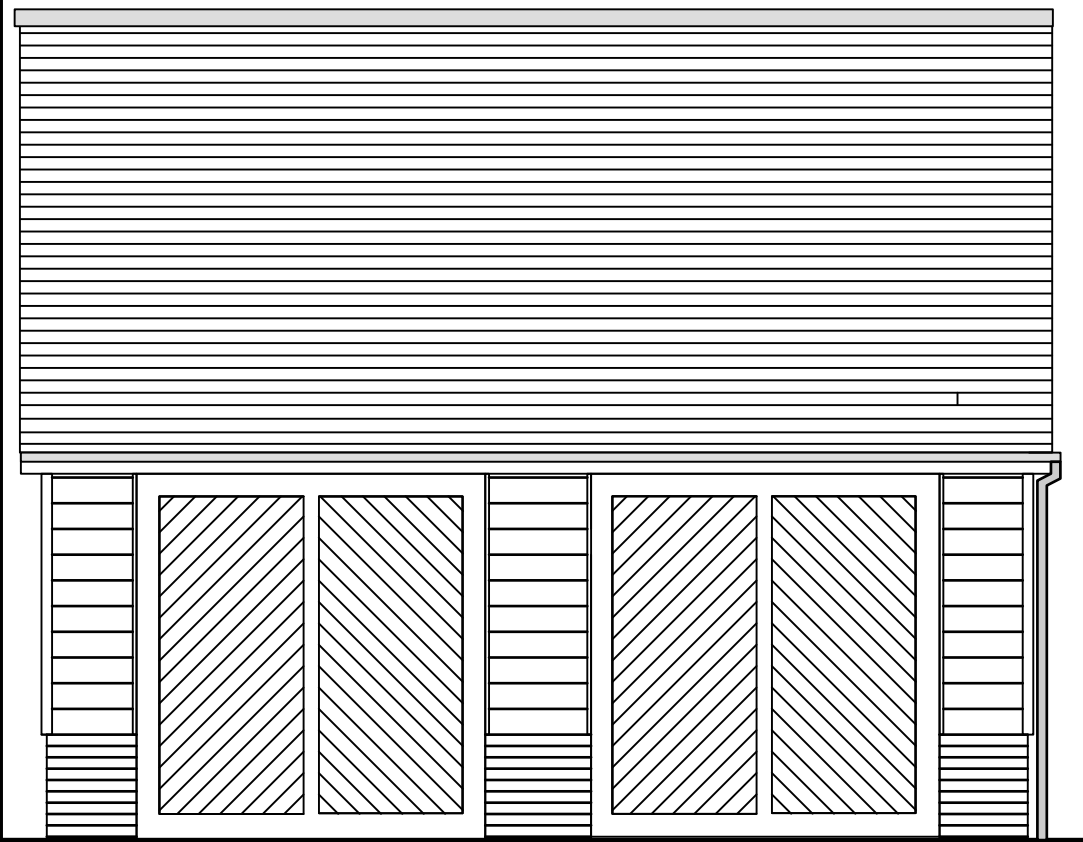



FRONT (EAST) ELEVATION

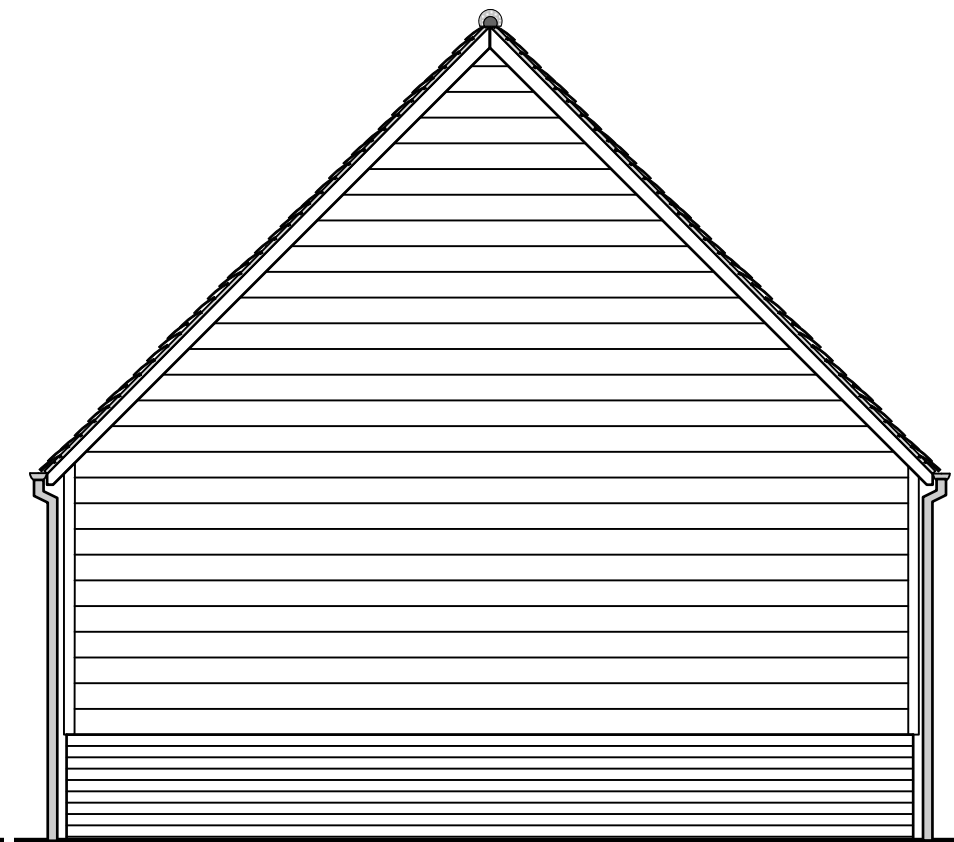


SIDE (NORTH + SOUTH) ELEVATIONS



REAR (WEST) ELEVATION

  

ROOF PLAN

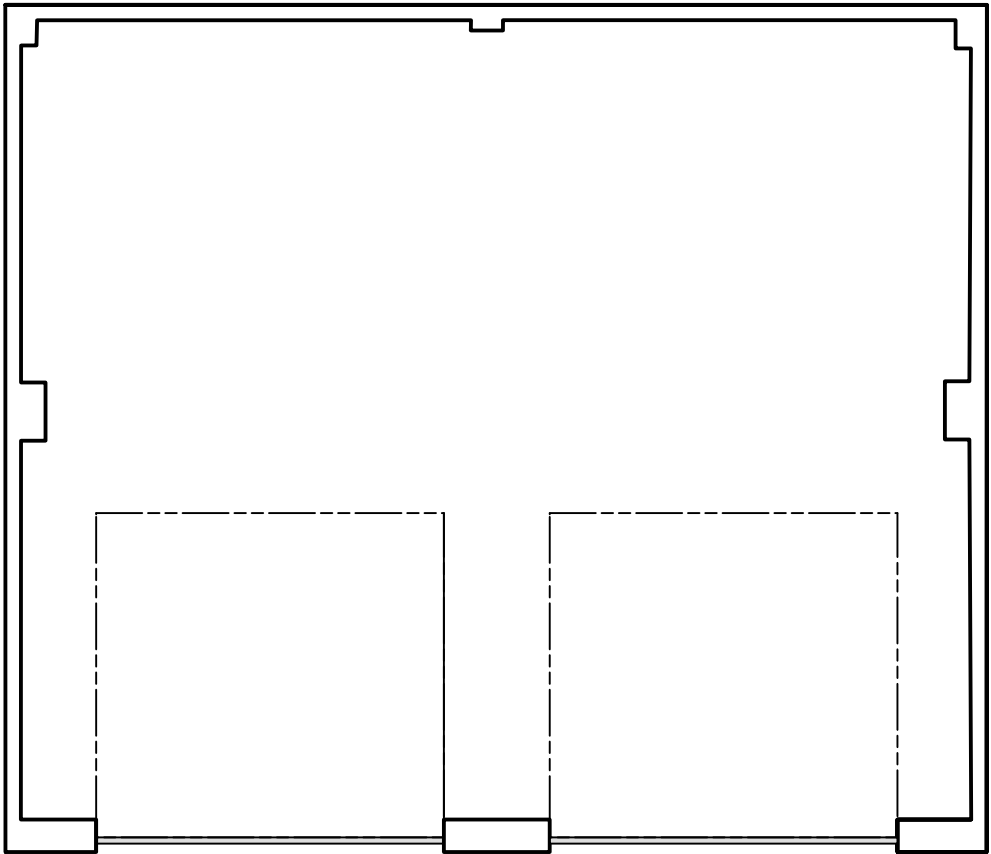

GROUND FLOOR PLAN

Revision  
Date

AD

Alan Duncan Architect

56 High Street Whitwell Hertfordshire SG4 8AG  
t 01438 871542 e alduncanbarch@gmail.com

Proposed Solar Panels to Garage at  
SOUTH BARN, BROWNING'S LANE  
BREACHWOOD GREEN SG4 8PB

Mr and Mrs. R. King

FLOOR PLAN + ELEVATIONS  
- EXISTING

Scale 1 : 100 Date Oct 24

Drawing no SBG.02 Rev