




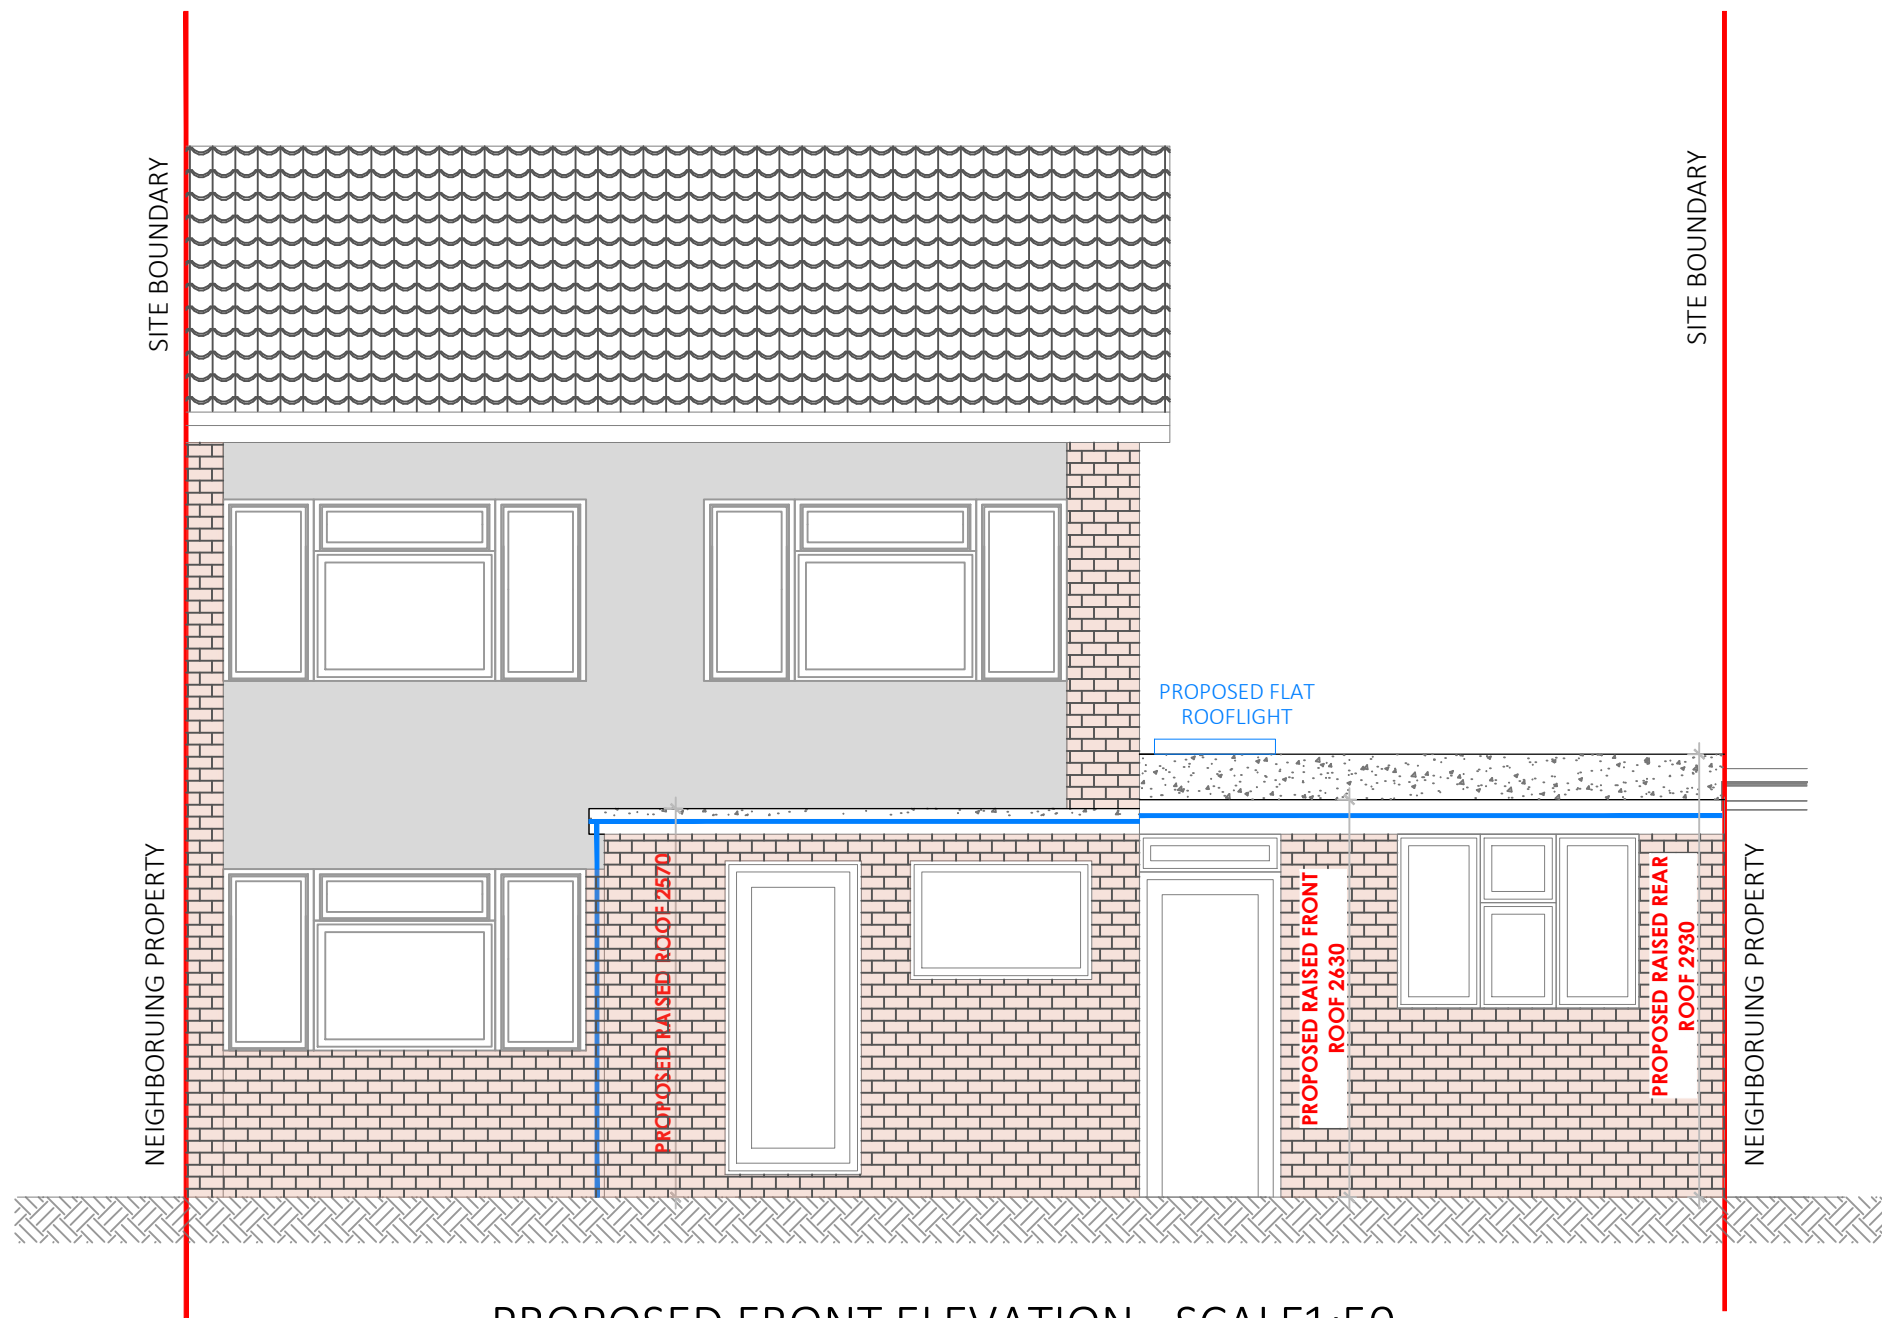


PROPOSED FRONT ELEVATION - SCALE1:50

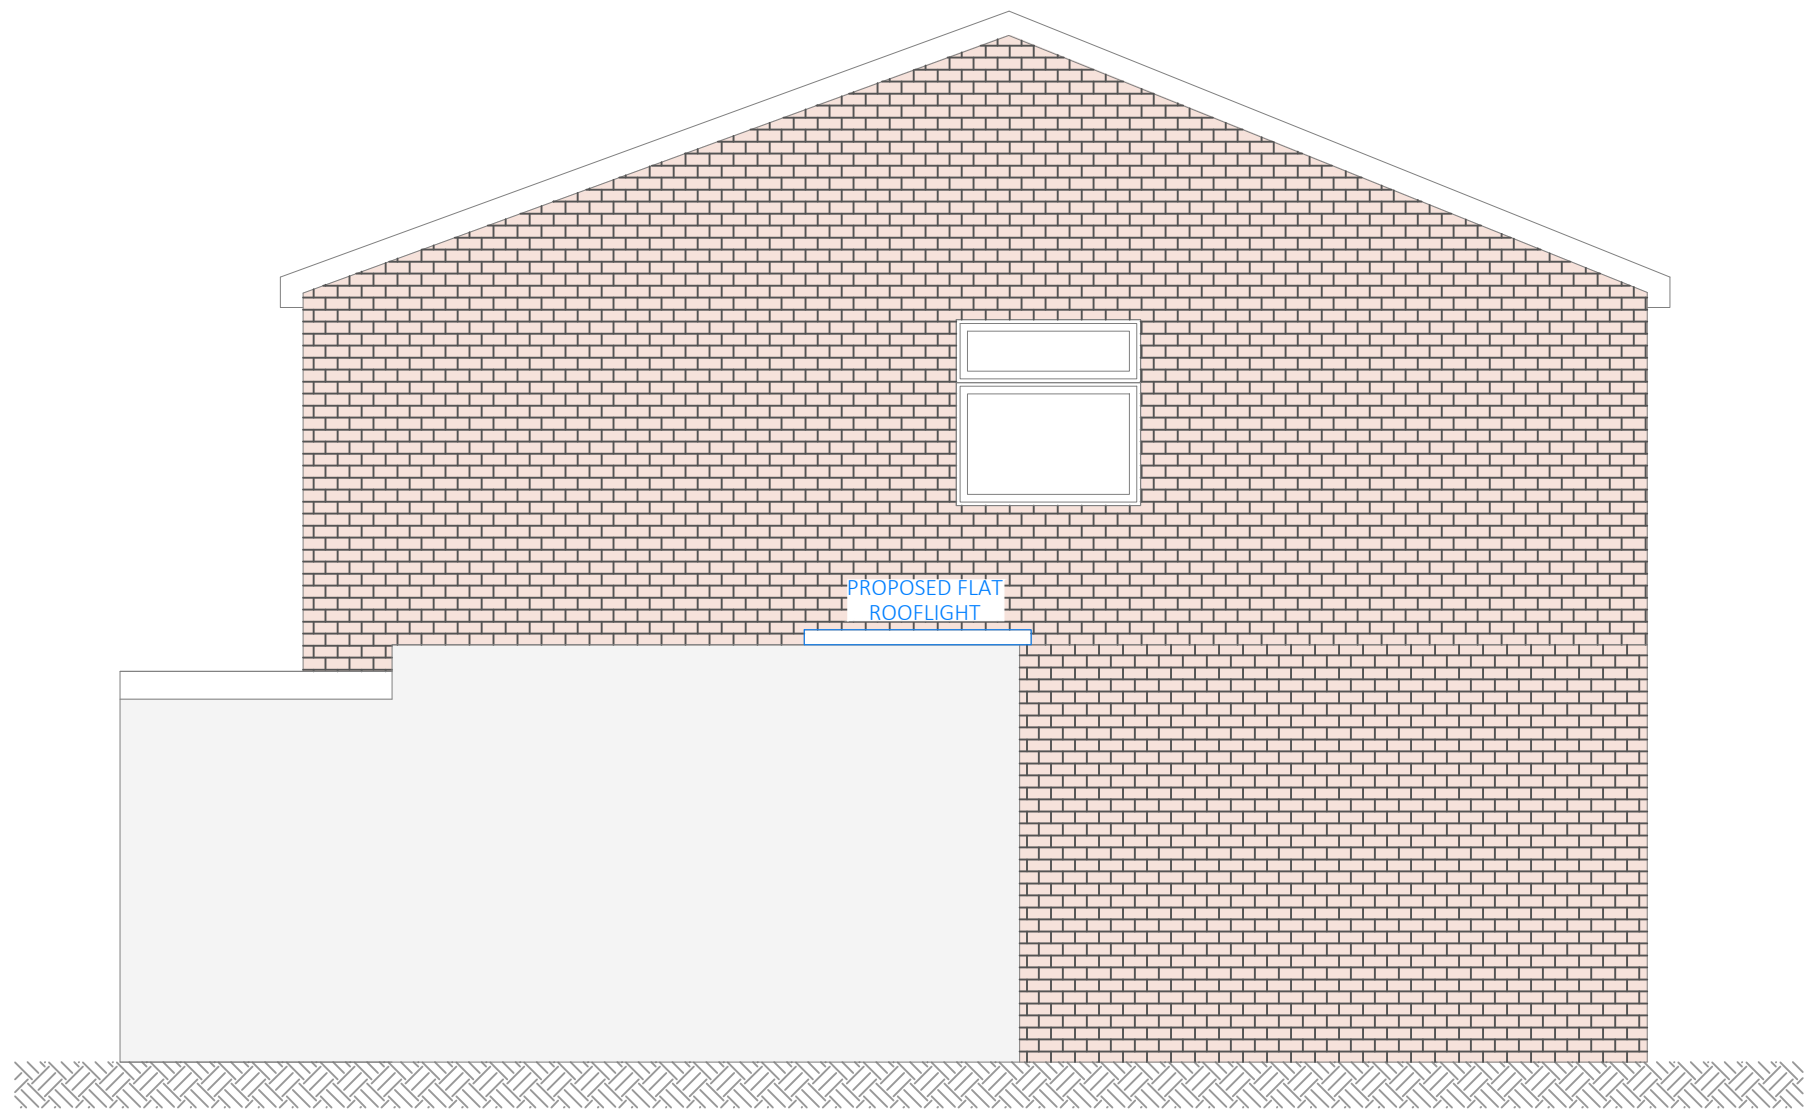


PROPOSED SIDE ELEVATION - SCALE1:50

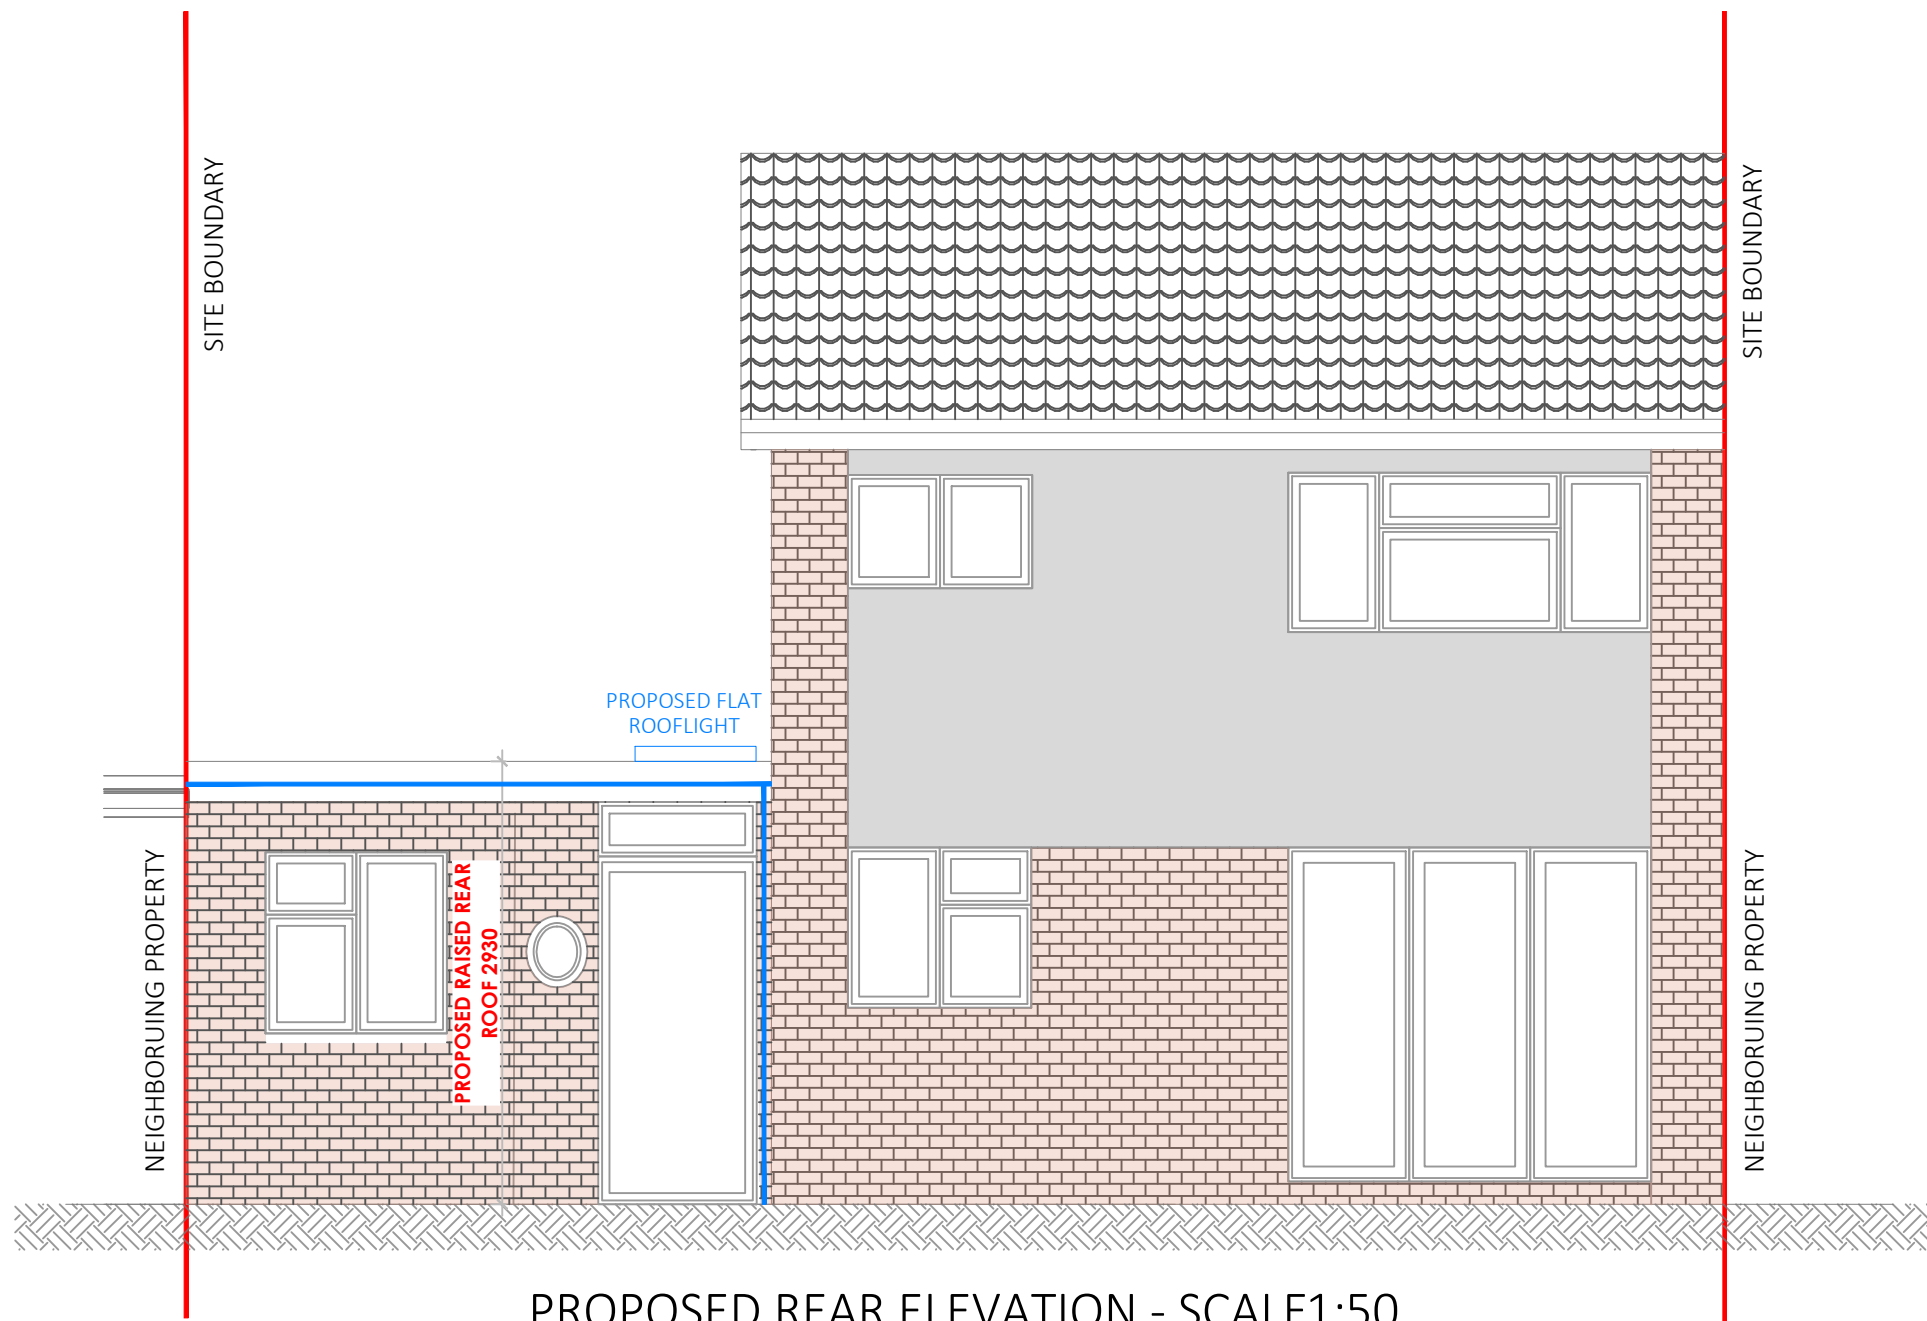

PROPOSED REAR ELEVATION - SCALE1:50

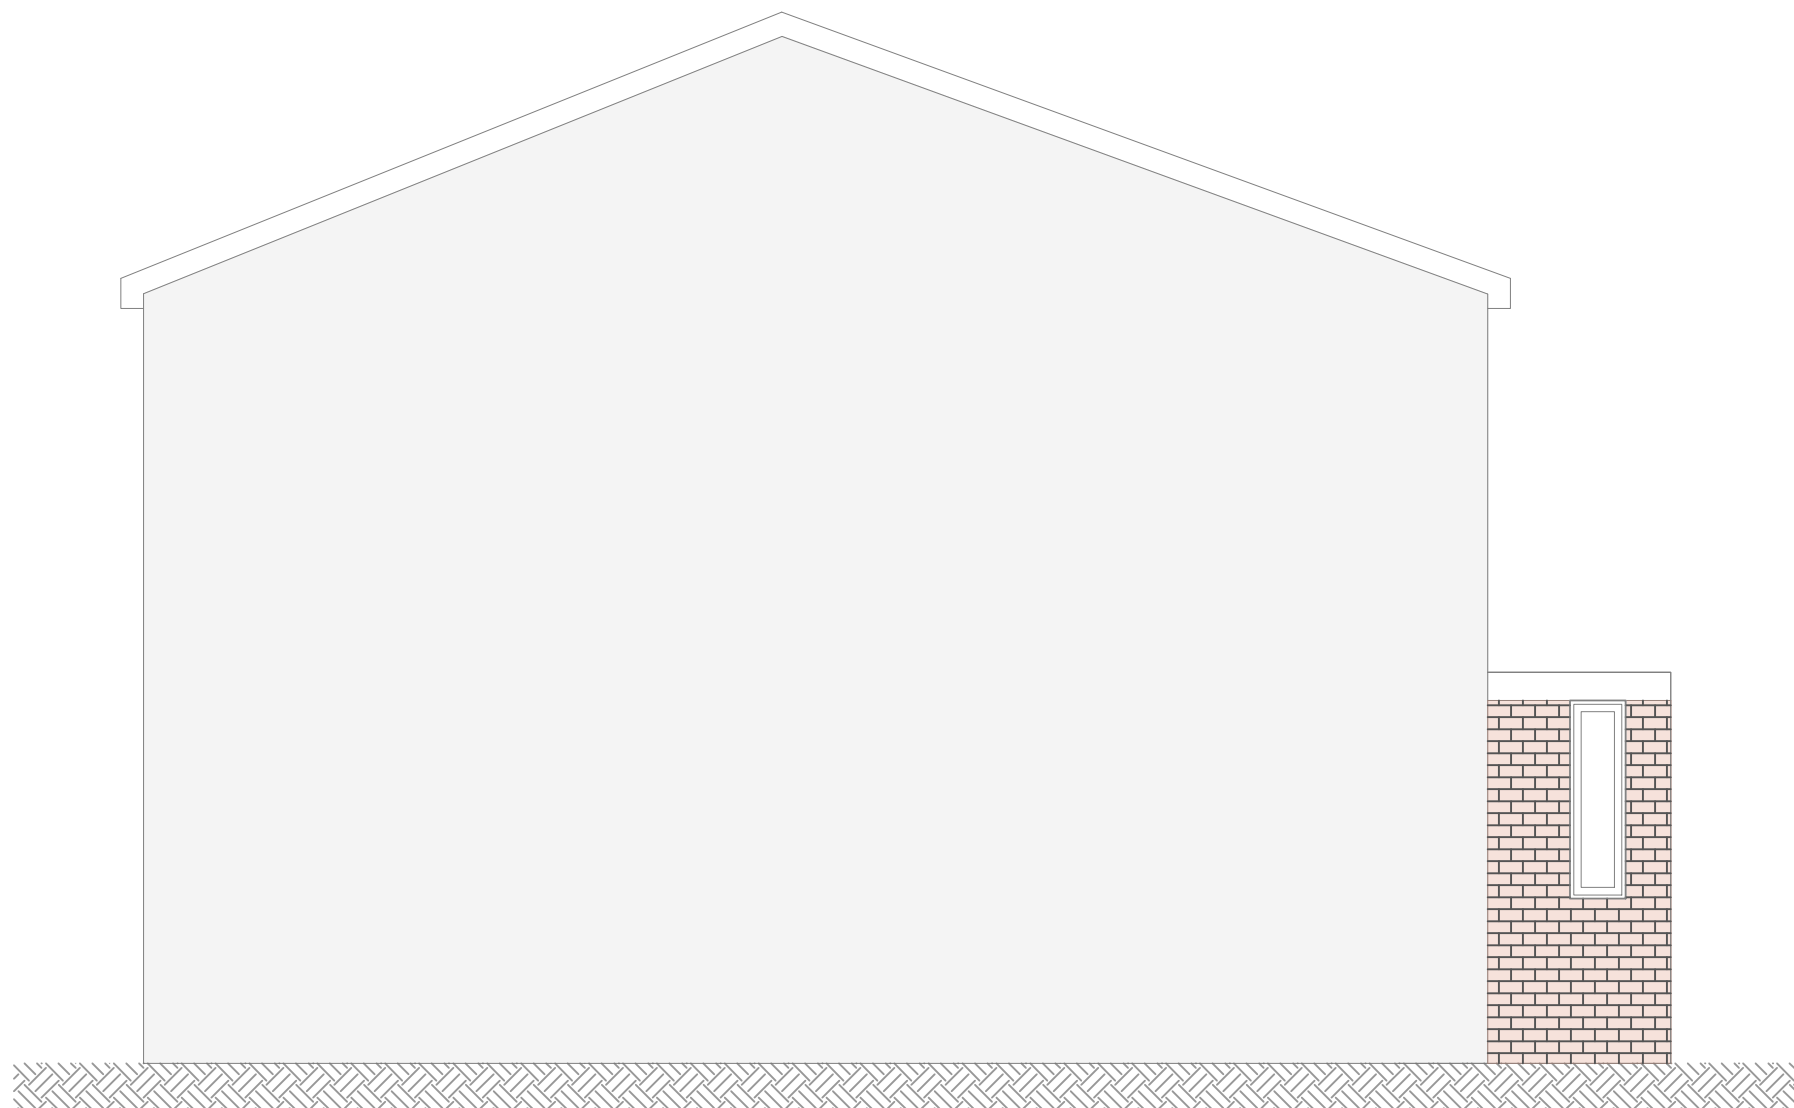

PROPOSED SIDE ELEVATION - SCALE1:50

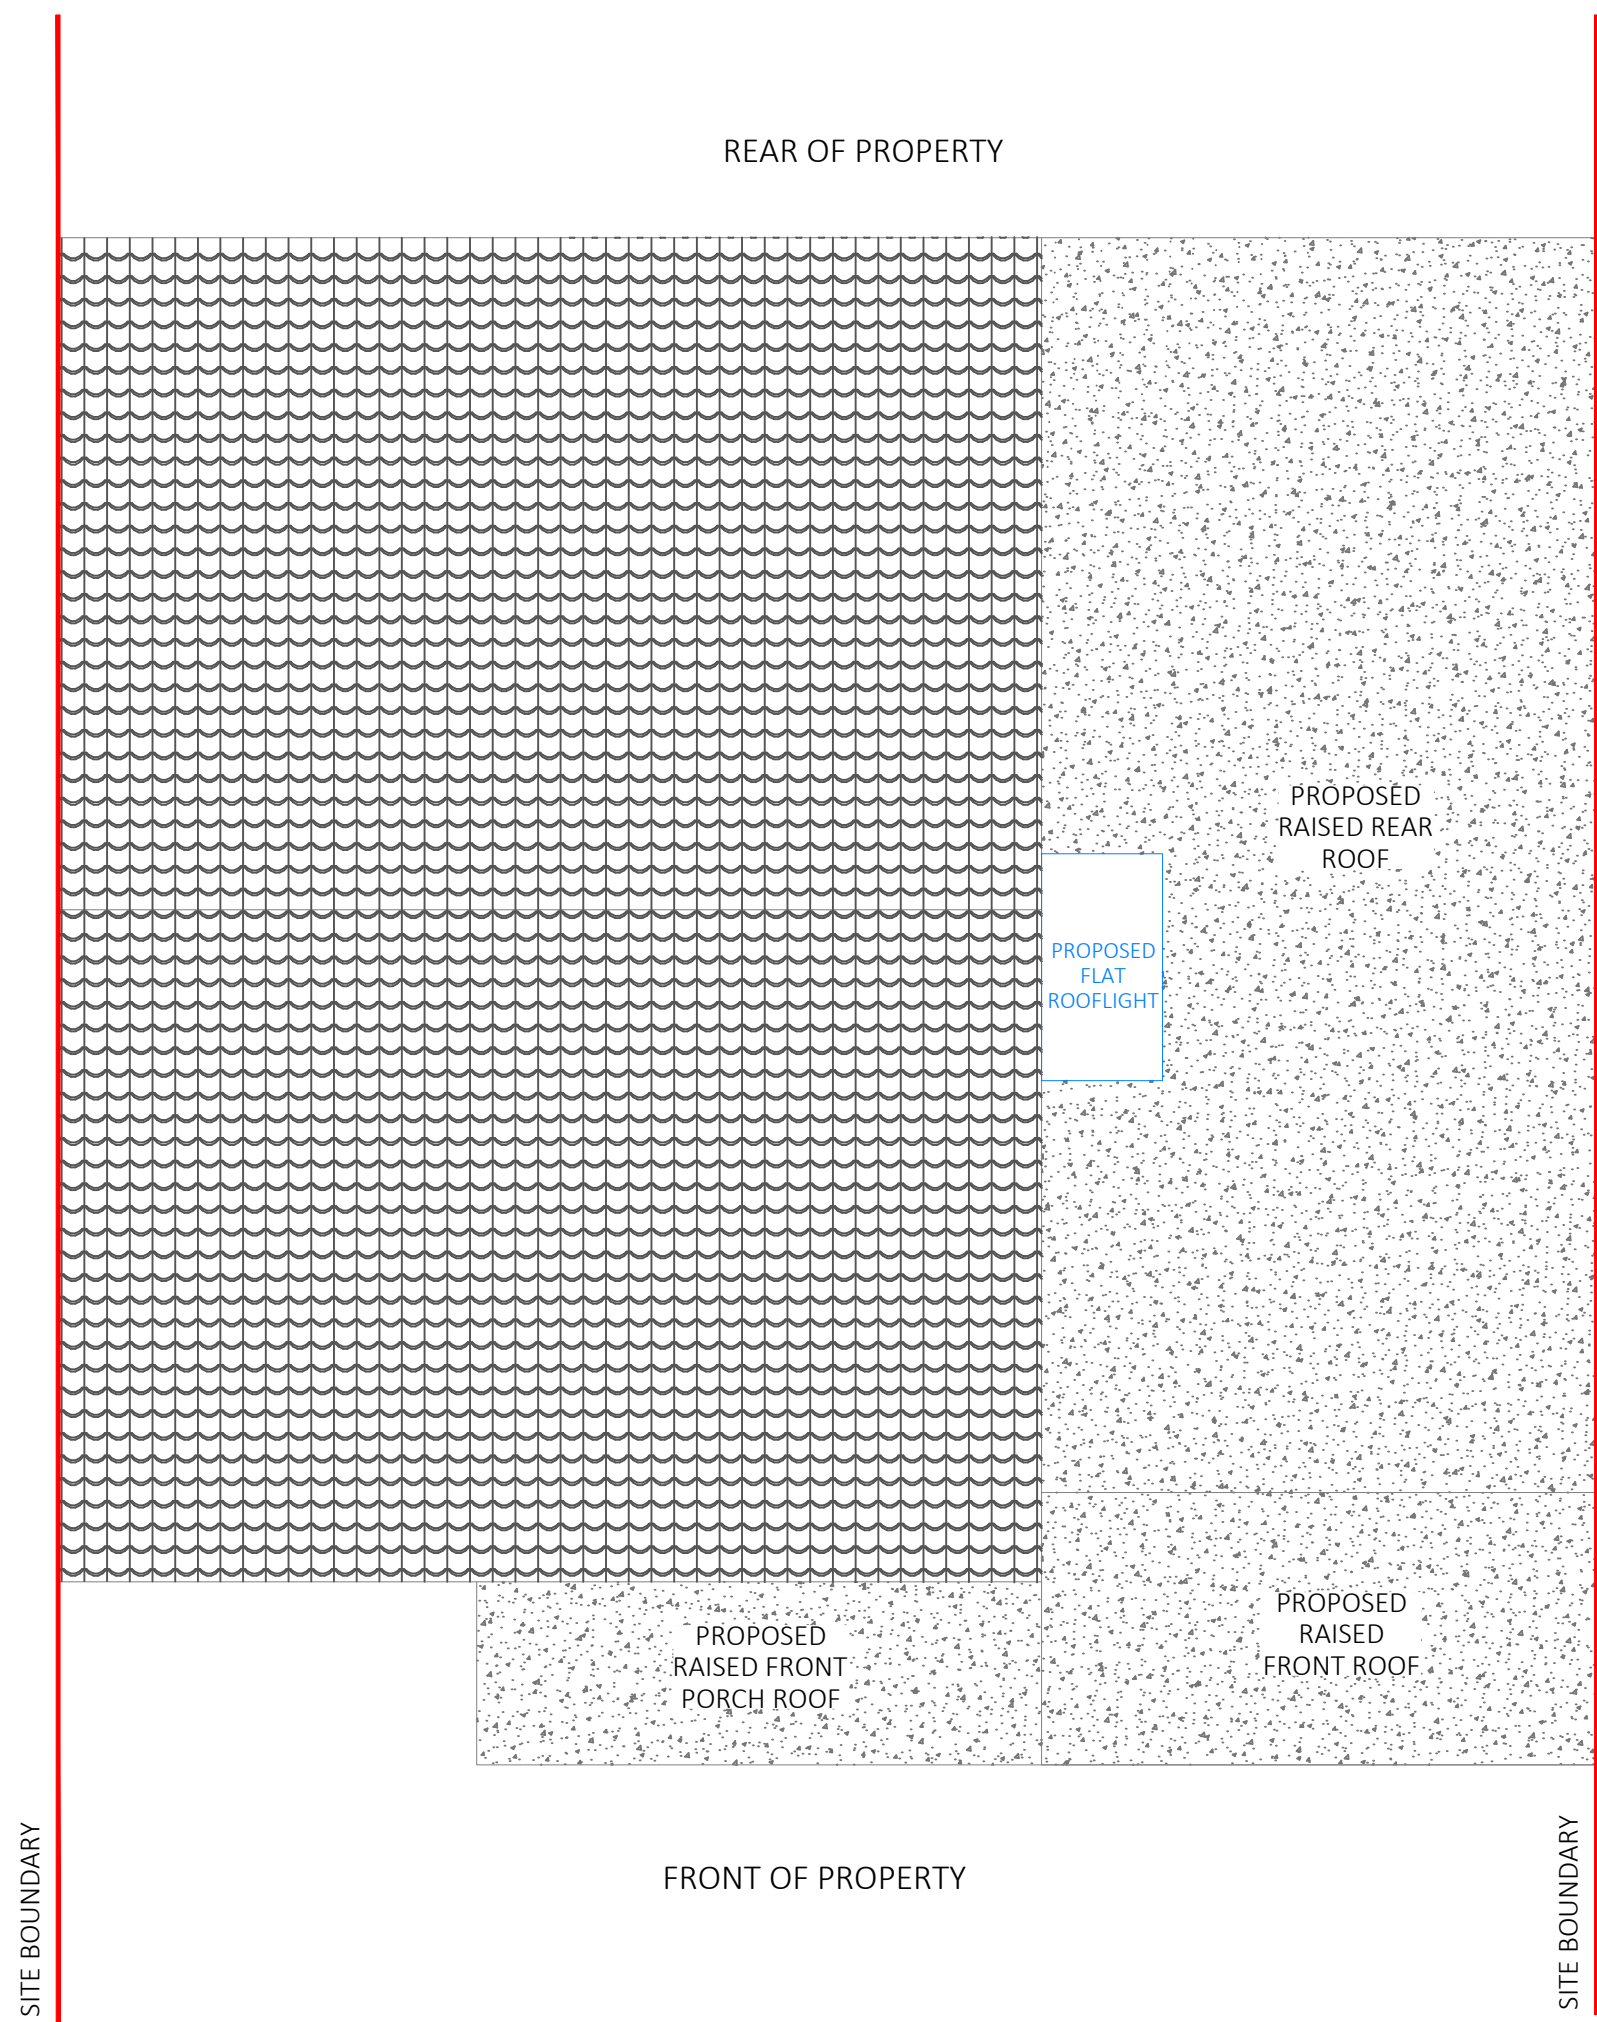

PROPOSED ROOF PLAN - SCALE1:50



44 POPLAR DRIVE
SG8 7ER

PROPOSED ELEVATIONS AND ROOF PLAN

SCALE As shown @ A1
DATE JUL 2025
DRAWN VK

PL-505