






EXISTING FRONT ELEVATION - SCALE1:50

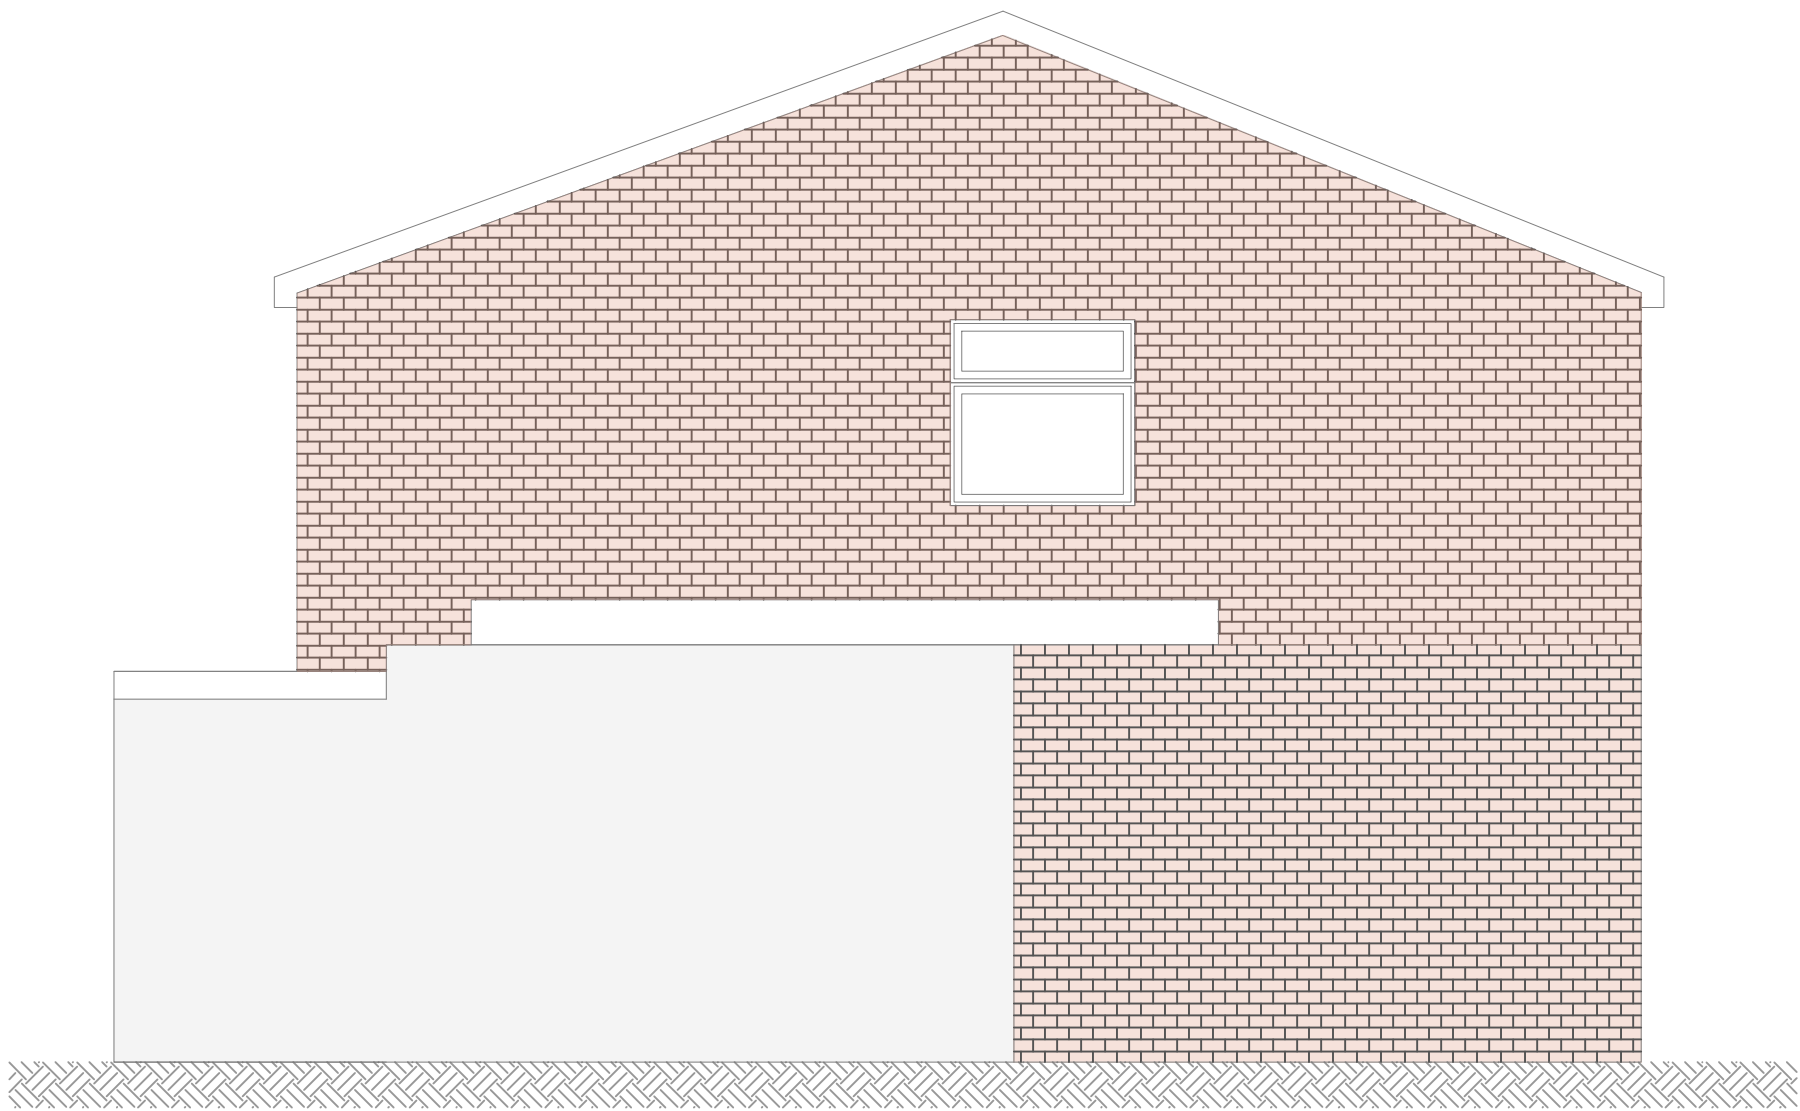


EXISTING SIDE ELEVATION - SCALE1:50

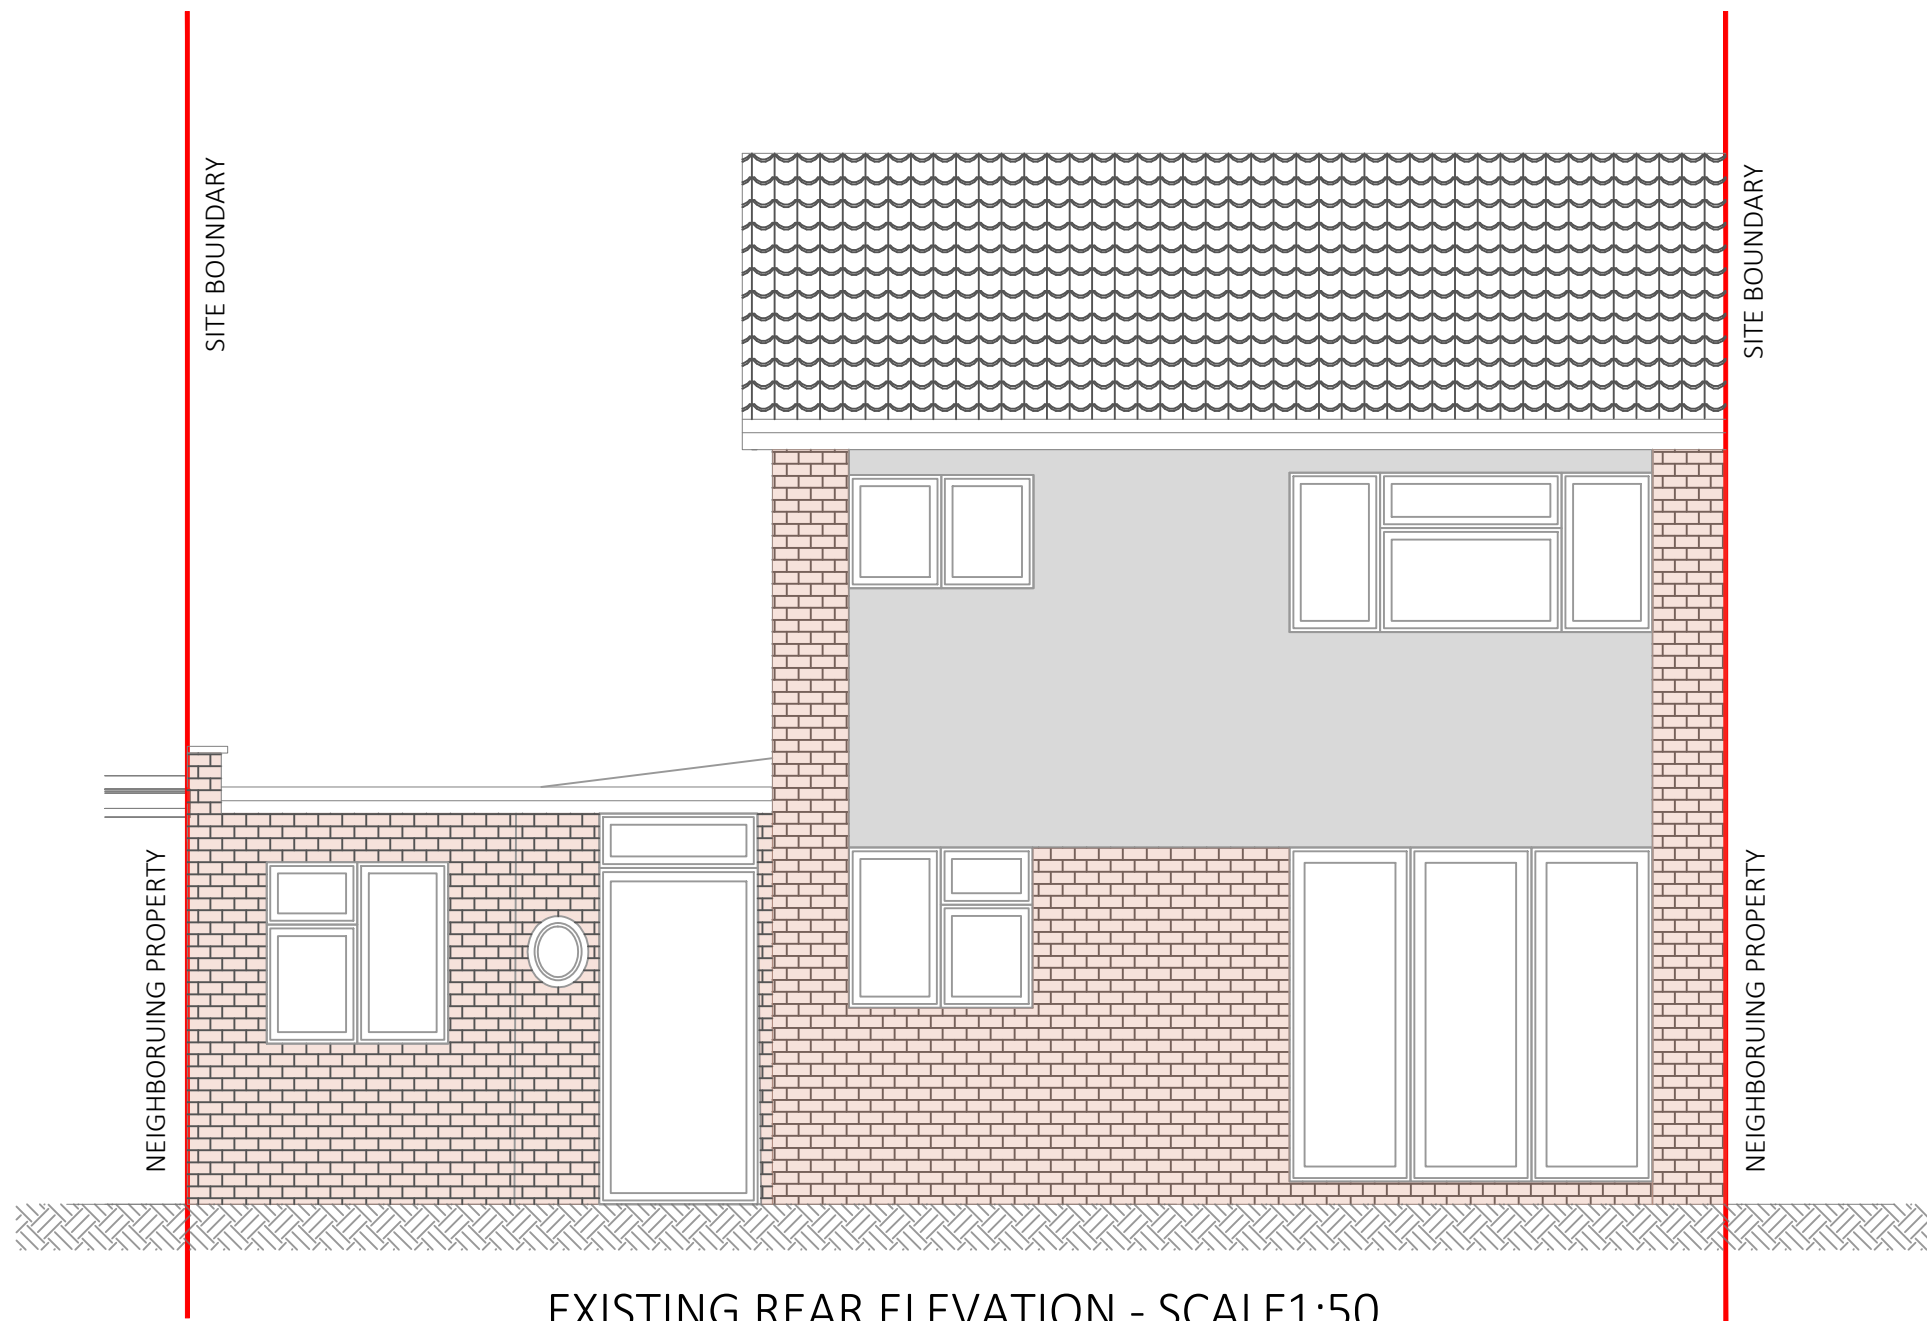

EXISTING REAR ELEVATION - SCALE1:50

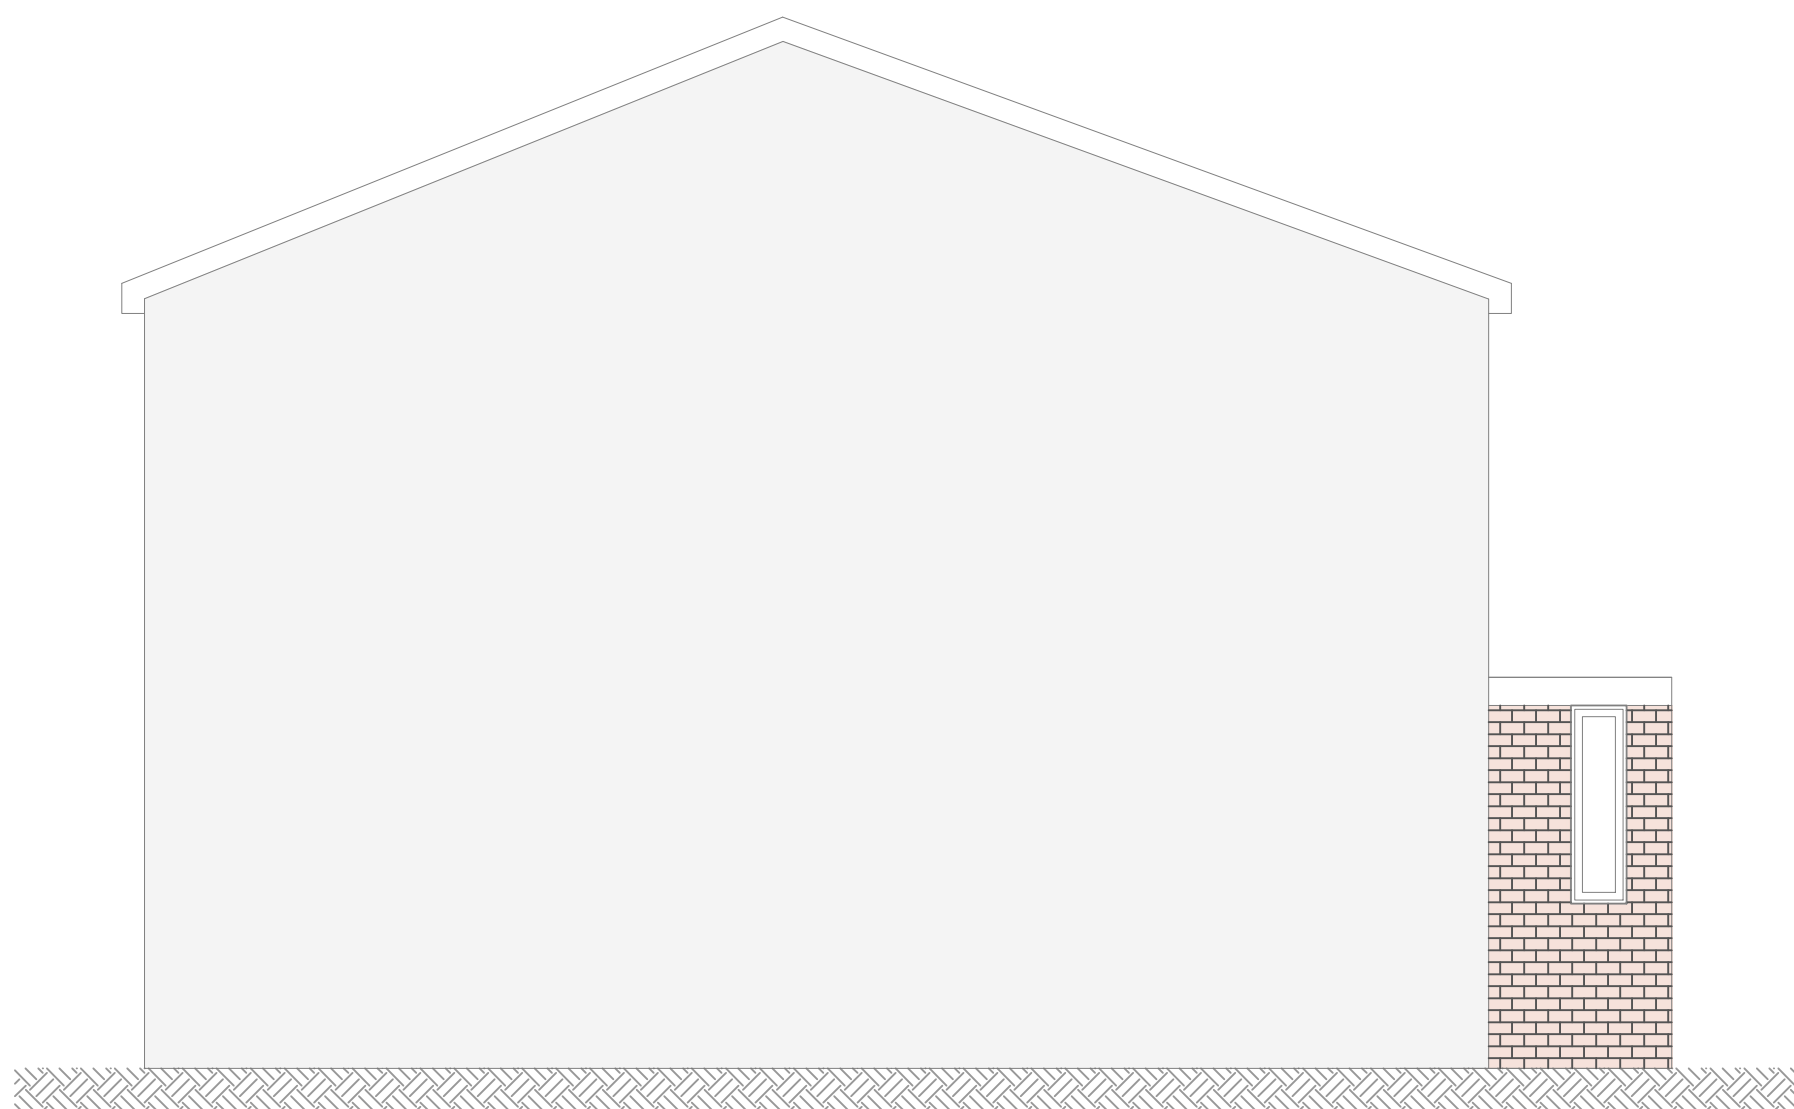

EXISTING SIDE ELEVATION - SCALE1:50

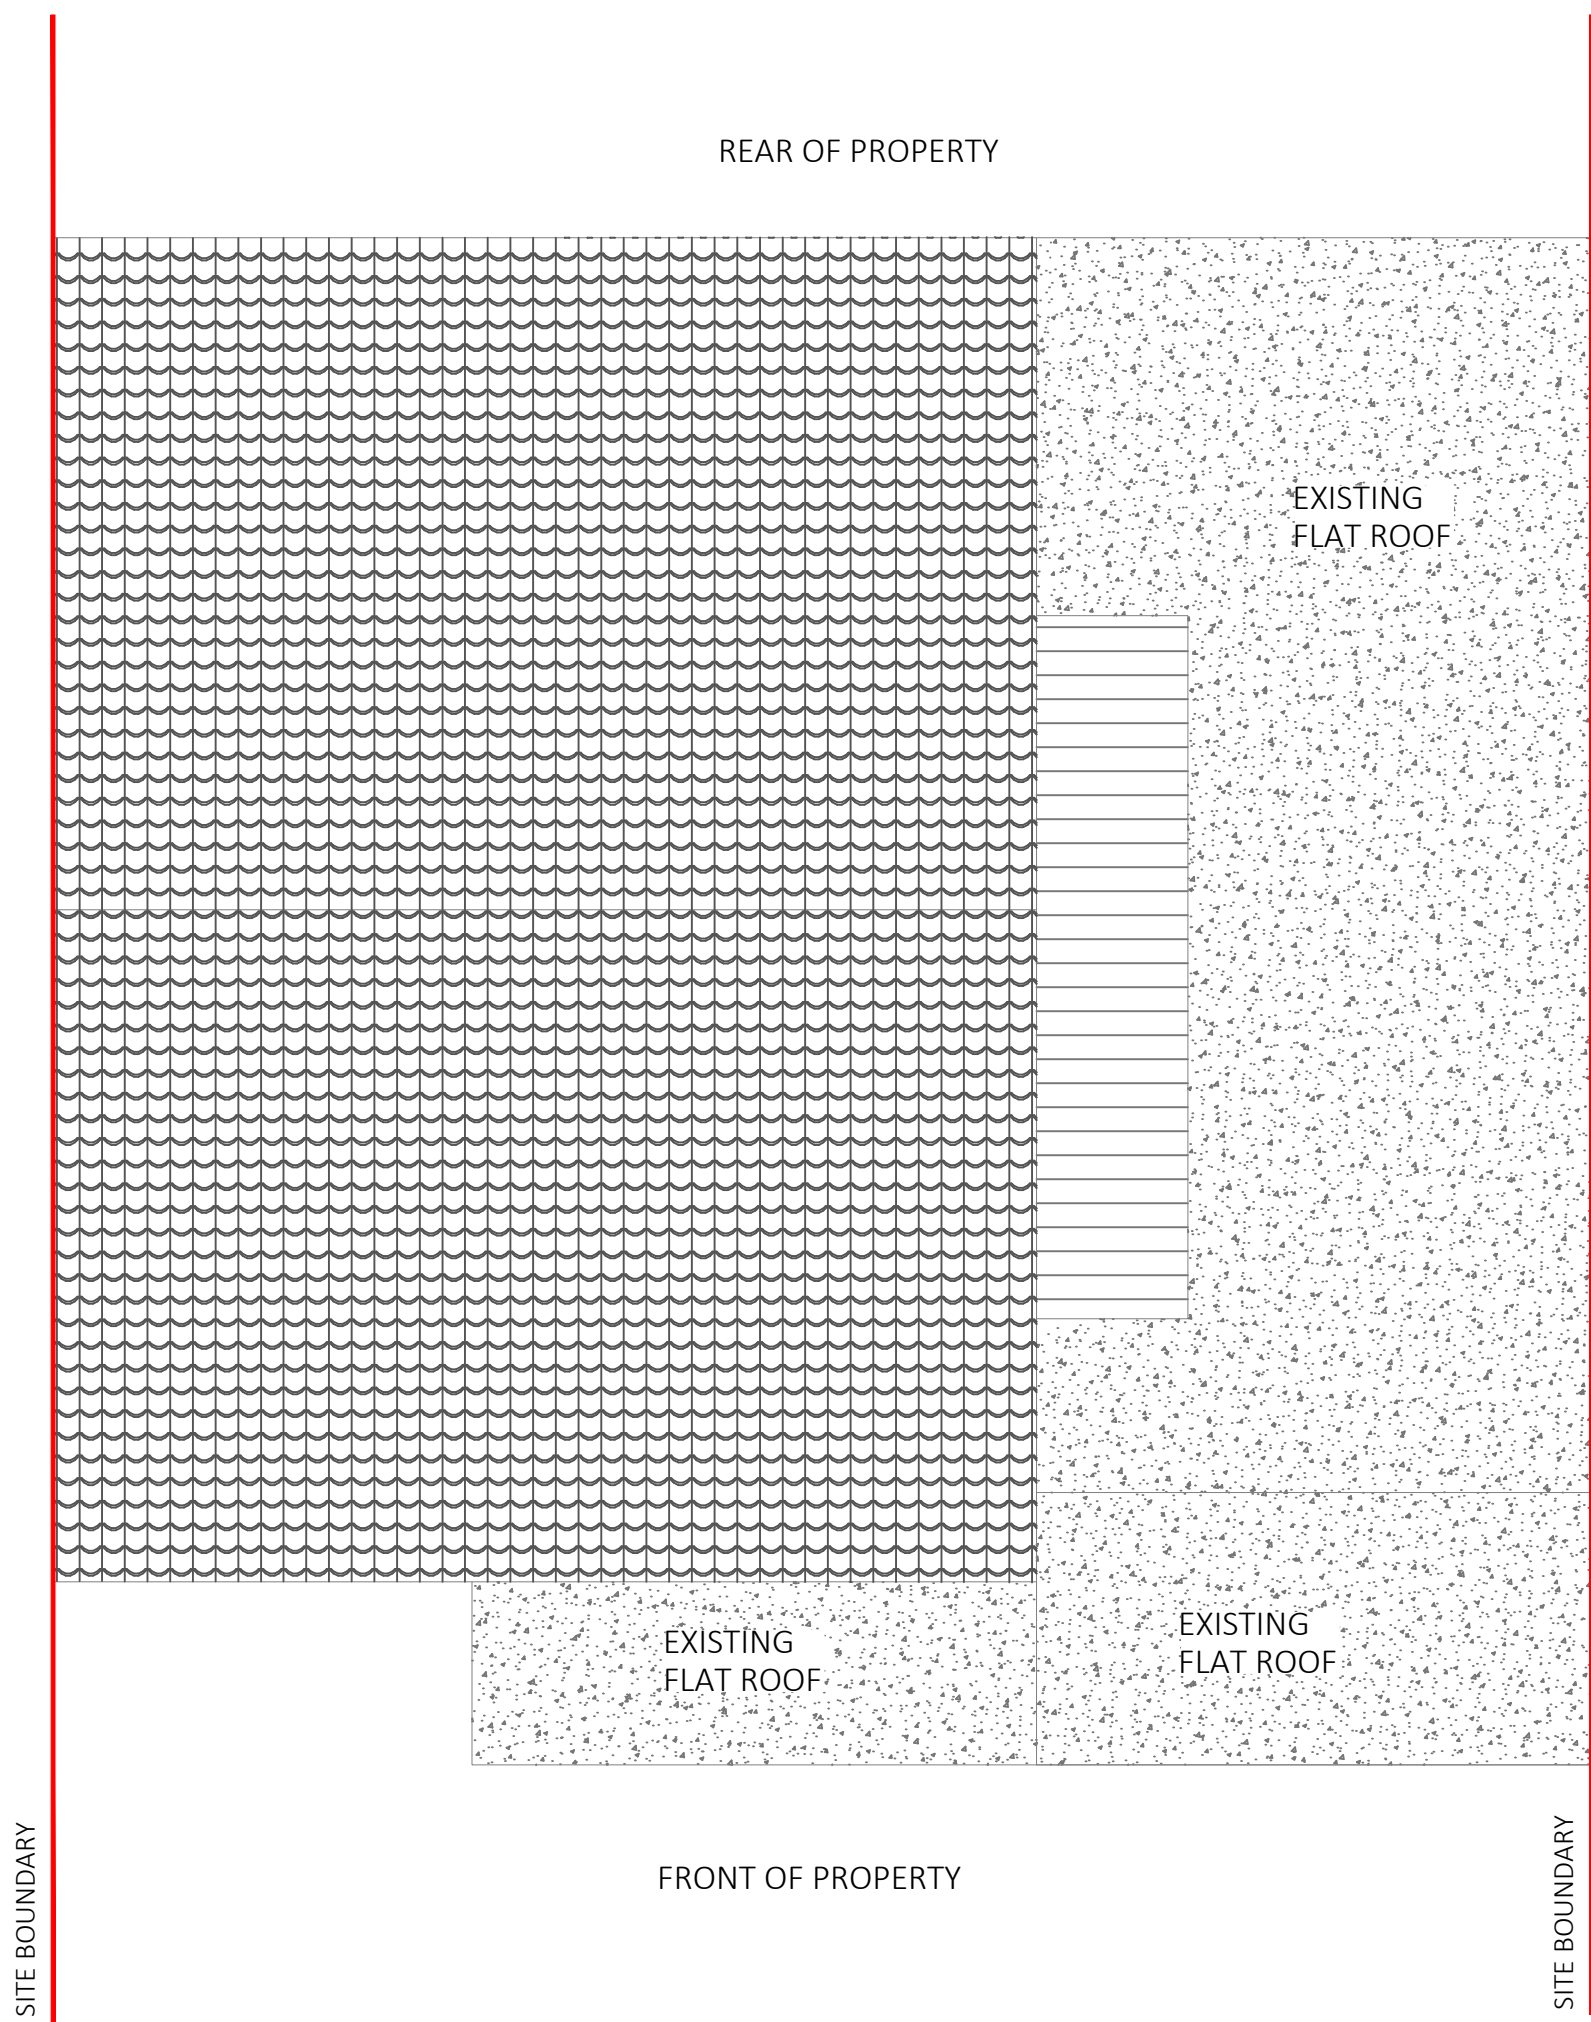

EXISTING ROOF PLAN - SCALE1:50

