




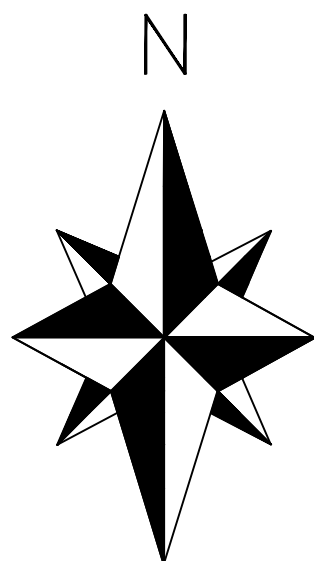

PROPOSED SITE PLAN (1:200)

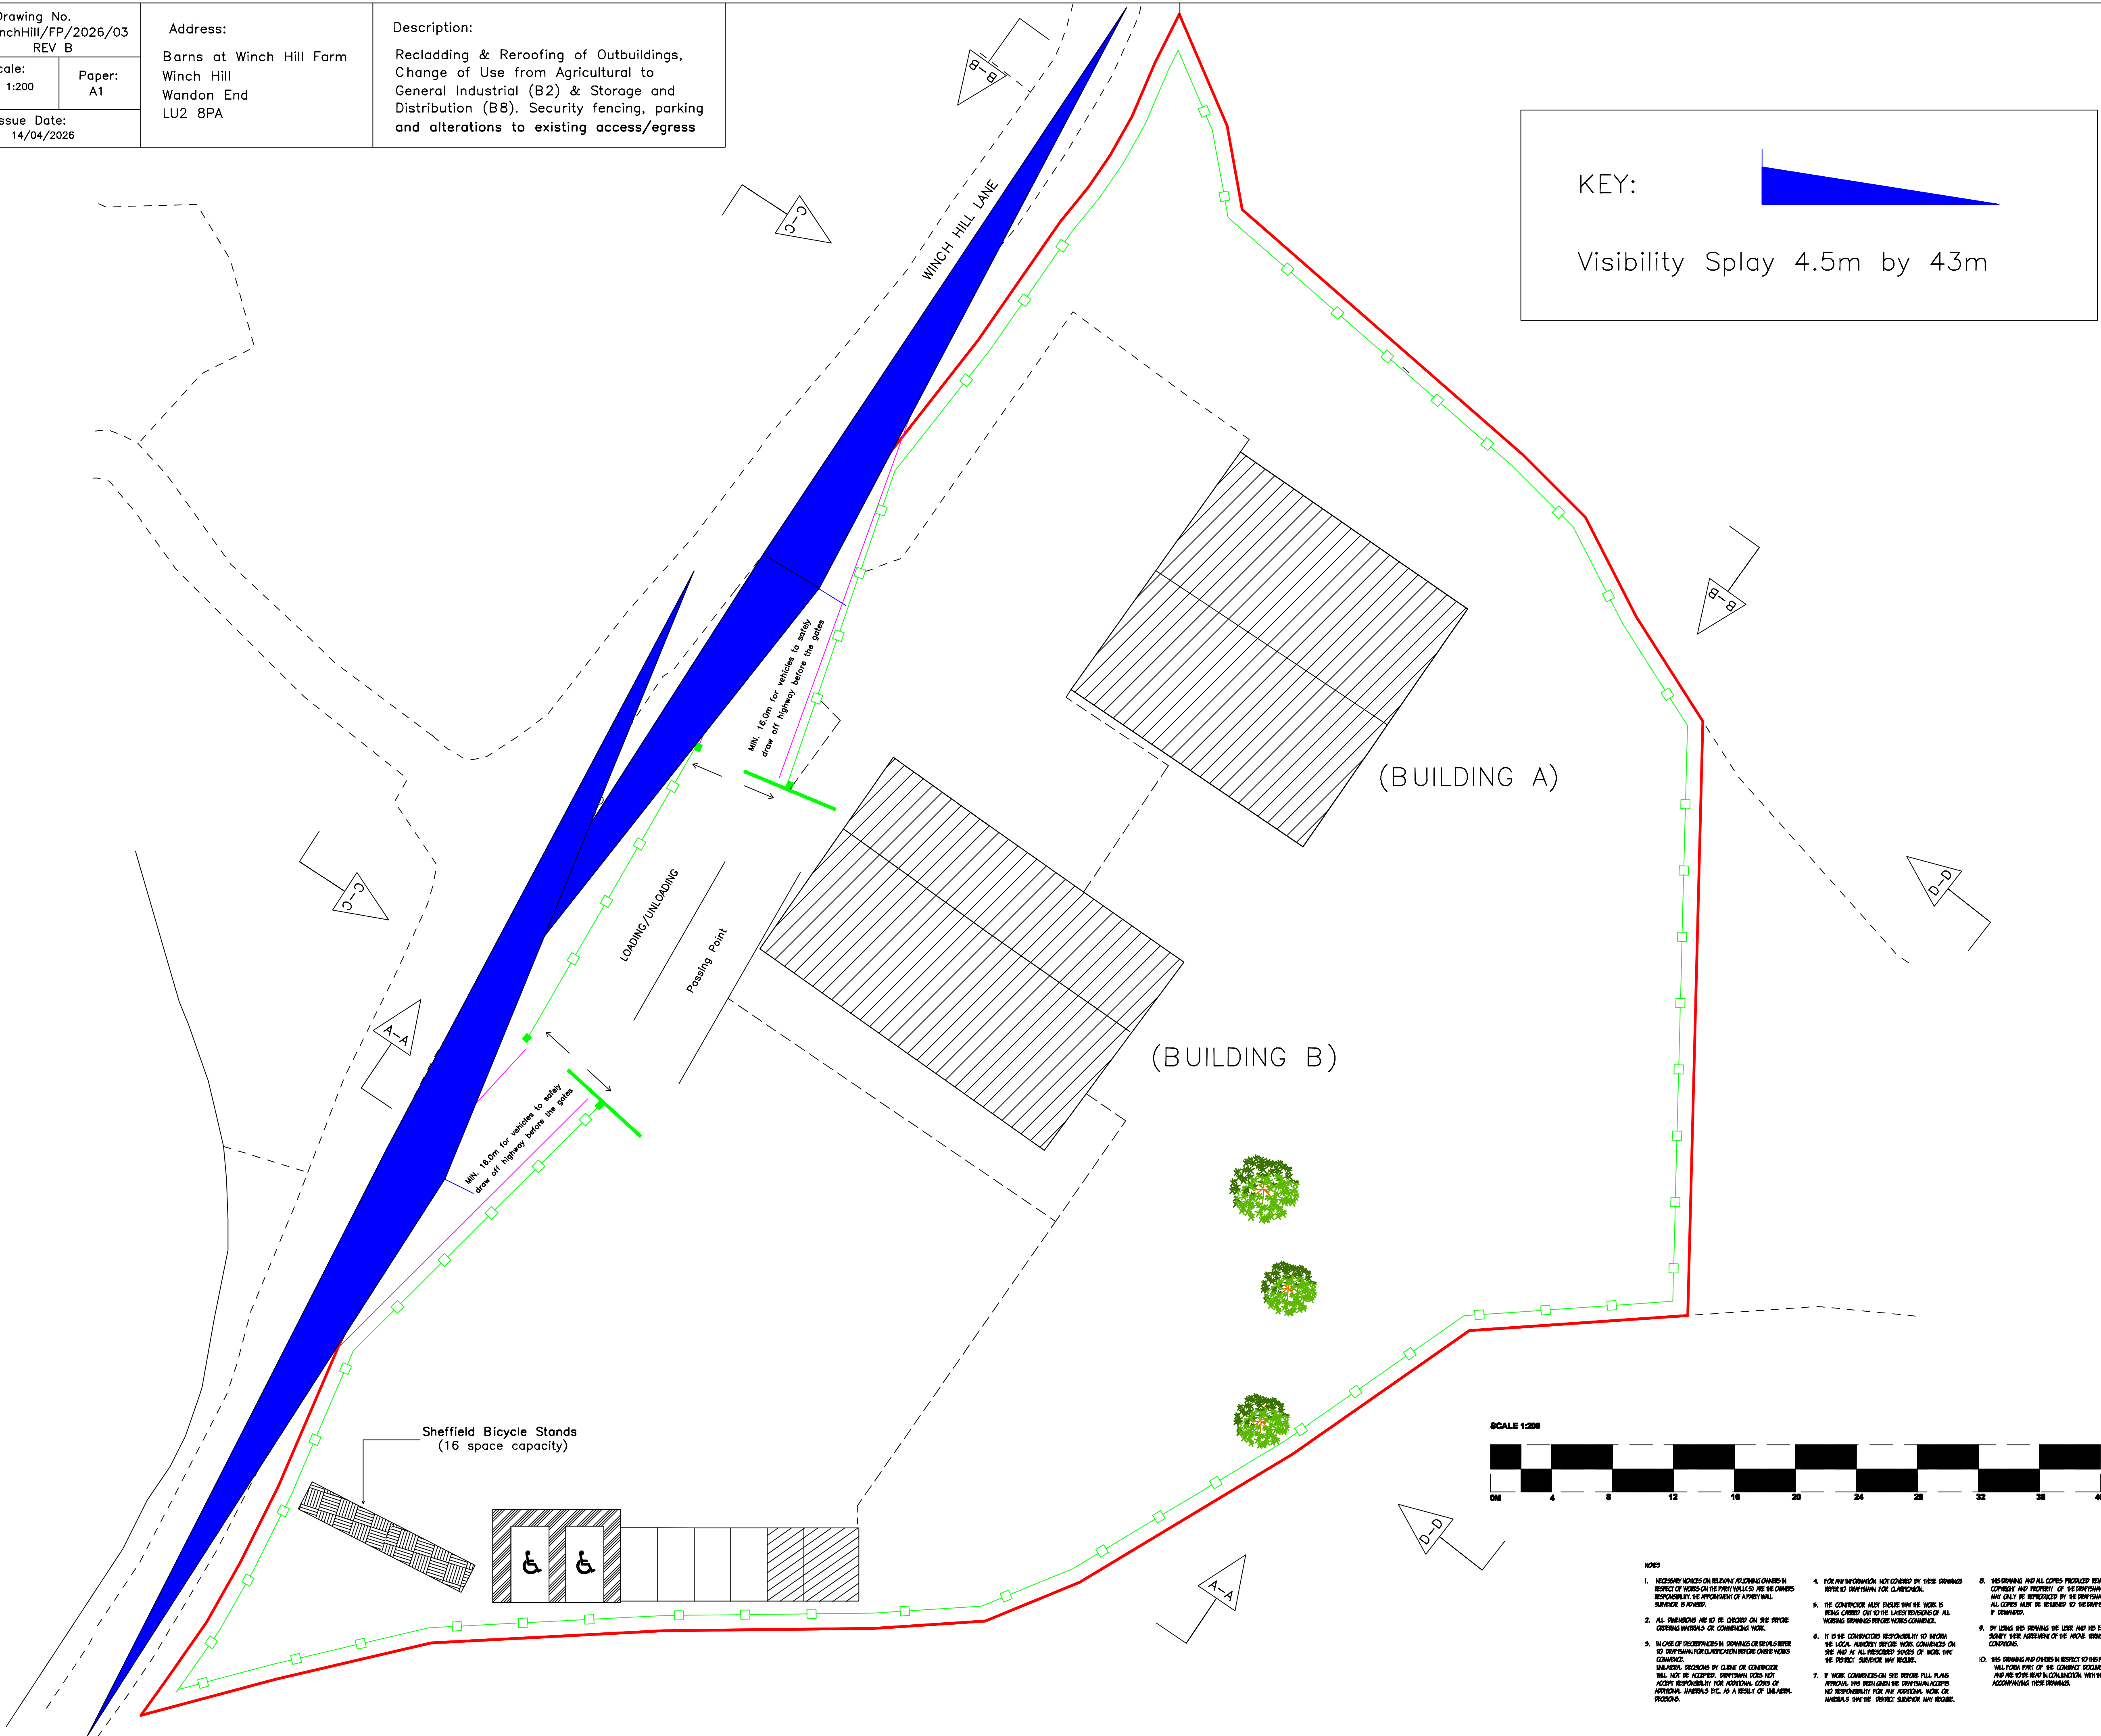


KEY:

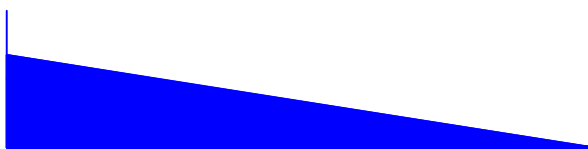

Visibility Splay 4.5m by 43m

SCALE 1:200

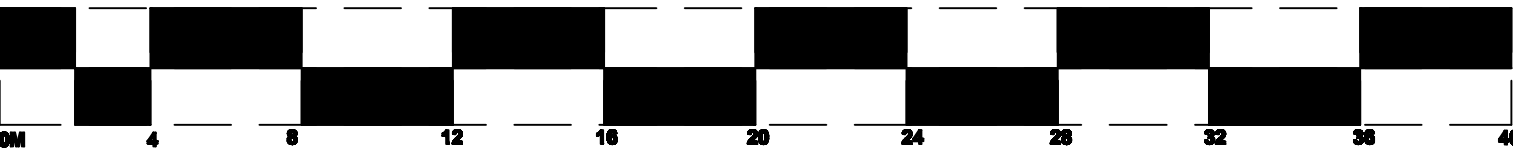

NOTES

1. NECESSARY NOTICES ON BEHALF OF THE CLIENT/OWNER IN RESPECT OF WORKS ON THE PROPERTY SHALL BE THE OWNER'S RESPONSIBILITY. THE EMPLOYER OF THE CONTRACTOR SHALL BE ADVISED.
2. ALL DIMENSIONS ARE TO BE CHECKED ON THE SITE BEFORE COMMENCING WORKS OR COMMENCING WORK.
3. IN CASE OF DISCREPANCY IN DIMENSIONS OR DETAILS REFER TO THE DRAWING FOR CLARIFICATION BEFORE COMMENCING WORKS.
4. THE CLIENT/OWNER SHALL BE RESPONSIBLE FOR THE PROVISION OF ALL NECESSARY PERMITS AND APPROVALS FOR THE WORKS.
5. THE CONTRACTOR SHALL BE RESPONSIBLE FOR THE PROVISION OF ALL NECESSARY SAFETY MEASURES AND SIGNAGE FOR THE WORKS.
6. THE CONTRACTOR SHALL BE RESPONSIBLE FOR THE PROVISION OF ALL NECESSARY ACCESS AND EGRESS FOR THE WORKS.
7. THE CONTRACTOR SHALL BE RESPONSIBLE FOR THE PROVISION OF ALL NECESSARY MATERIALS AND LABOUR FOR THE WORKS.
8. THE CONTRACTOR SHALL BE RESPONSIBLE FOR THE PROVISION OF ALL NECESSARY WASTE REMOVAL AND DISPOSAL FOR THE WORKS.
9. THE CONTRACTOR SHALL BE RESPONSIBLE FOR THE PROVISION OF ALL NECESSARY SITE SECURITY AND ACCESS FOR THE WORKS.
10. THE CONTRACTOR SHALL BE RESPONSIBLE FOR THE PROVISION OF ALL NECESSARY SITE CLEANUP AND DISPOSAL FOR THE WORKS.