

Notes

Site Boundary

B 07.04.2026 General Revision
A 11.12.2025 Issued For Information


Revisions

Client
Klara Homes

Project
38-40 Eastcheap, Letchworth

Drawing Title
Site and Block Plans

Status	Drawn	Checked
Information	ME	TS
Scale	Date	
1:25@A3 ; 1:50@A4	02/2026	
Drwg. No.	Revision	
115c_SP_01	B	

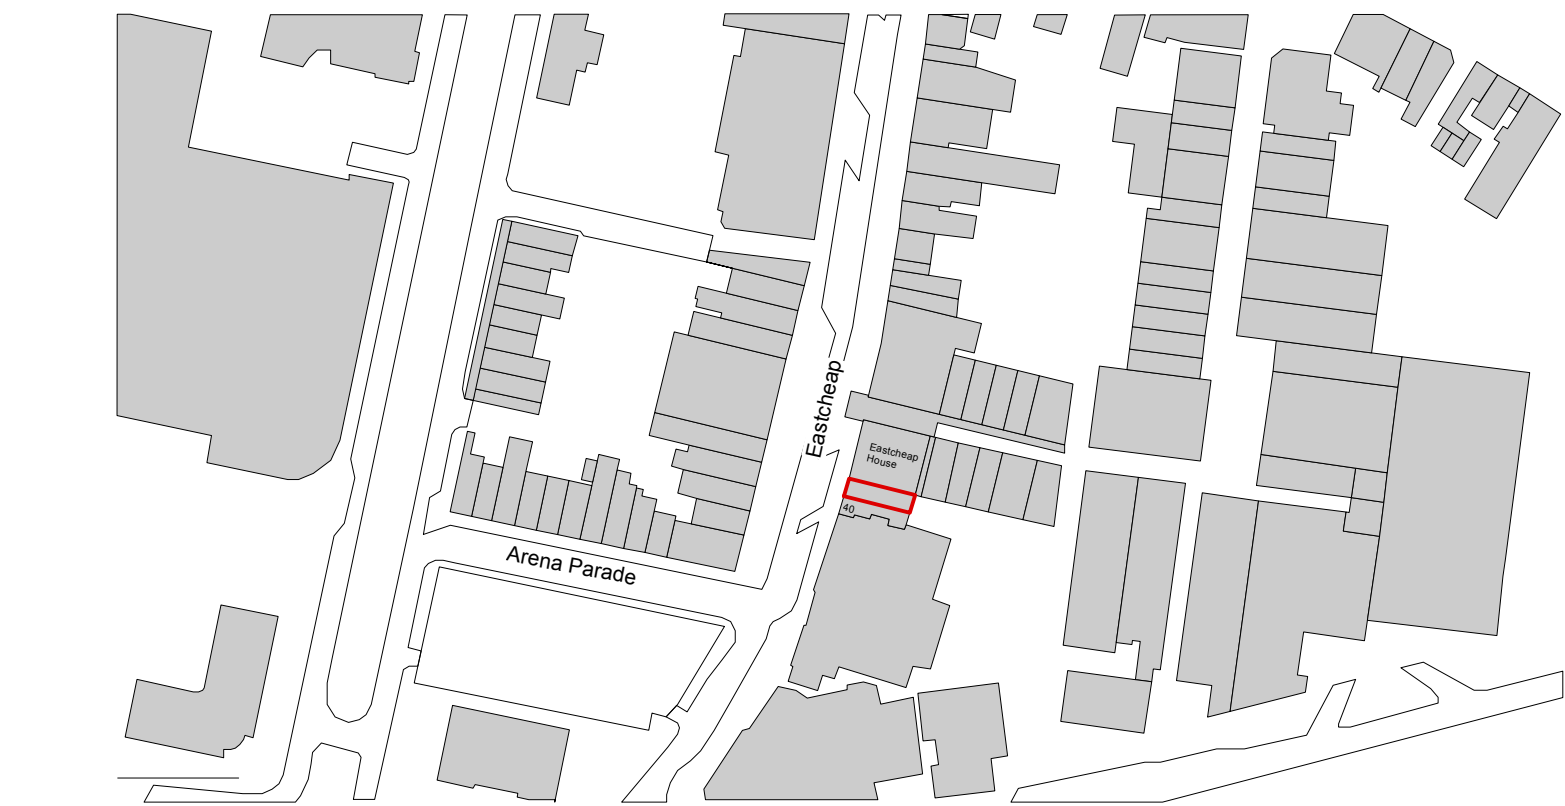

A Site Plan
BP_01 1:1250@A1 ; 1:2500@A3



A Block Plan
SP_01 1:500@A1 ; 1:1000@A3