


The measured areas and drawings within this scheme relate to the current state of design and are reliant upon the information available at the time. Any decisions to be made on the basis of these predictions should include due allowance for variations in the design development and construction process. Please note that this drawing is compiled with existing information available. All dimensions to be checked on site.			
revision	date	author	revision notes
A	20.10.26	LM	Additional elevation added following request from planning officer.




Proposed Front Elevation

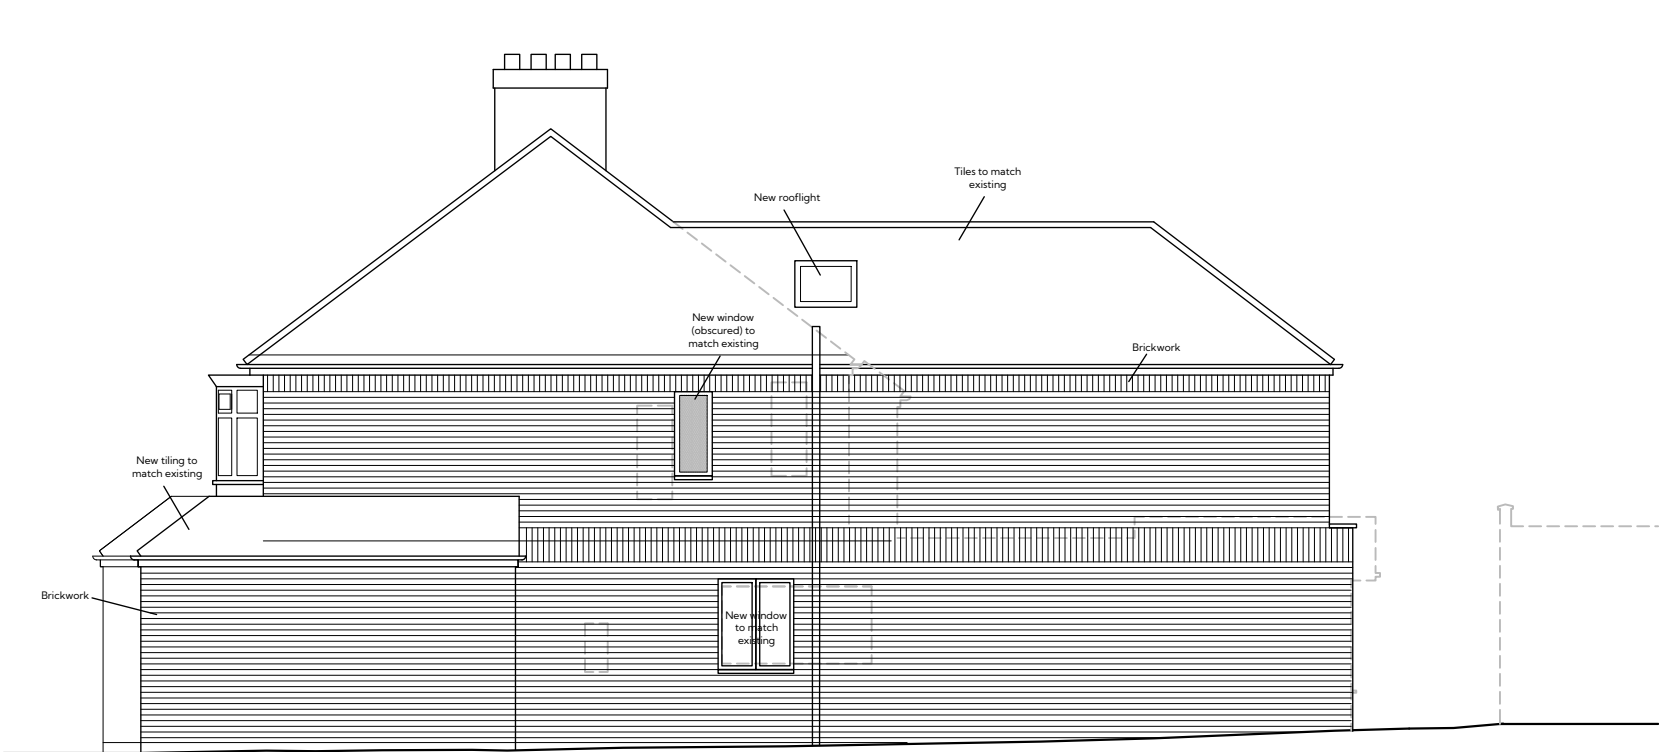


Proposed Side Elevation
(North)

KEY PLAN:

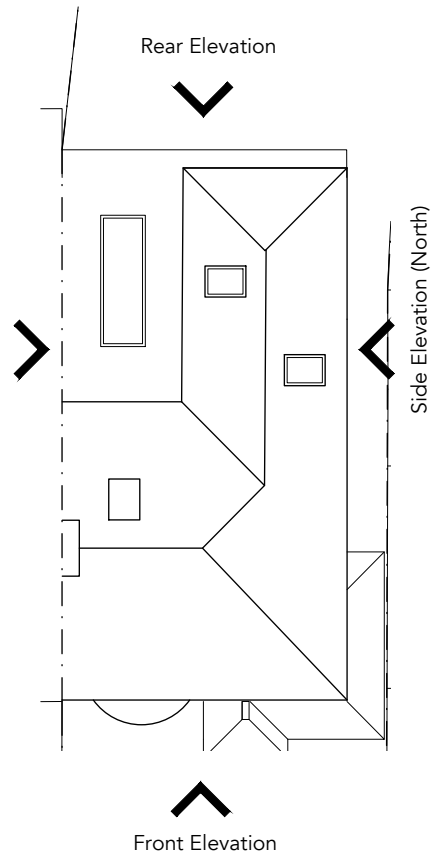

Proposed Rear Elevation

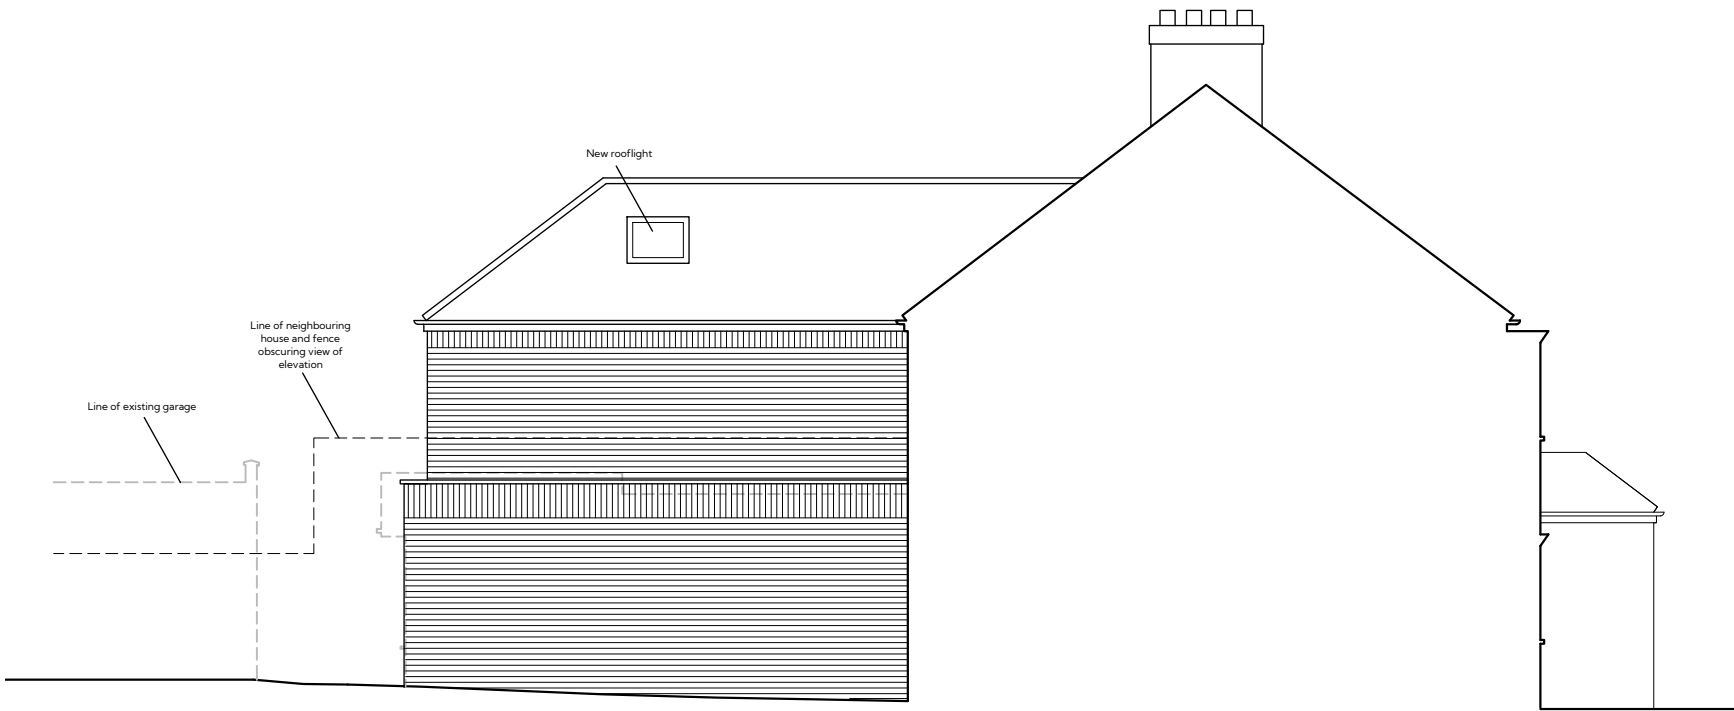

Proposed Side Elevation
(South)

STUDIO LUNET
ARCHITECTURE / INTERIOR DESIGN
27-28 Sun Street, Hitchin SG5 1AH

site
7 Strathmore Avenue, Hitchin
SG5 1SL
client
Katherine and Daniel King
title

PLANNING APPLICATION
Proposed Elevations

information	
job no.	2512_STRA7
drawing no.	A2-04-A
scale	1:100 @ A3
date	January 2026
author	LM

FOR PLANNING PURPOSES ONLY : Verify all dimensions on site

