

This drawing is copyright and can not be copied or reproduced or altered, no extracts or any elements of this drawing or supporting information unless written consent has been obtained first.




FRONT ELEVATION
SCALE 1:100




REAR ELEVATION
SCALE 1:100




SIDE ELEVATION (1)
SCALE 1:100

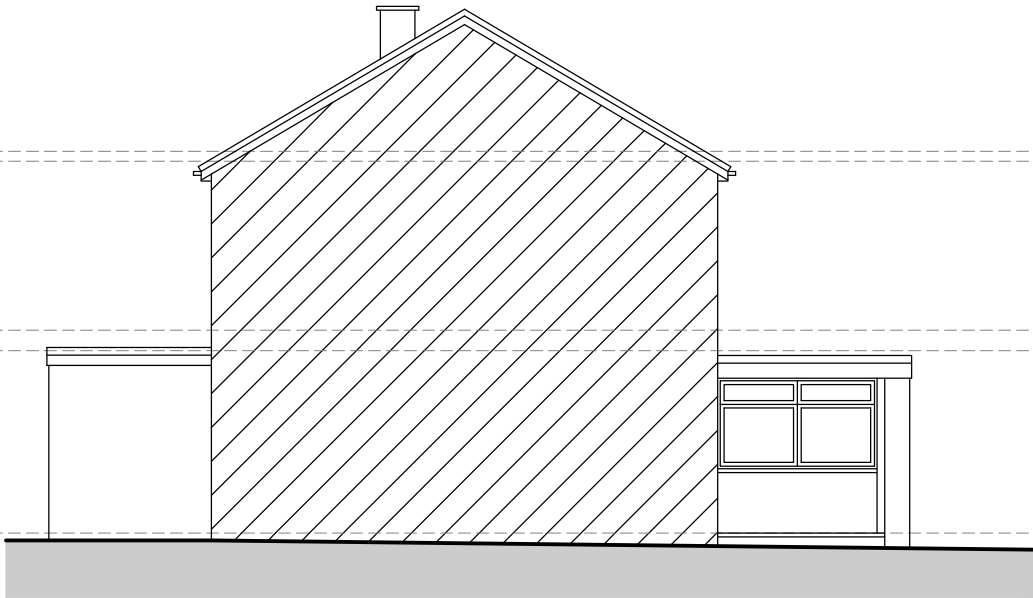


SIDE ELEVATION (2)
SCALE 1:100

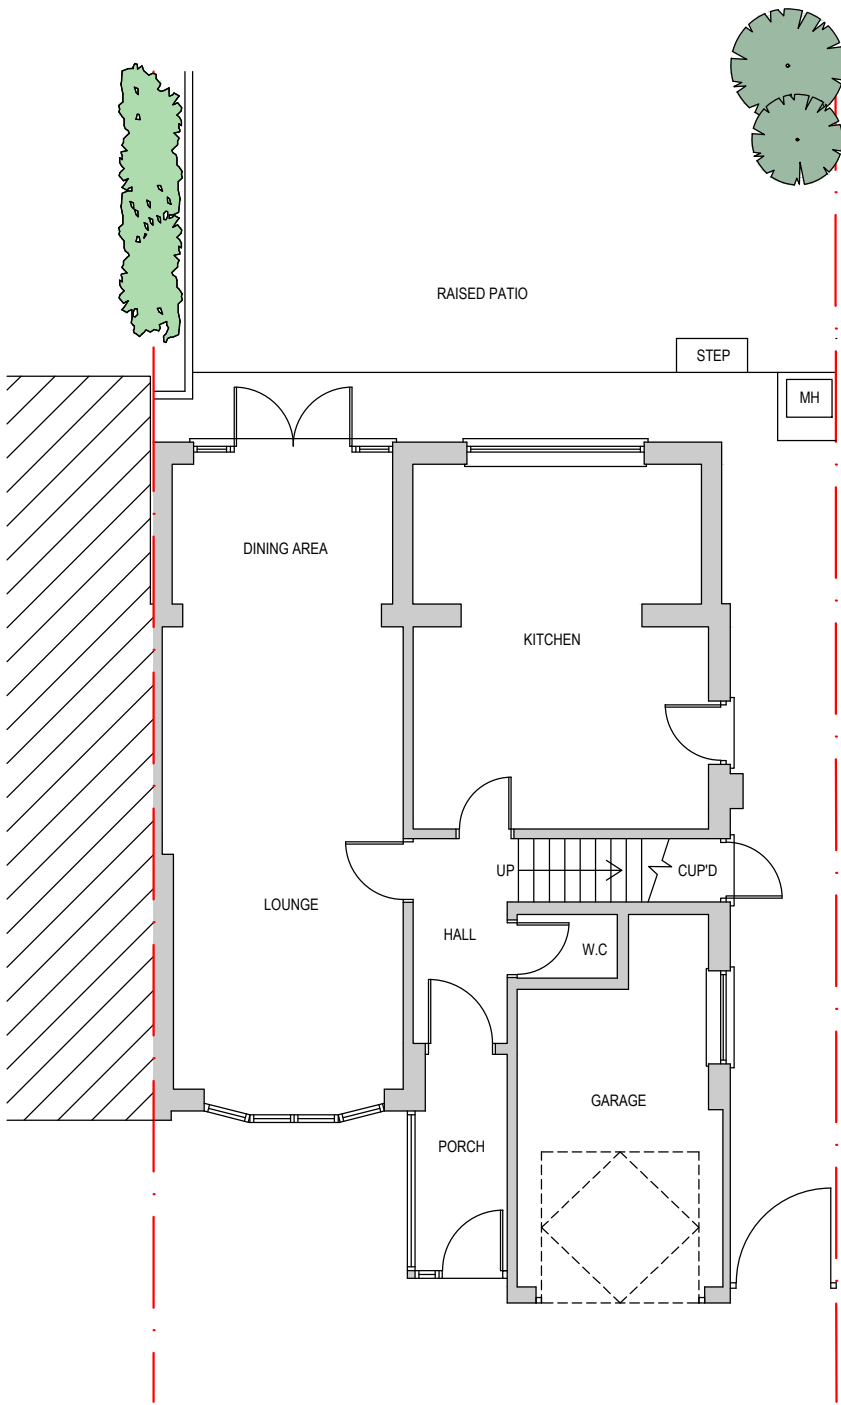


GROUND FLOOR PLAN
SCALE 1:100

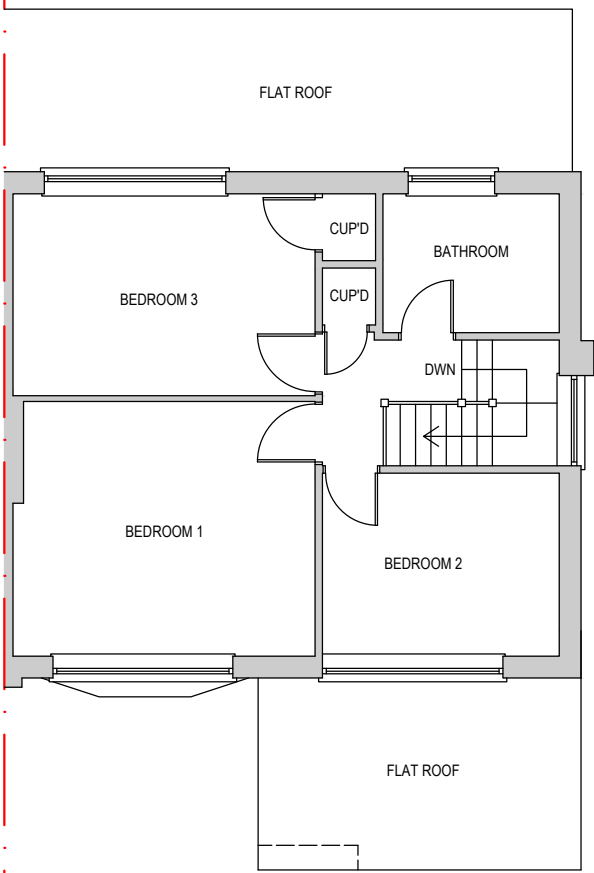



FIRST FLOOR PLAN
SCALE 1:100

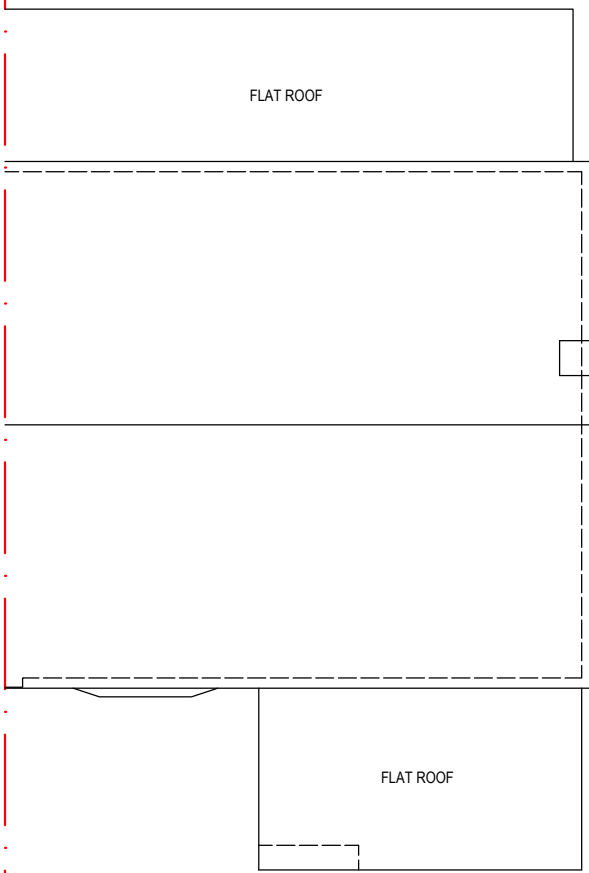

ROOF PLAN
SCALE 1:100

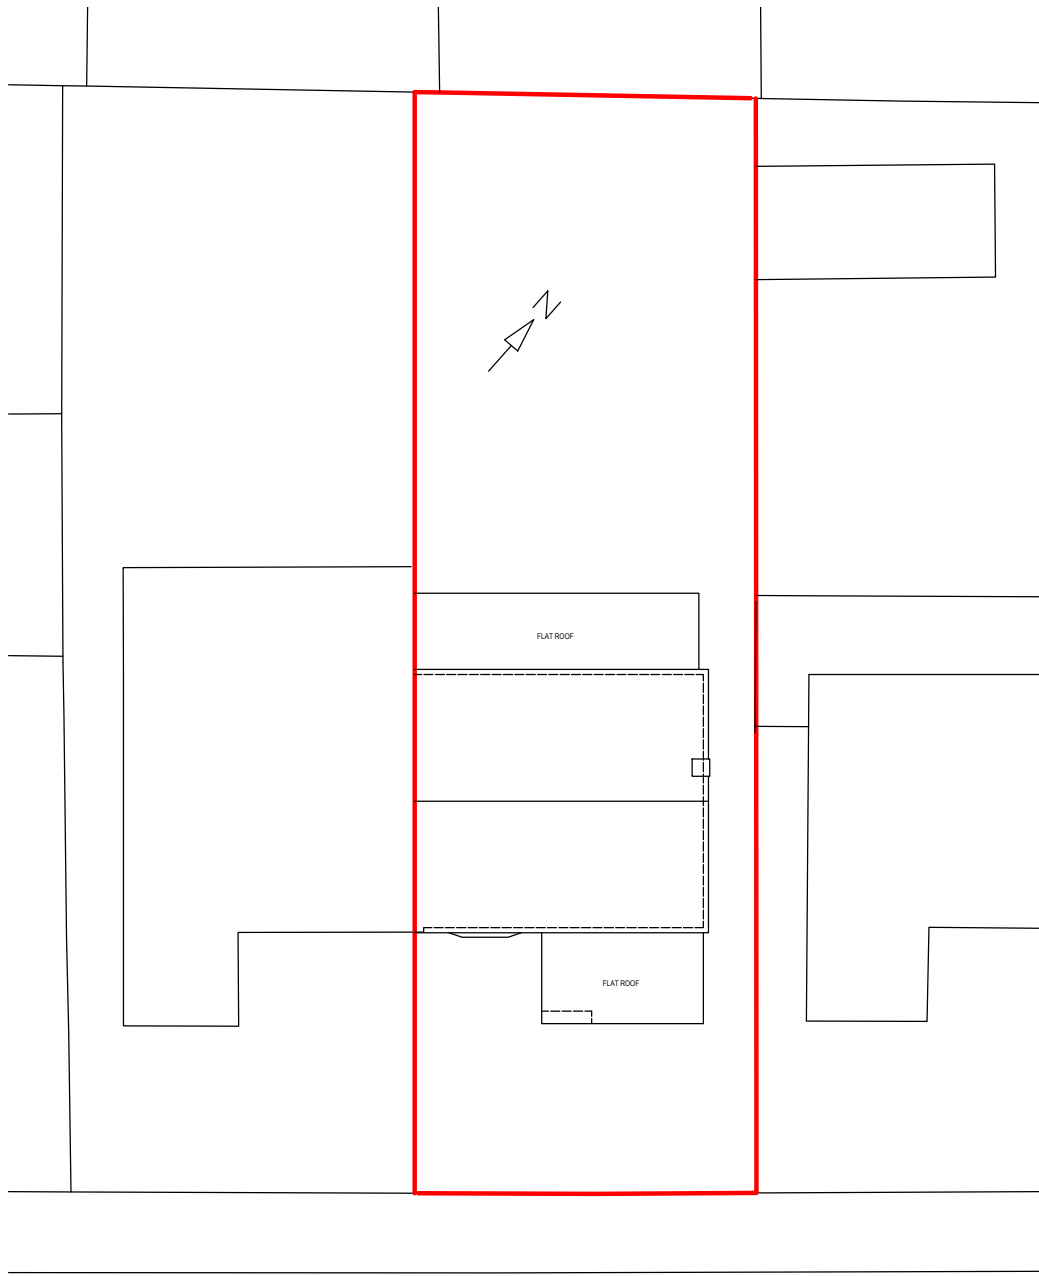

EXISTING SITE LAYOUT
SCALE 1:200

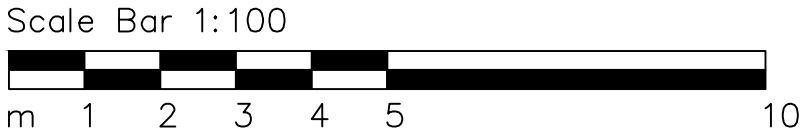 

REV	DATE	DESCRIPTION
RTMDesign Architectural Services Planning & Building Regulation Drawings 5 Prebendal Drive, Slip End, LU1 4JN M 07979 575 456 E enquiries@rtmdesign.co.uk		
CLIENT MR & MRS J RILEY		
ADDRESS 15 GAINSFORD CRESCENT HITCHIN HERTFORDSHIRE SG4 0QG		
TITLE PLANNING APPLICATION EXISTING PLANS AND ELEVATIONS WITH SITE LAYOUT		
SCALE - AS SHOWN @ A2		DATE - JAN '26
JOB No. 798	DRAWING No. PL_01	REVISION