


This drawing is copyright and can not be copied or reproduced or altered, no extracts or any elements of this drawing or supporting information unless written consent has been obtained first.

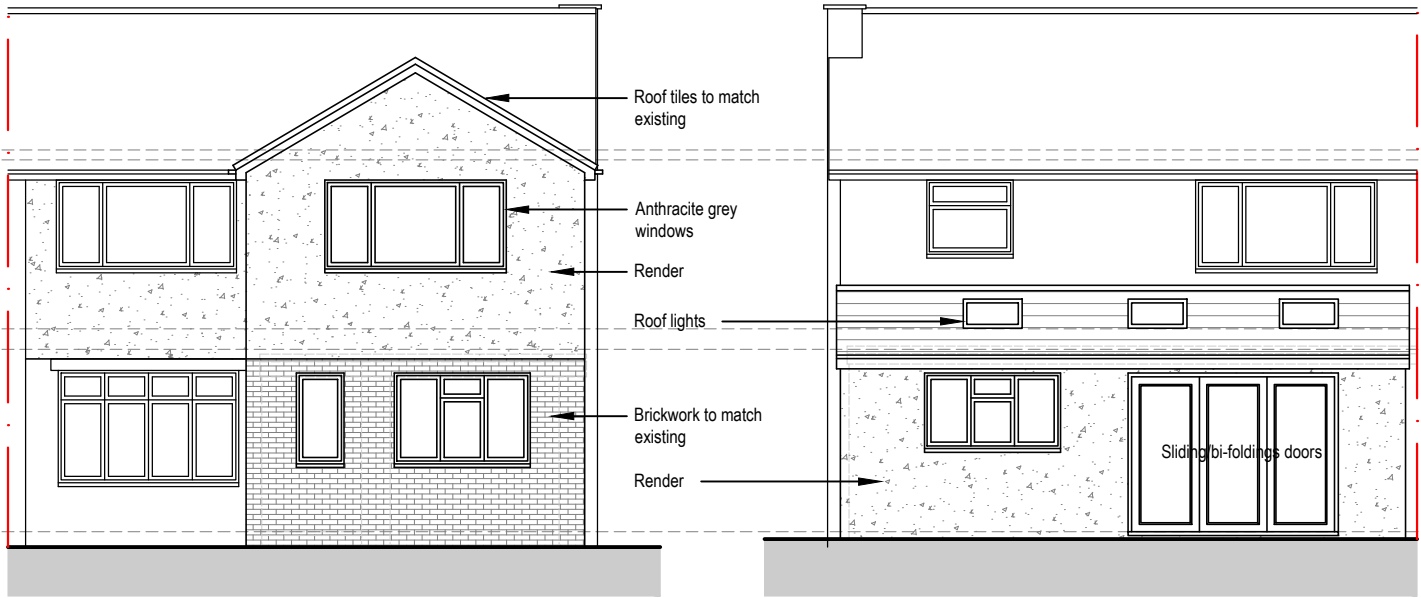


FRONT ELEVATION
SCALE 1:100


REAR ELEVATION
SCALE 1:100




SIDE ELEVATION (1)
SCALE 1:100

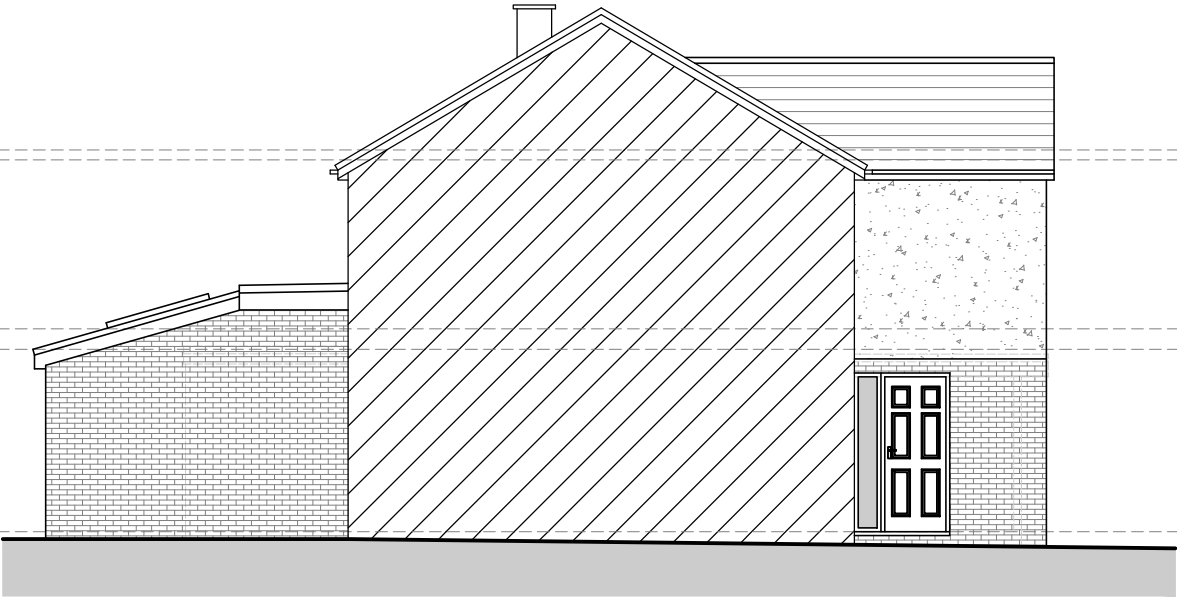


SIDE ELEVATION (2)
SCALE 1:100

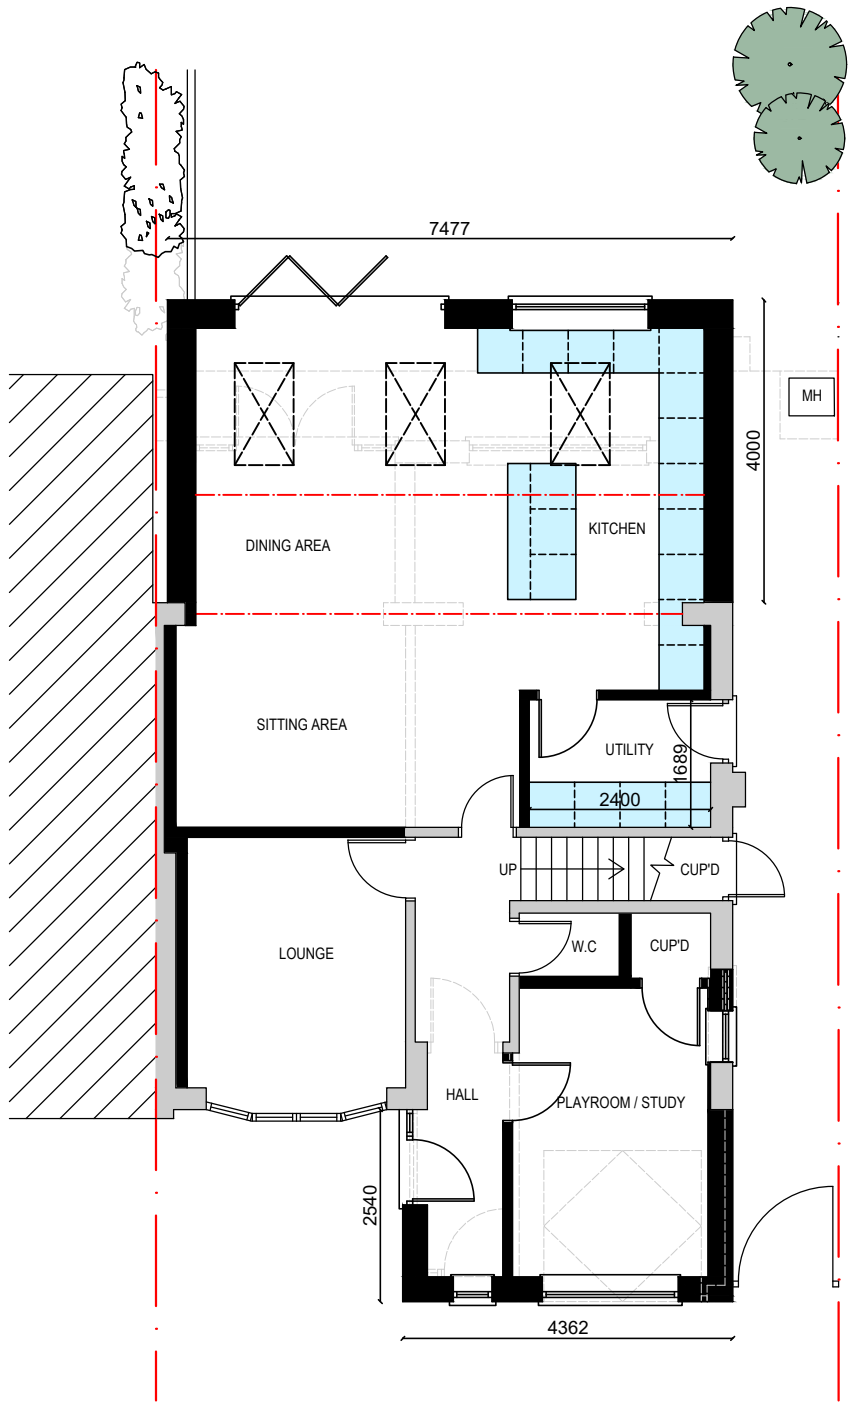


GROUND FLOOR PLAN
SCALE 1:100

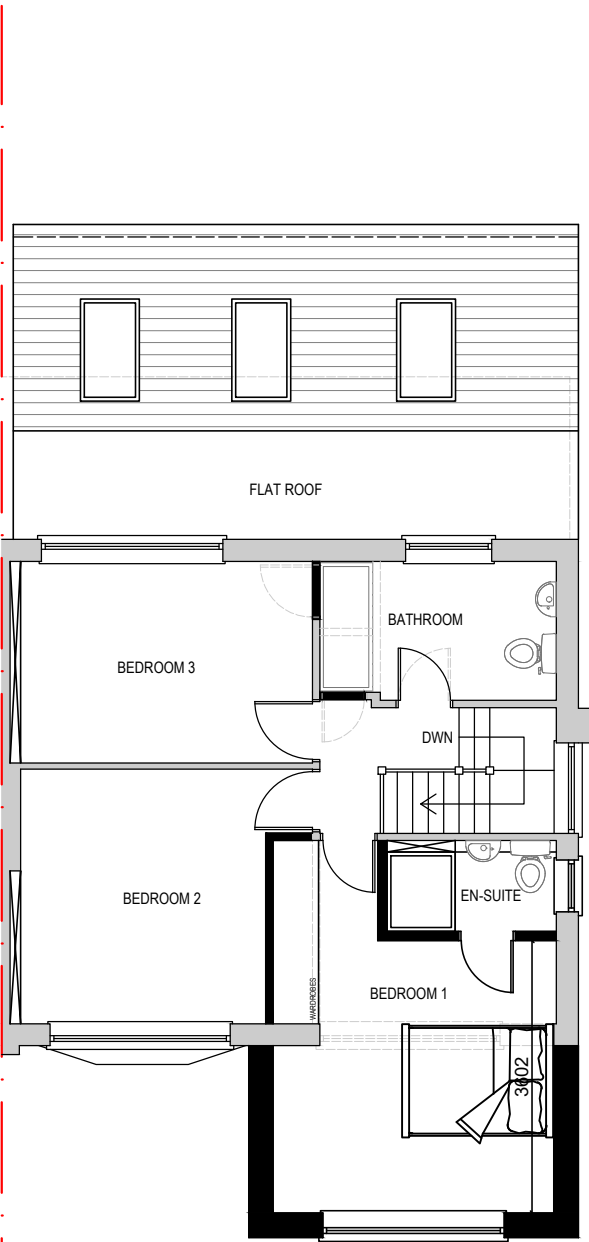



FIRST FLOOR PLAN
SCALE 1:100

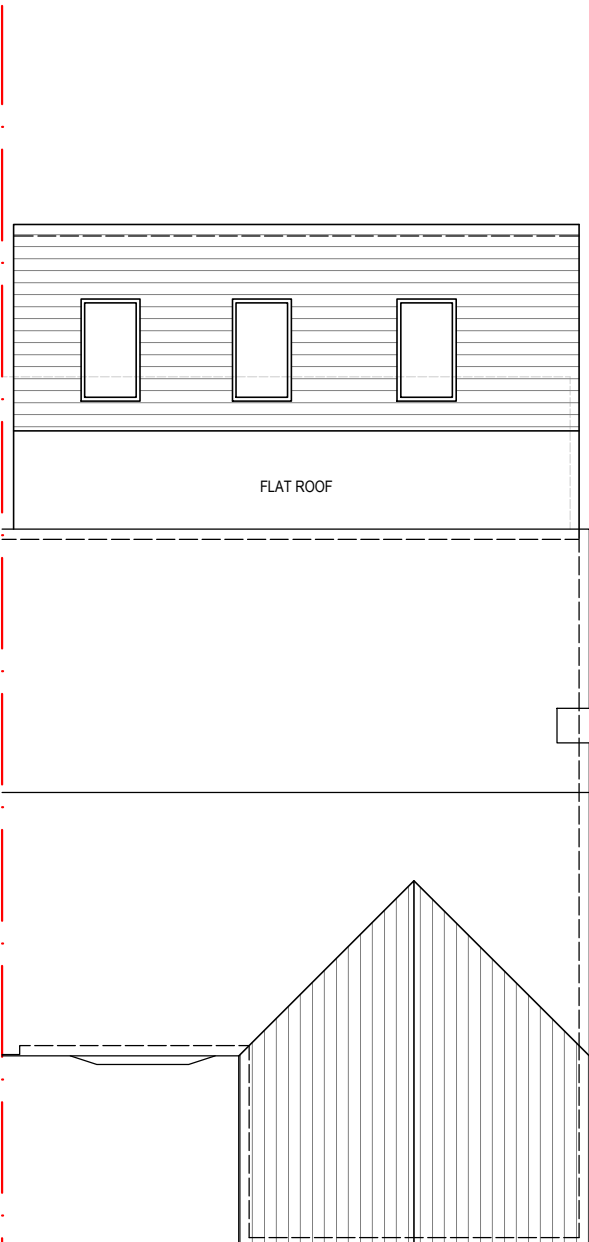

ROOF PLAN
SCALE 1:100

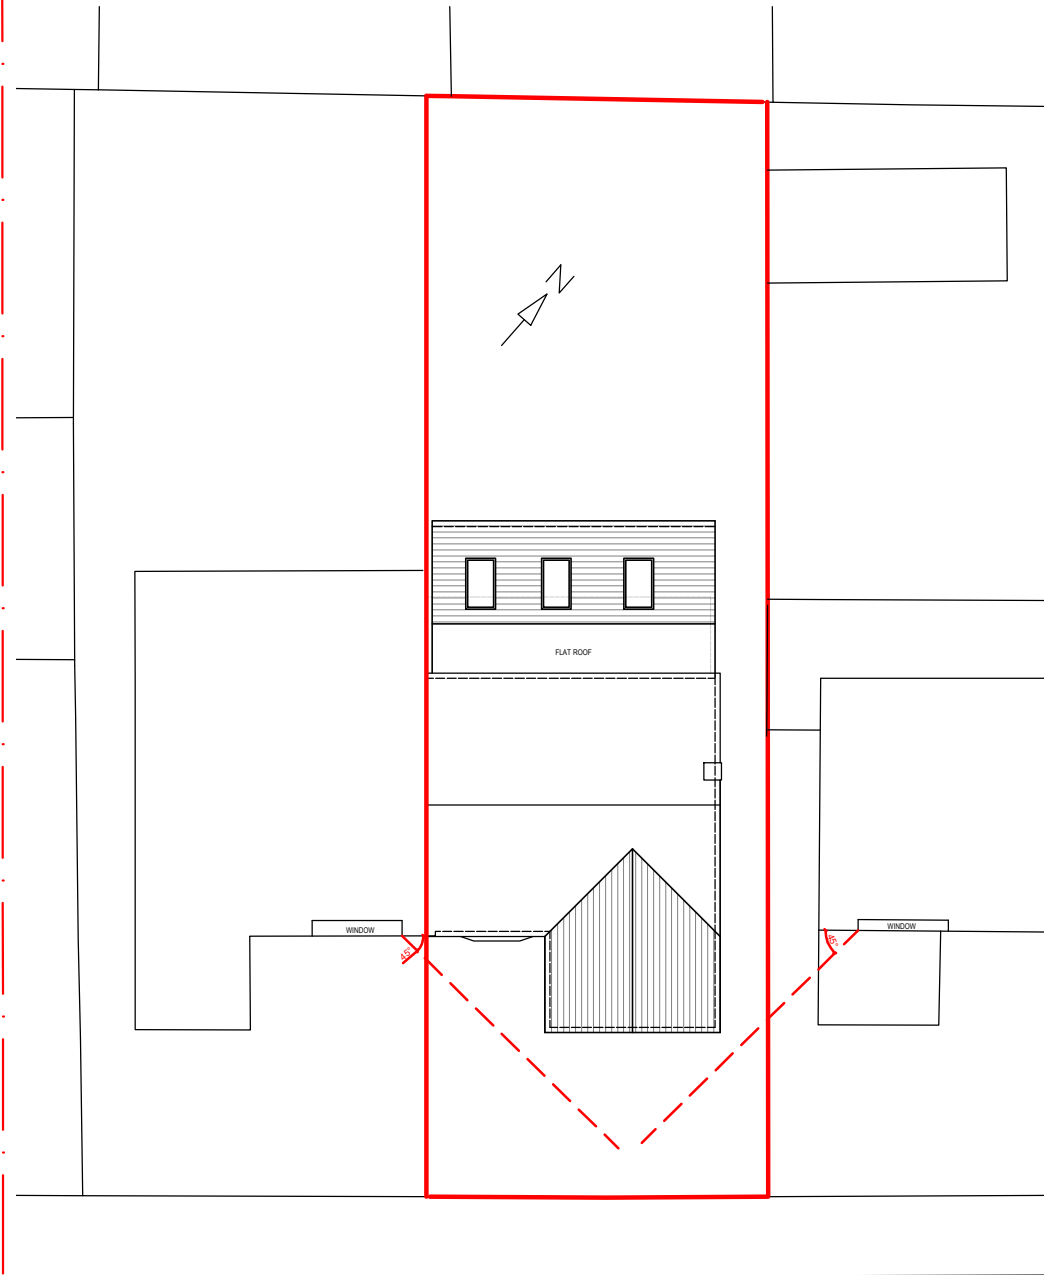

PROPOSED SITE LAYOUT
SCALE 1:200

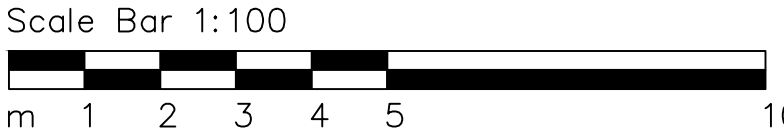 

B	19/01/26	MINOR AMENDMENTS
A	14/01/26	MINOR AMENDMENTS
REV	DATE	DESCRIPTION

RTMDesign
Architectural Services
Planning & Building Regulation Drawings
5 Prebendal Drive, Slip End, LU1 4JN
M 07979 575 456
E enquiries@rtmdesign.co.uk

CLIENT
MR & MRS J RILEY

ADDRESS
15 GAINSFORD CRESCENT
HITCHIN
HERTFORDSHIRE
SG4 0QG

TITLE
PLANNING APPLICATION
PROPOSED PLANS AND ELEVATIONS WITH SITE LAYOUT

SCALE - AS SHOWN @ A2

DATE - JAN '26

JOB No.	DRAWING No.	REVISION
798	PL_02	B