






EXISTING BACK ELEVATION

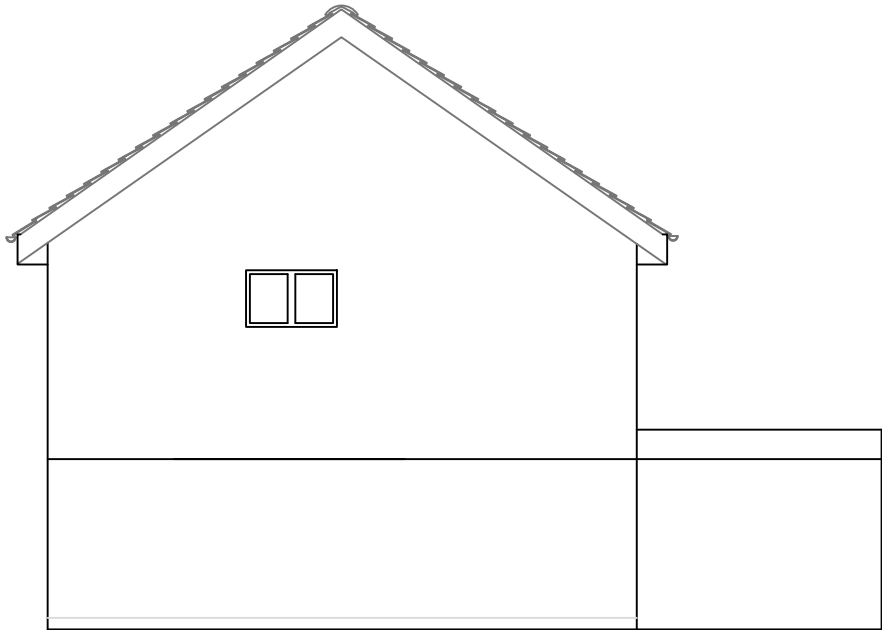



EXISTING EAST SIDE ELEVATION

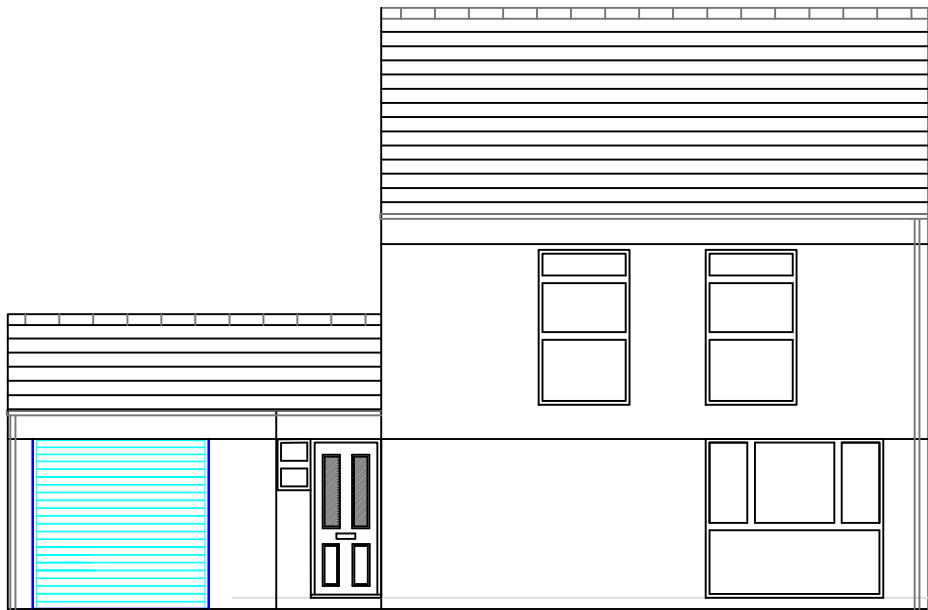

EXISTING FRONT ELEVATION

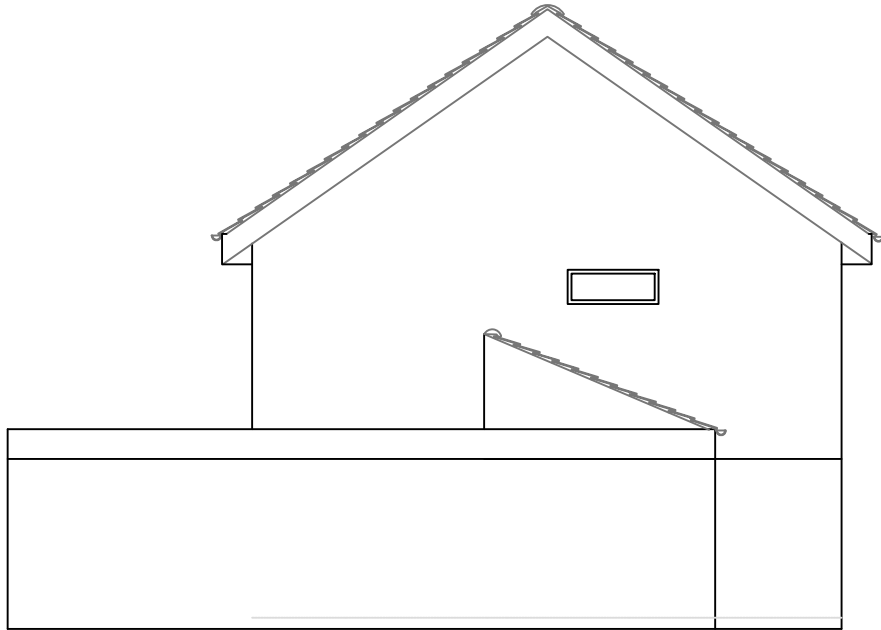

EXISTING WEST SIDE ELEVATION

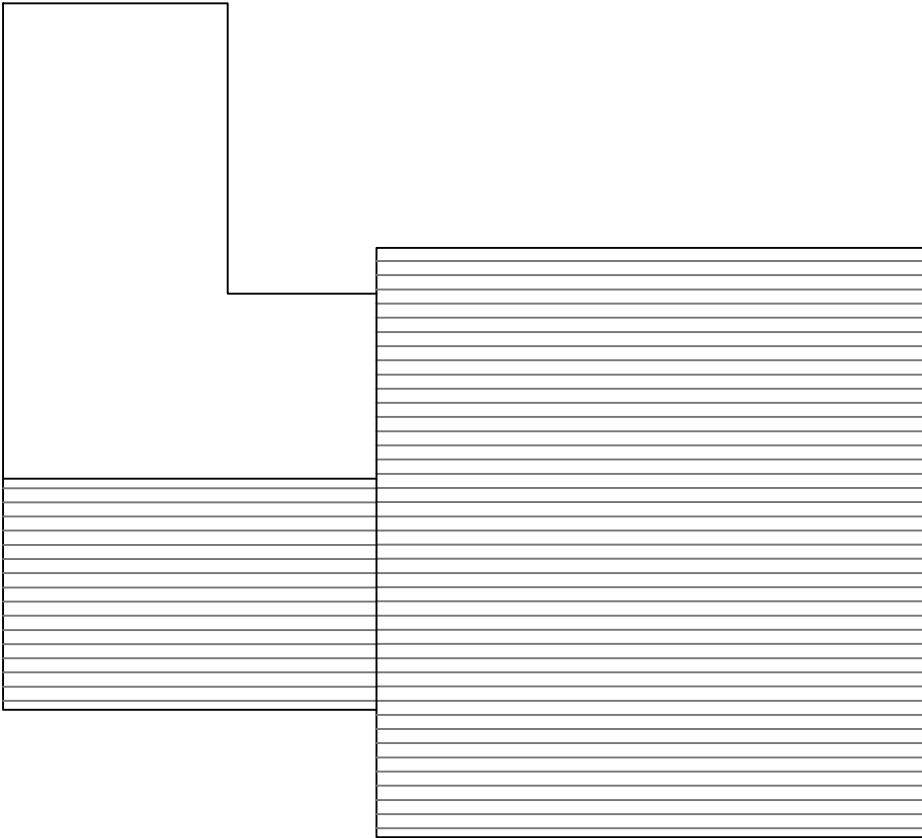 

EXISTING ROOF PLAN

PROJECT:

8 BLACKMORE
LETCWORTH

CLIENT:

DANIEL
HADAWAY

DRAWING TITLE:

EXISTING ELEVATIONS

DATE: APRIL 2024

SCALE: 1:100 @ A3

DWG No: 8422-01

REV: -